



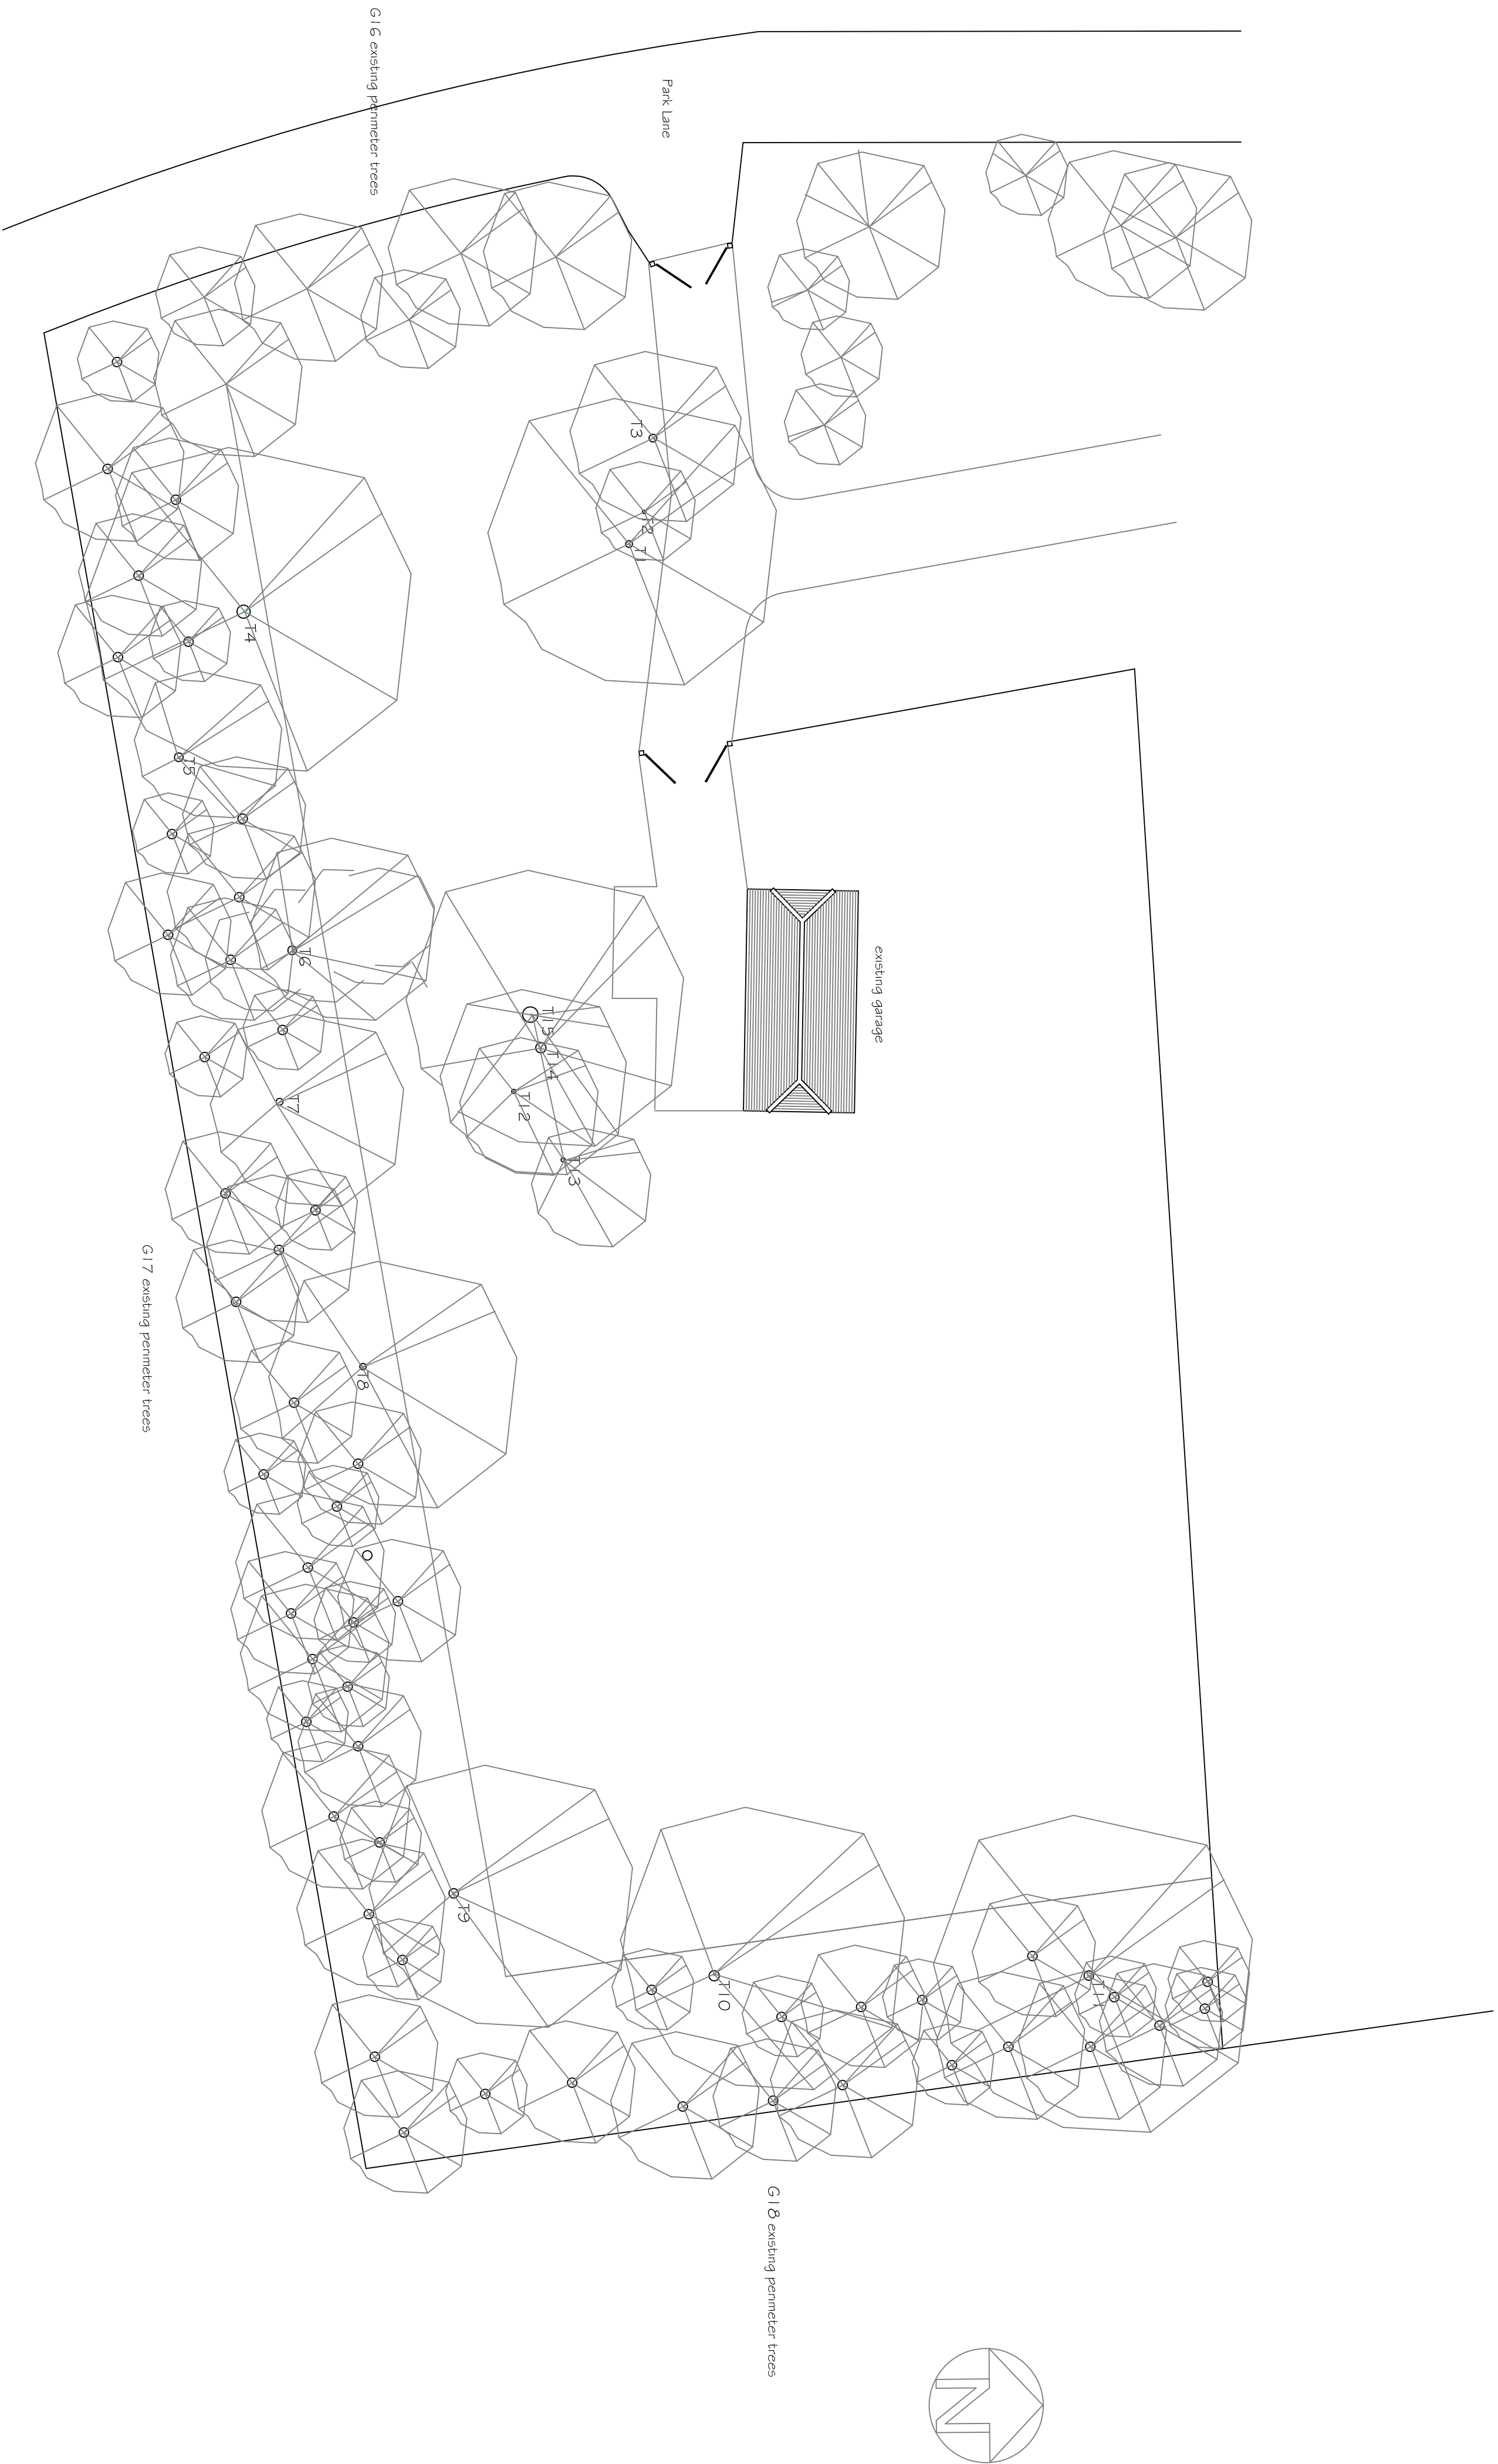

SITE PLAN 1:200

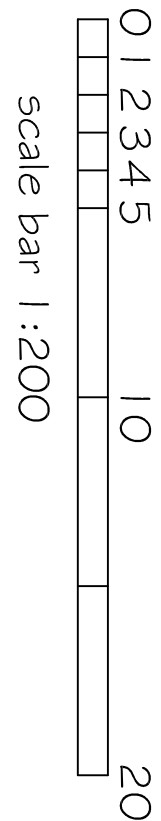

Issue 2 existing tree positions amended to align with Tree Protection Plan

SJF PLANNING & DESIGN SERVICE 01225 782078 simonearthebell@gmail.com		
PROPOSED DWELLING & GARAGE		
CLIENT	MR R WILLIS	
LOCATION	LAND ADJACENT TO TUDOR COTTAGE PARK LANE CHERRILL SN11 8XN	
TITLE	EXISTING SITE PLAN	
DRG NO	ISSUE	DATE
2607-6	2	FEB 2026