


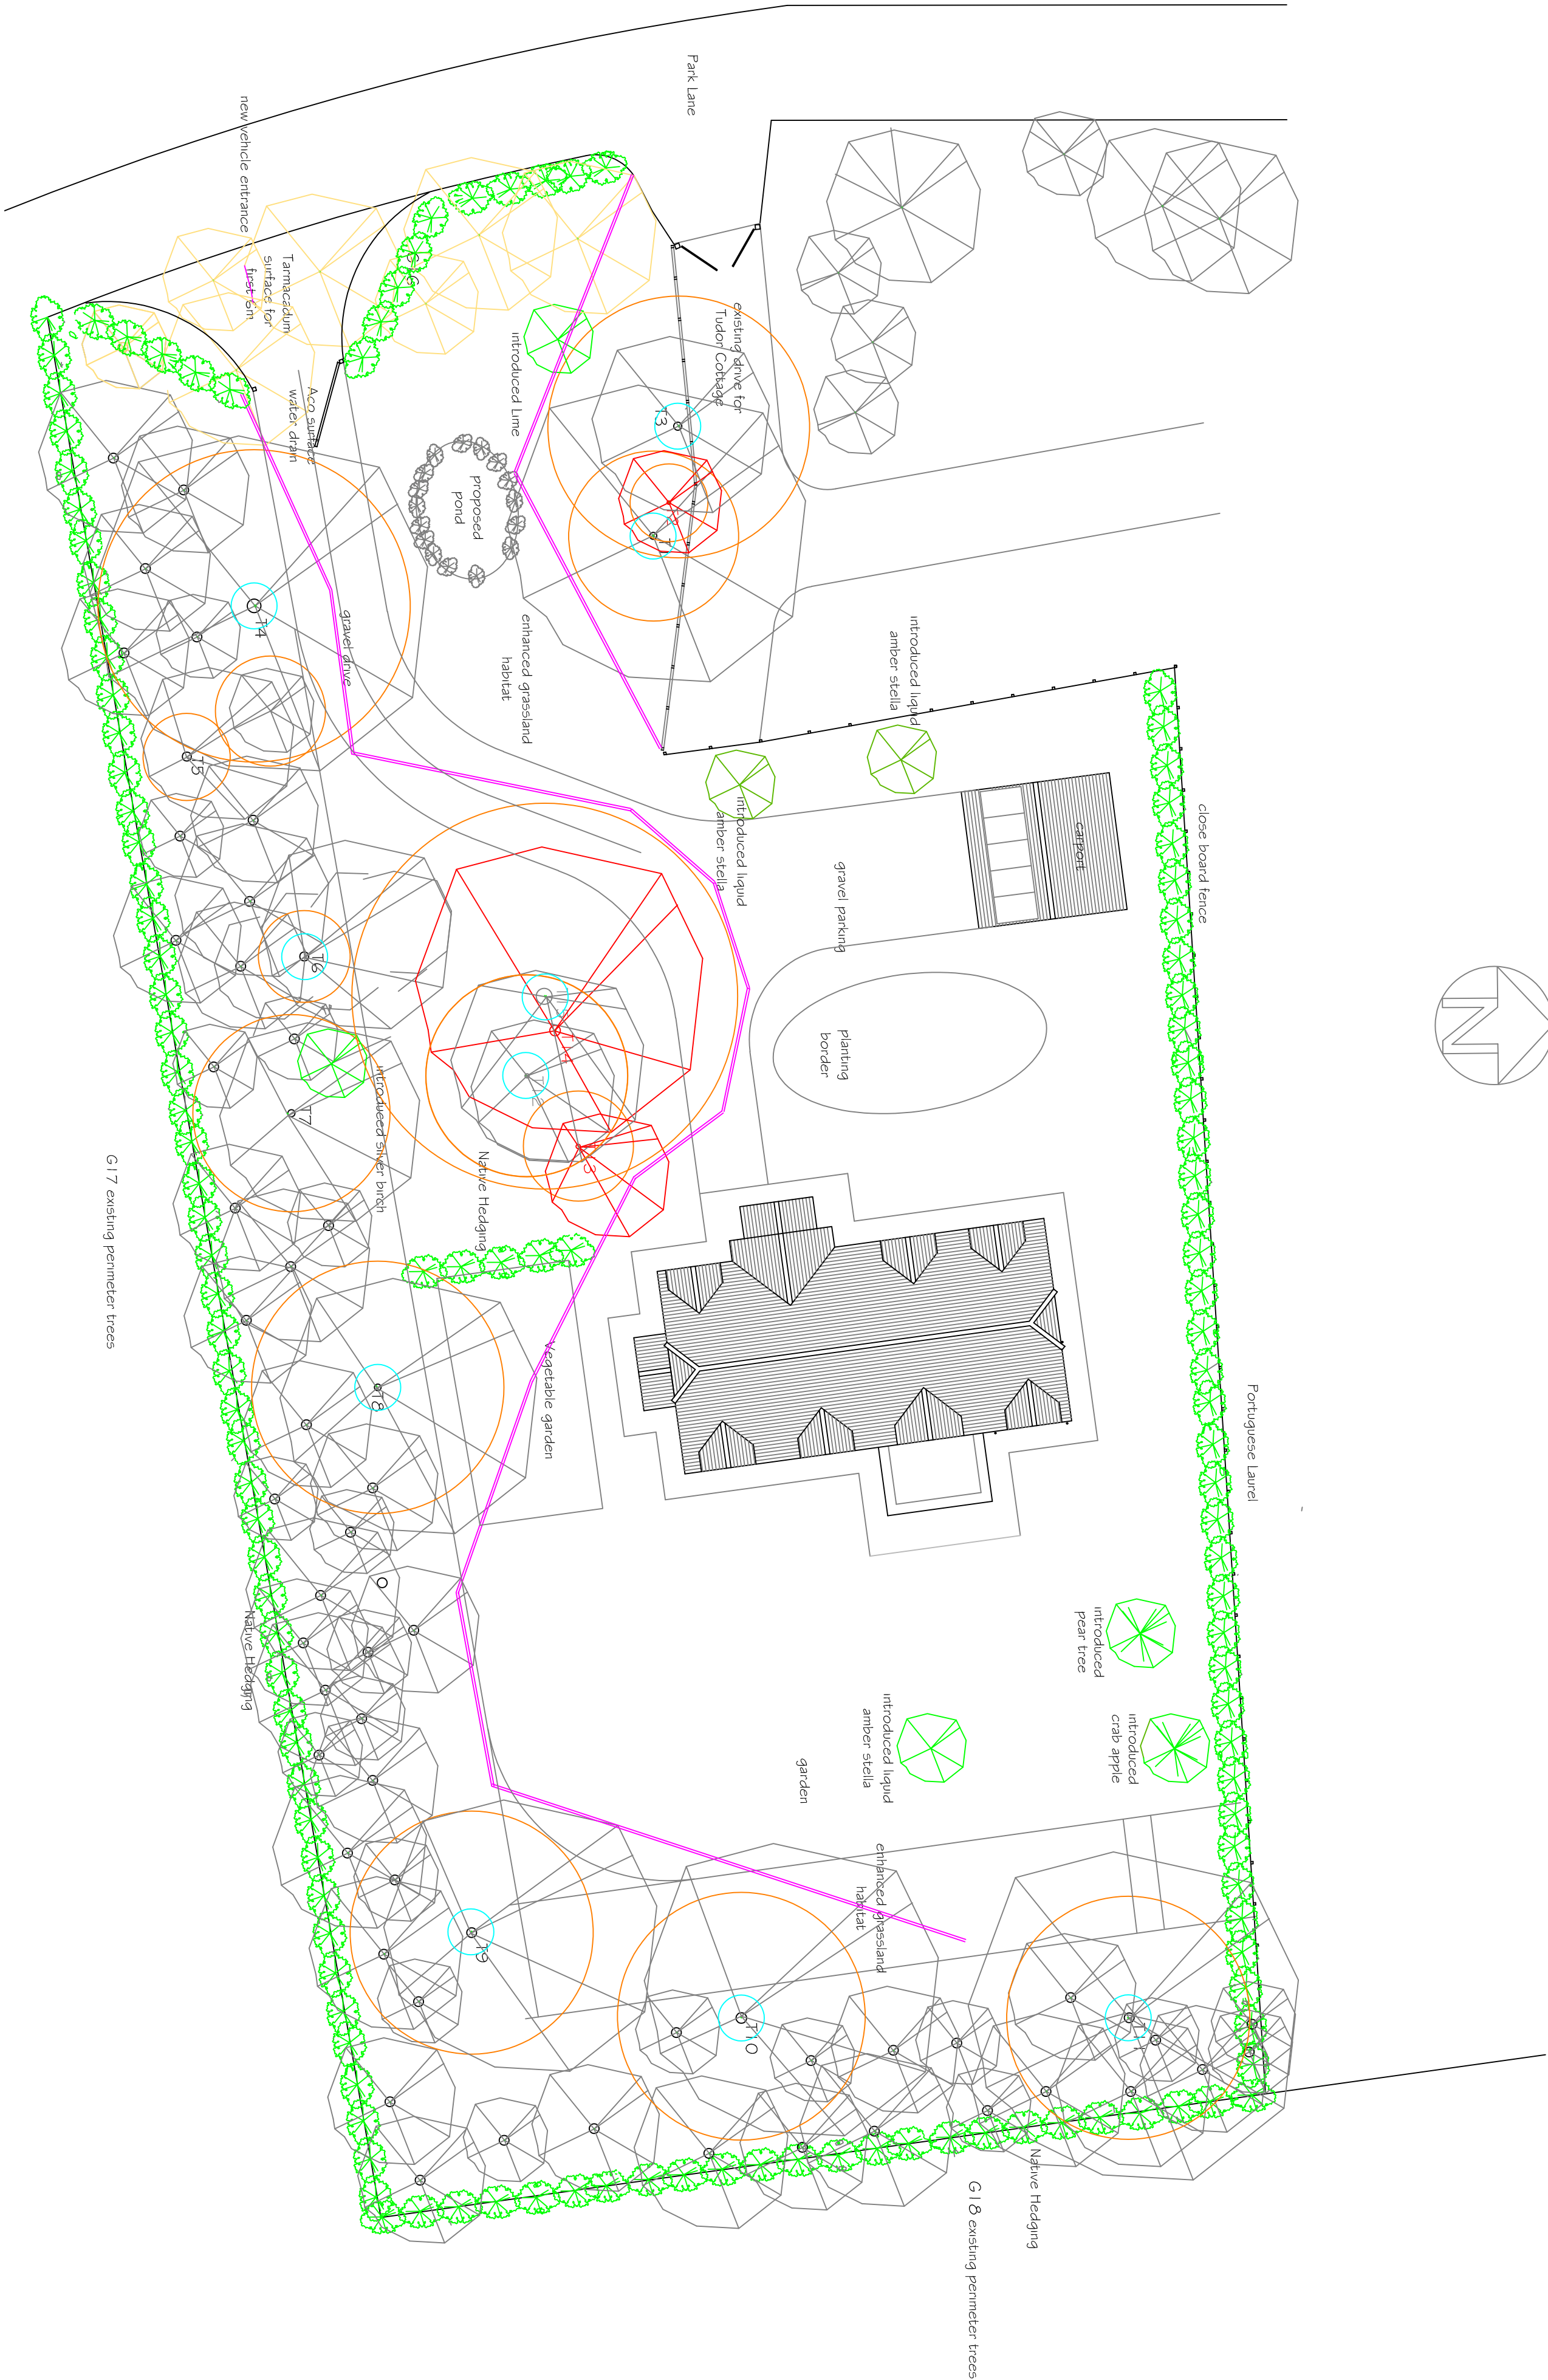


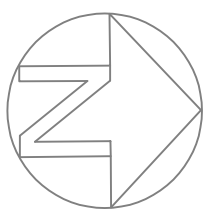

SITE PLAN 1:200

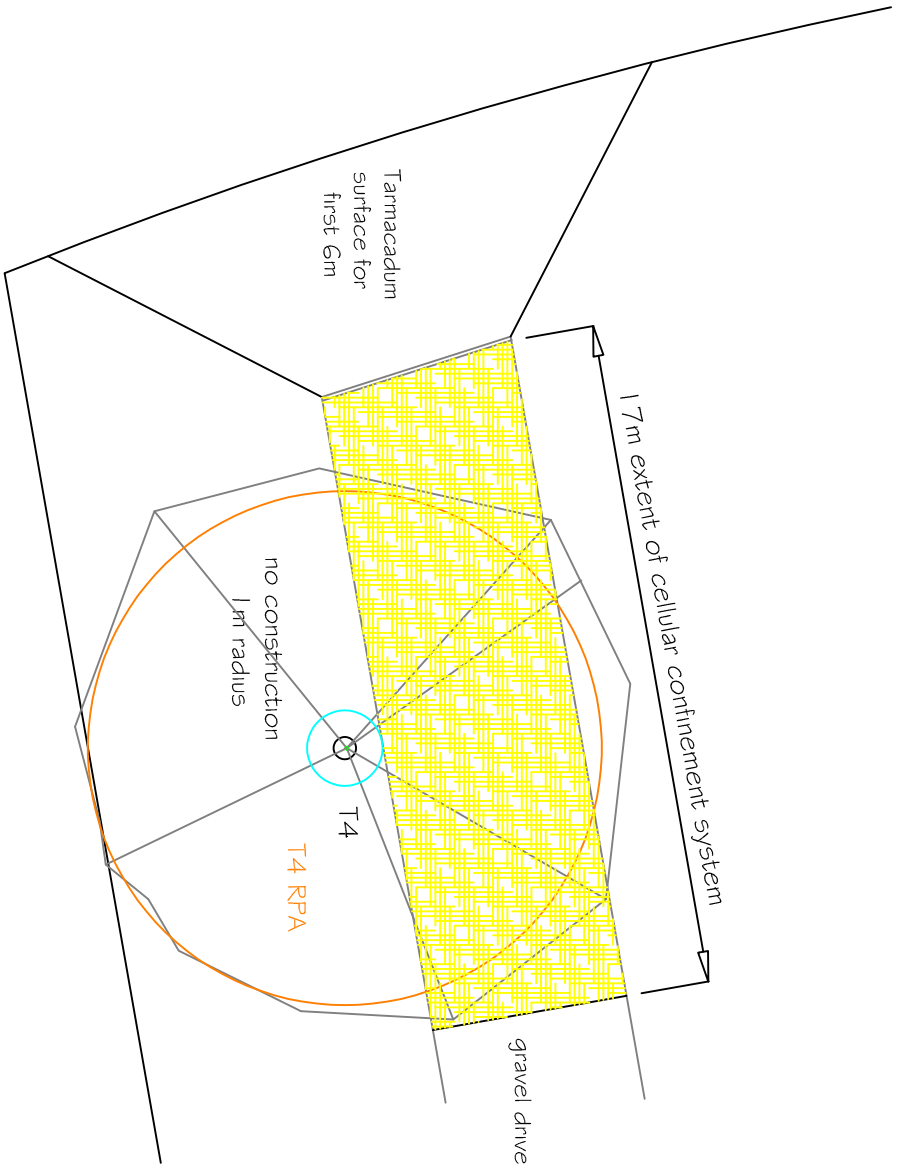

LOCAL DETAIL 1:200

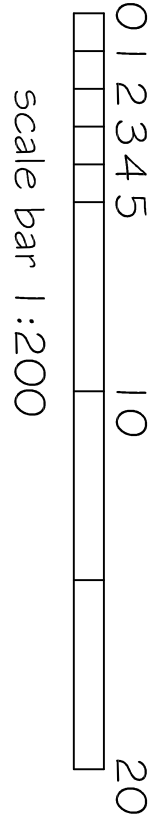

TREES TO BE REMOVED
T2, T12, T13, T14, T15.

HEDGEROW TO BE REMOVED
HAWTHORN
BLACKTHORN
BULLACES
TO BE REPLANTED WITH
NATIVE BEACH

This hedgerow is in poor
condition with spaces
between bushes filled
with bramble & ivy.

TREES TO BE RETAINED

TREES OR HEDGE TO BE OR
ALREADY INTRODUCED

CELLULAR CONFINEMENT SYSTEM
TO ARBORICULTURAL METHOD
STATEMENT

RPA

1m NO DIG RADIUS

TREE PROTECTIVE FENCING

Issue 3 T12 & T15 reintroduced
Issue 2 existing tree positions amended to align with Tree Protection Plan

SJF PLANNING & DESIGN SERVICE 01225 782078 simon@sjfplanning.com		
PROPOSED DWELLING & GARAGE		
CLIENT	MR R WILLIS	
LOCATION	LAND ADJACENT TO TUDOR COTTAGE PARK LANE CHERRILL SN11 8XN	
TITLE	TREE REMOVAL & INTRODUCTION	
DRG NO	ISSUE	DATE
2607-11	3	FEB 2026