




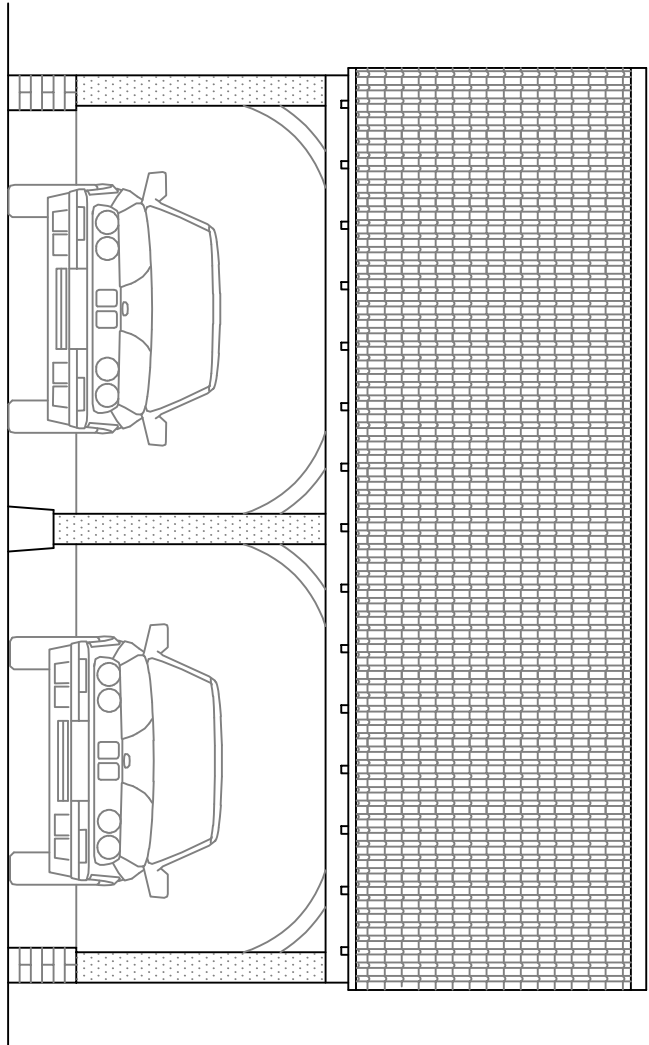


PROPOSED REAR (NORTH) ELEVATION 1:50

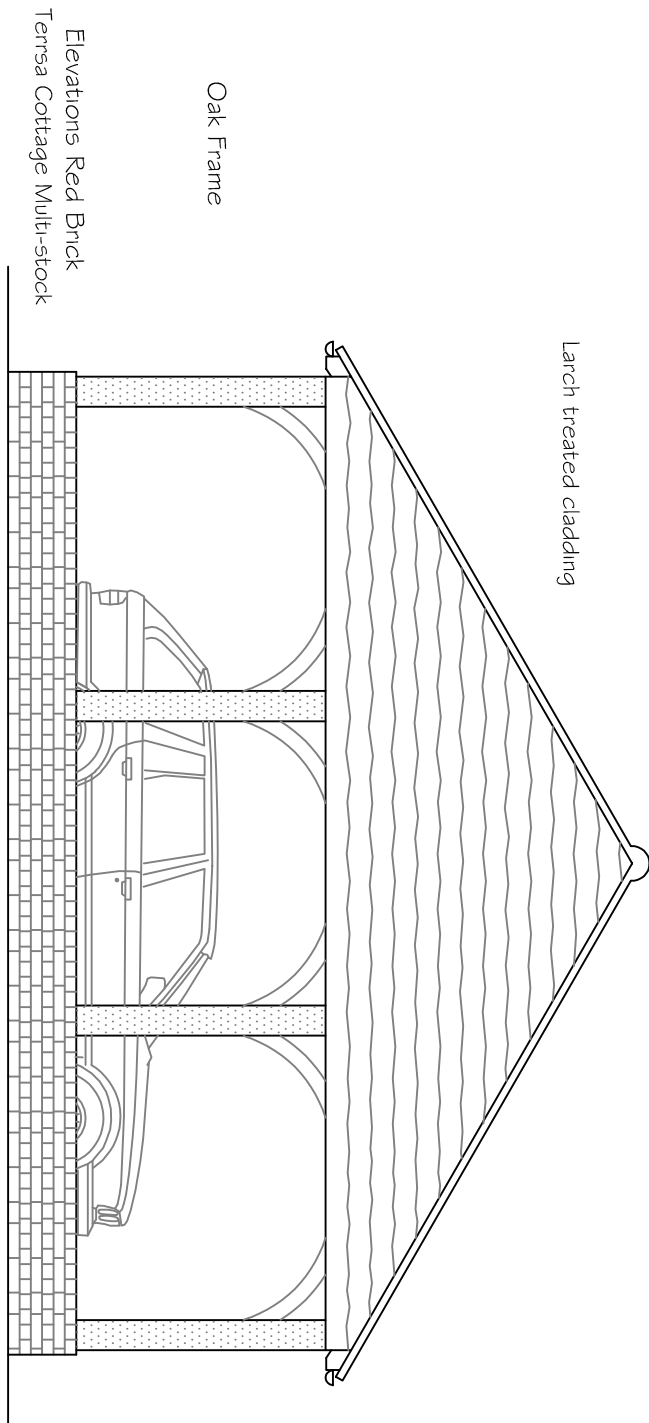


PROPOSED SIDE (WEST) ELEVATION 1:50

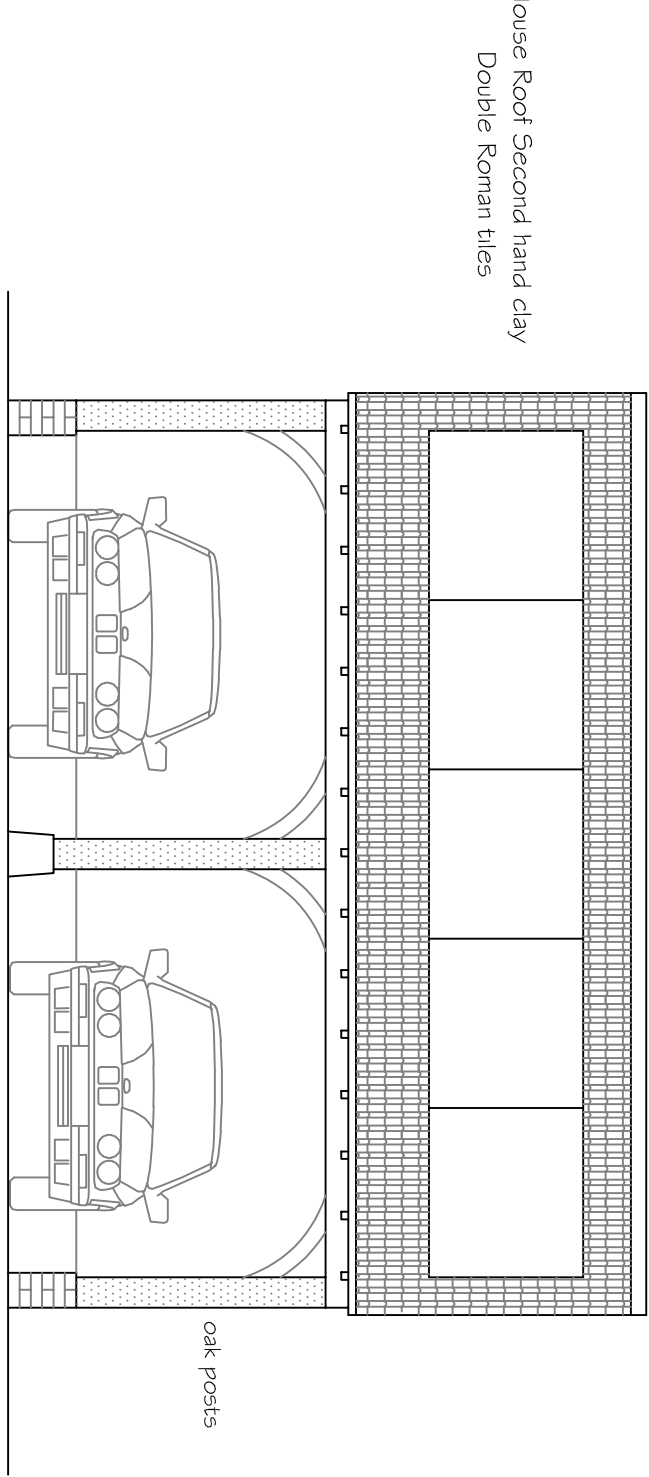


PROPOSED FRONT (SOUTH) ELEVATION 1:50

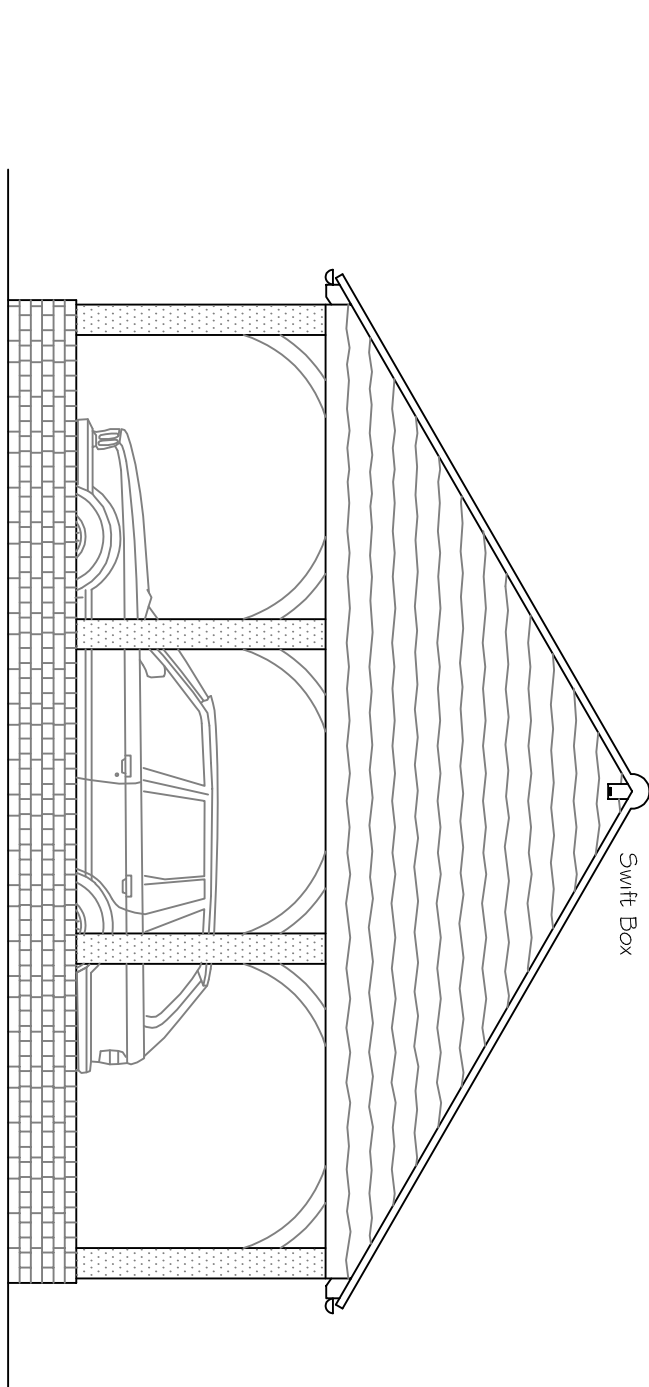

PROPOSED END (EAST) ELEVATION 1:50

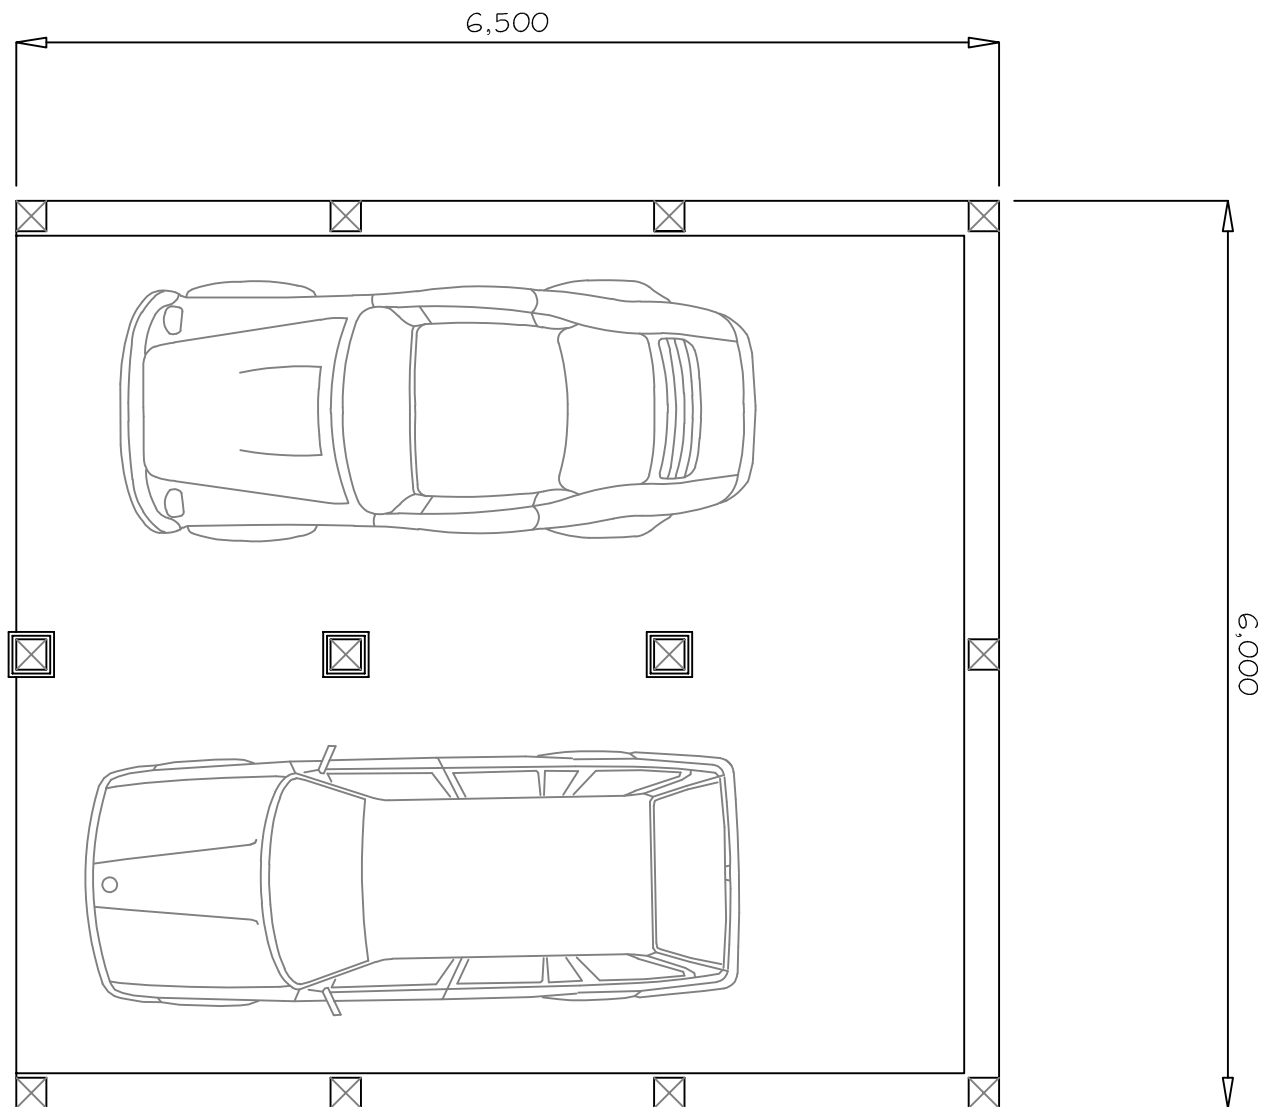

PROPOSED GROUND FLOOR PLAN 1:50

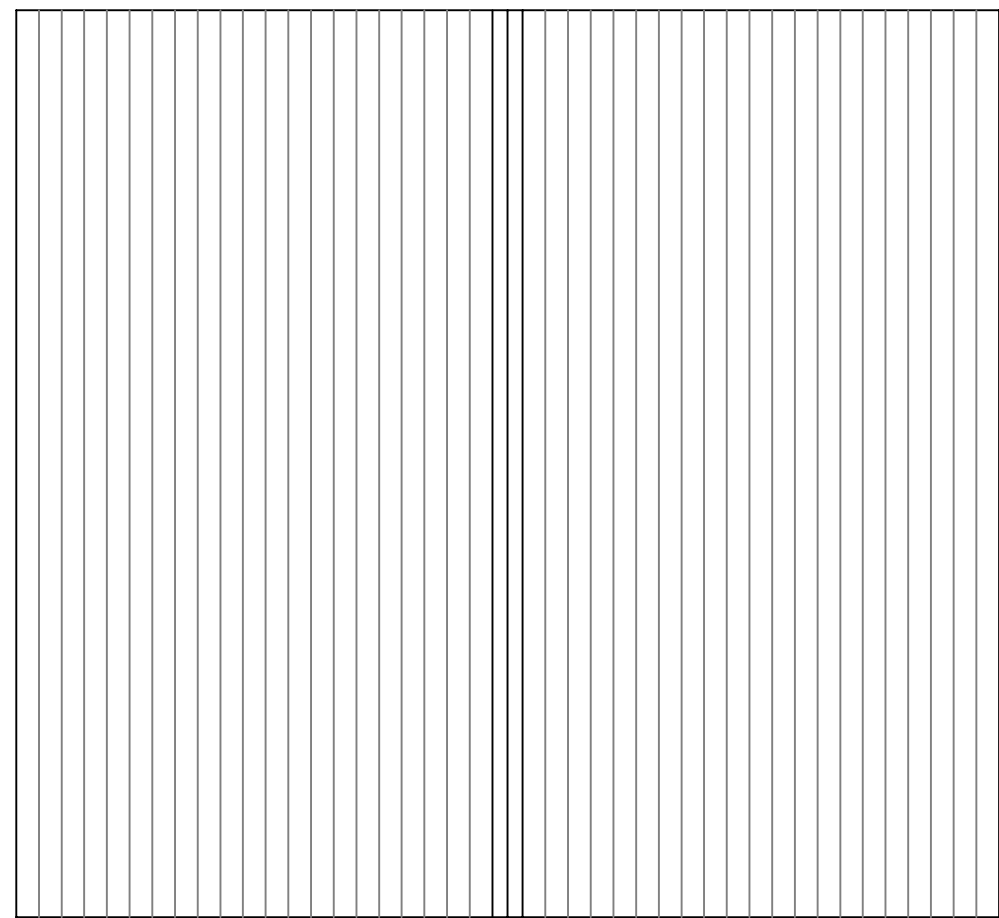

PROPOSED ROOF PLAN 1:50

Issue 2 Redesign

SJF

PLANNING

& DESIGN SERVICE

01225 782078

simon@thebell@gmail.com

PROPOSED DWELLING # GARAGE

CLIENTMR R WILLIS

LOCATIONLAND ADJACENT TO
TUDOR COTTAGE
PARK LANE
CHERRILL
SN11 8XN

TITLEDETACHED GARAGE

DRG NO	ISSUE	DATE
2607-4	2	FEB 2026



scale bar 1:50