




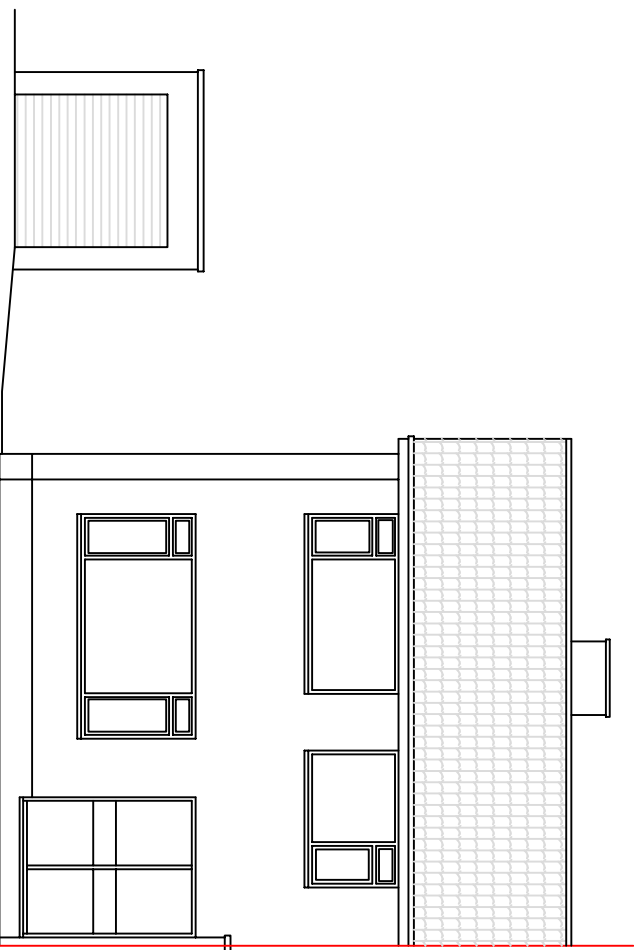


Existing Front (North-East) Elevation 1:100

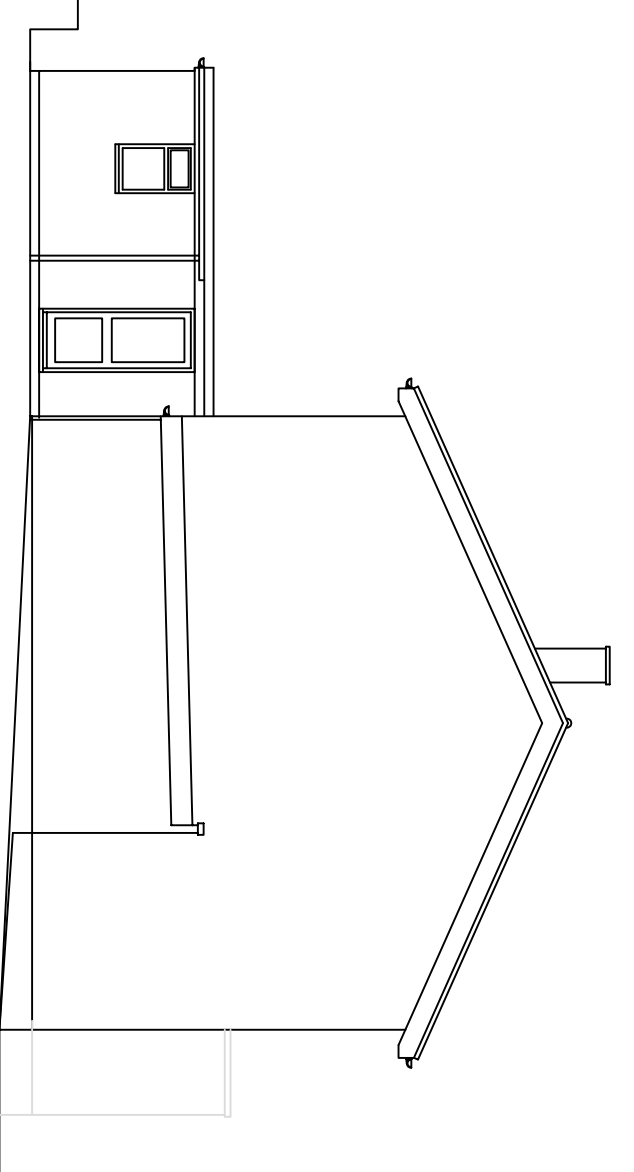


Existing Side (South-East) Elevation 1:100

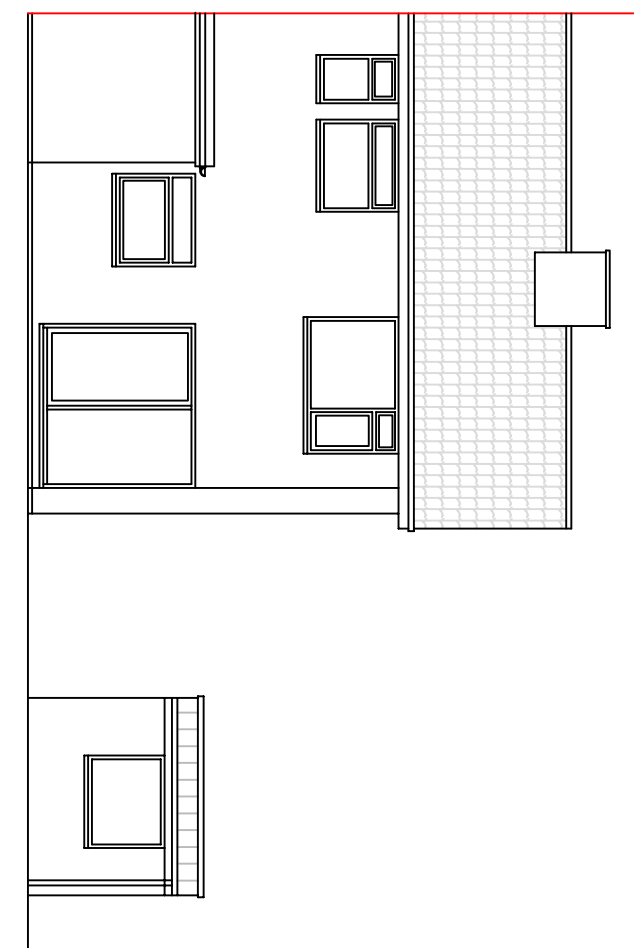


Existing Rear (South-West) Elevation 1:100

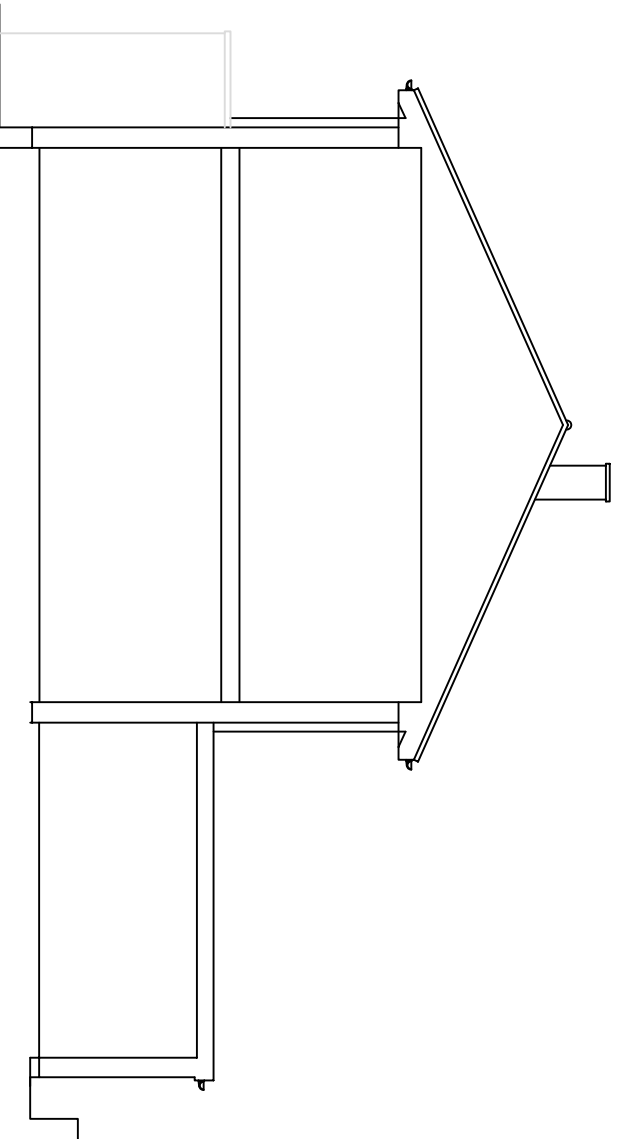


Existing Side (North-West) Elevation 1:100

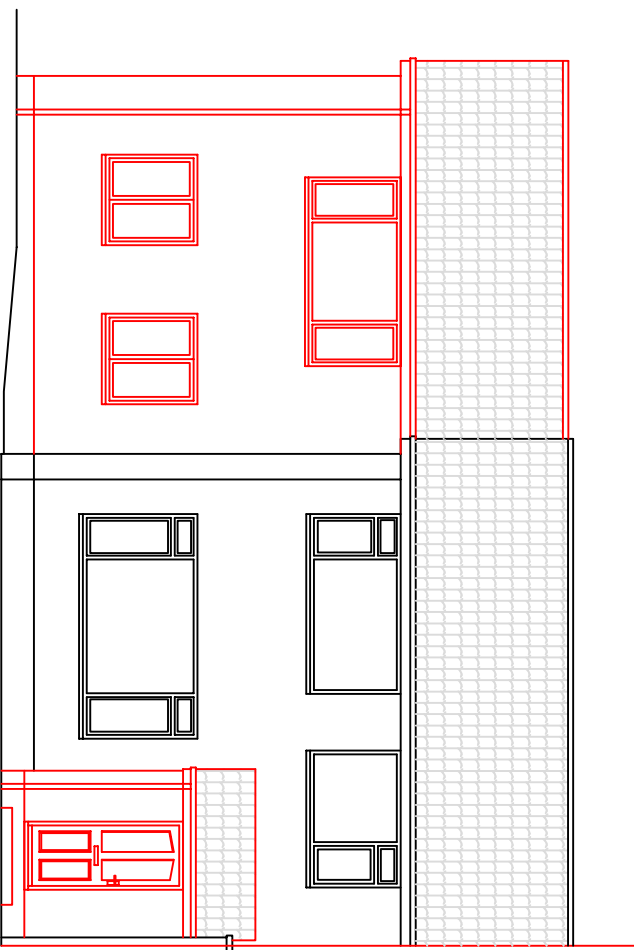


Proposed Front (North-East) Elevation 1:100

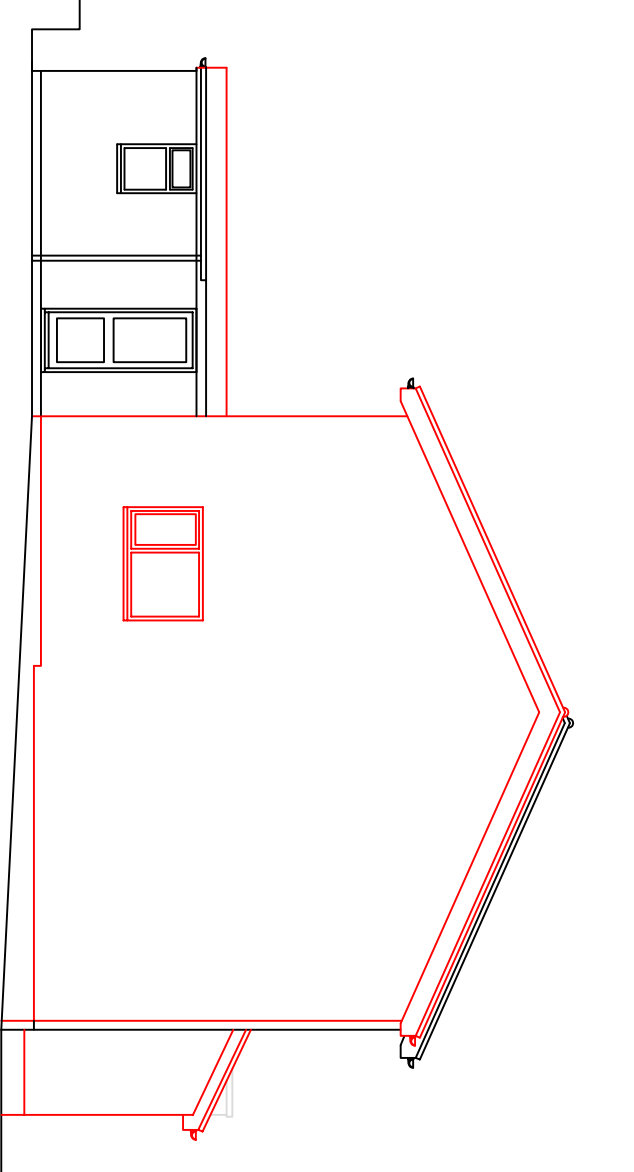

Proposed Side (South-East) Elevation 1:100


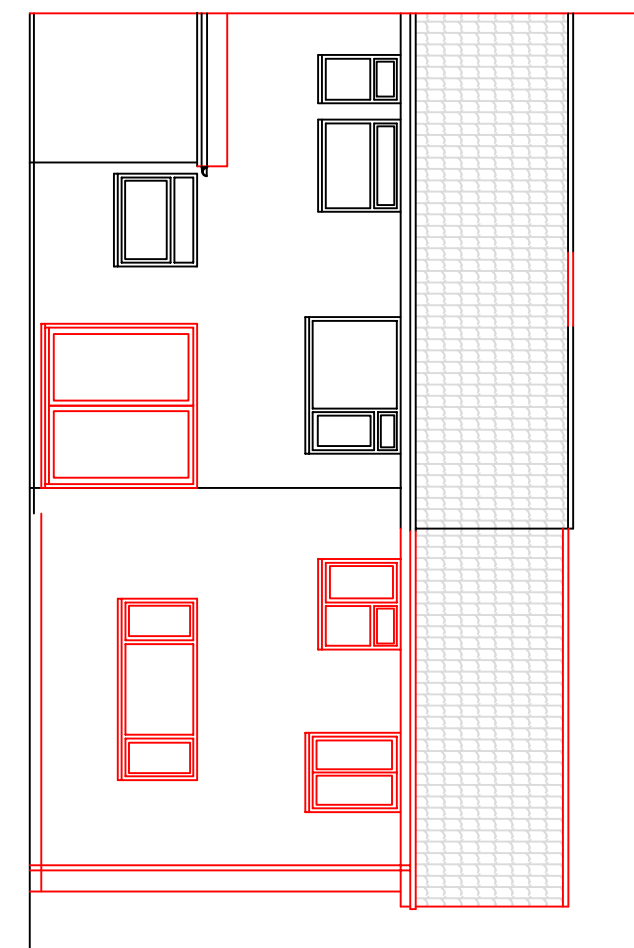


Proposed Rear (South-West) Elevation 1:100


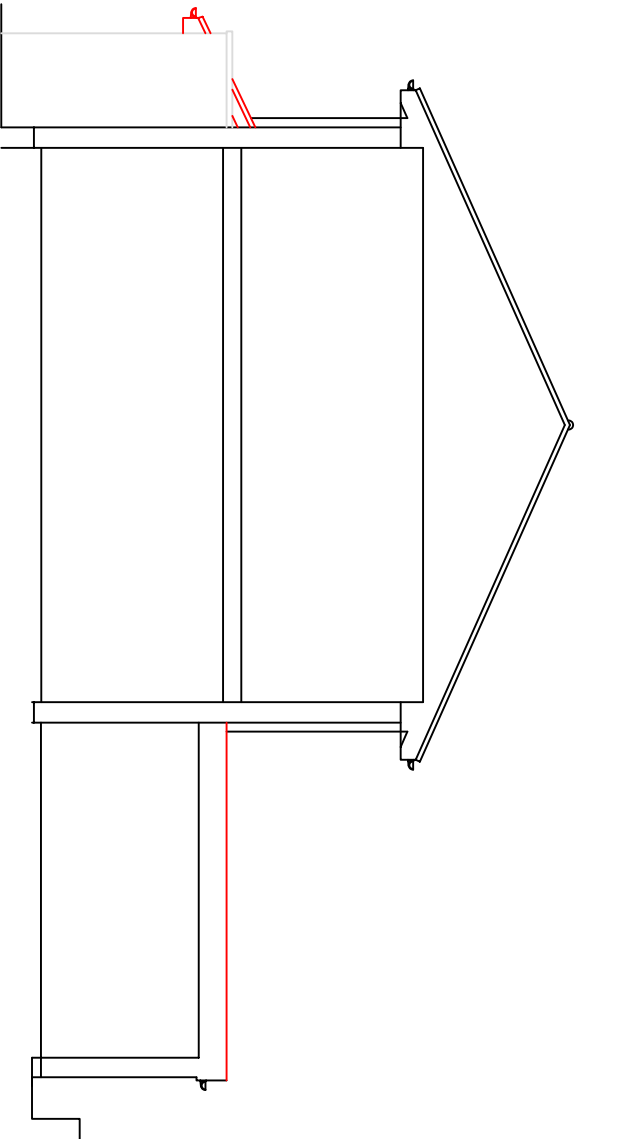


Proposed Side (North-West) Elevation 1:100


Building Materials:-
Walls - Recon stone similar to existing
Roof - Profile tile similar to existing
Windows & Doors - White upvc to match existing
Rainwater Goods - Upvc to match existing

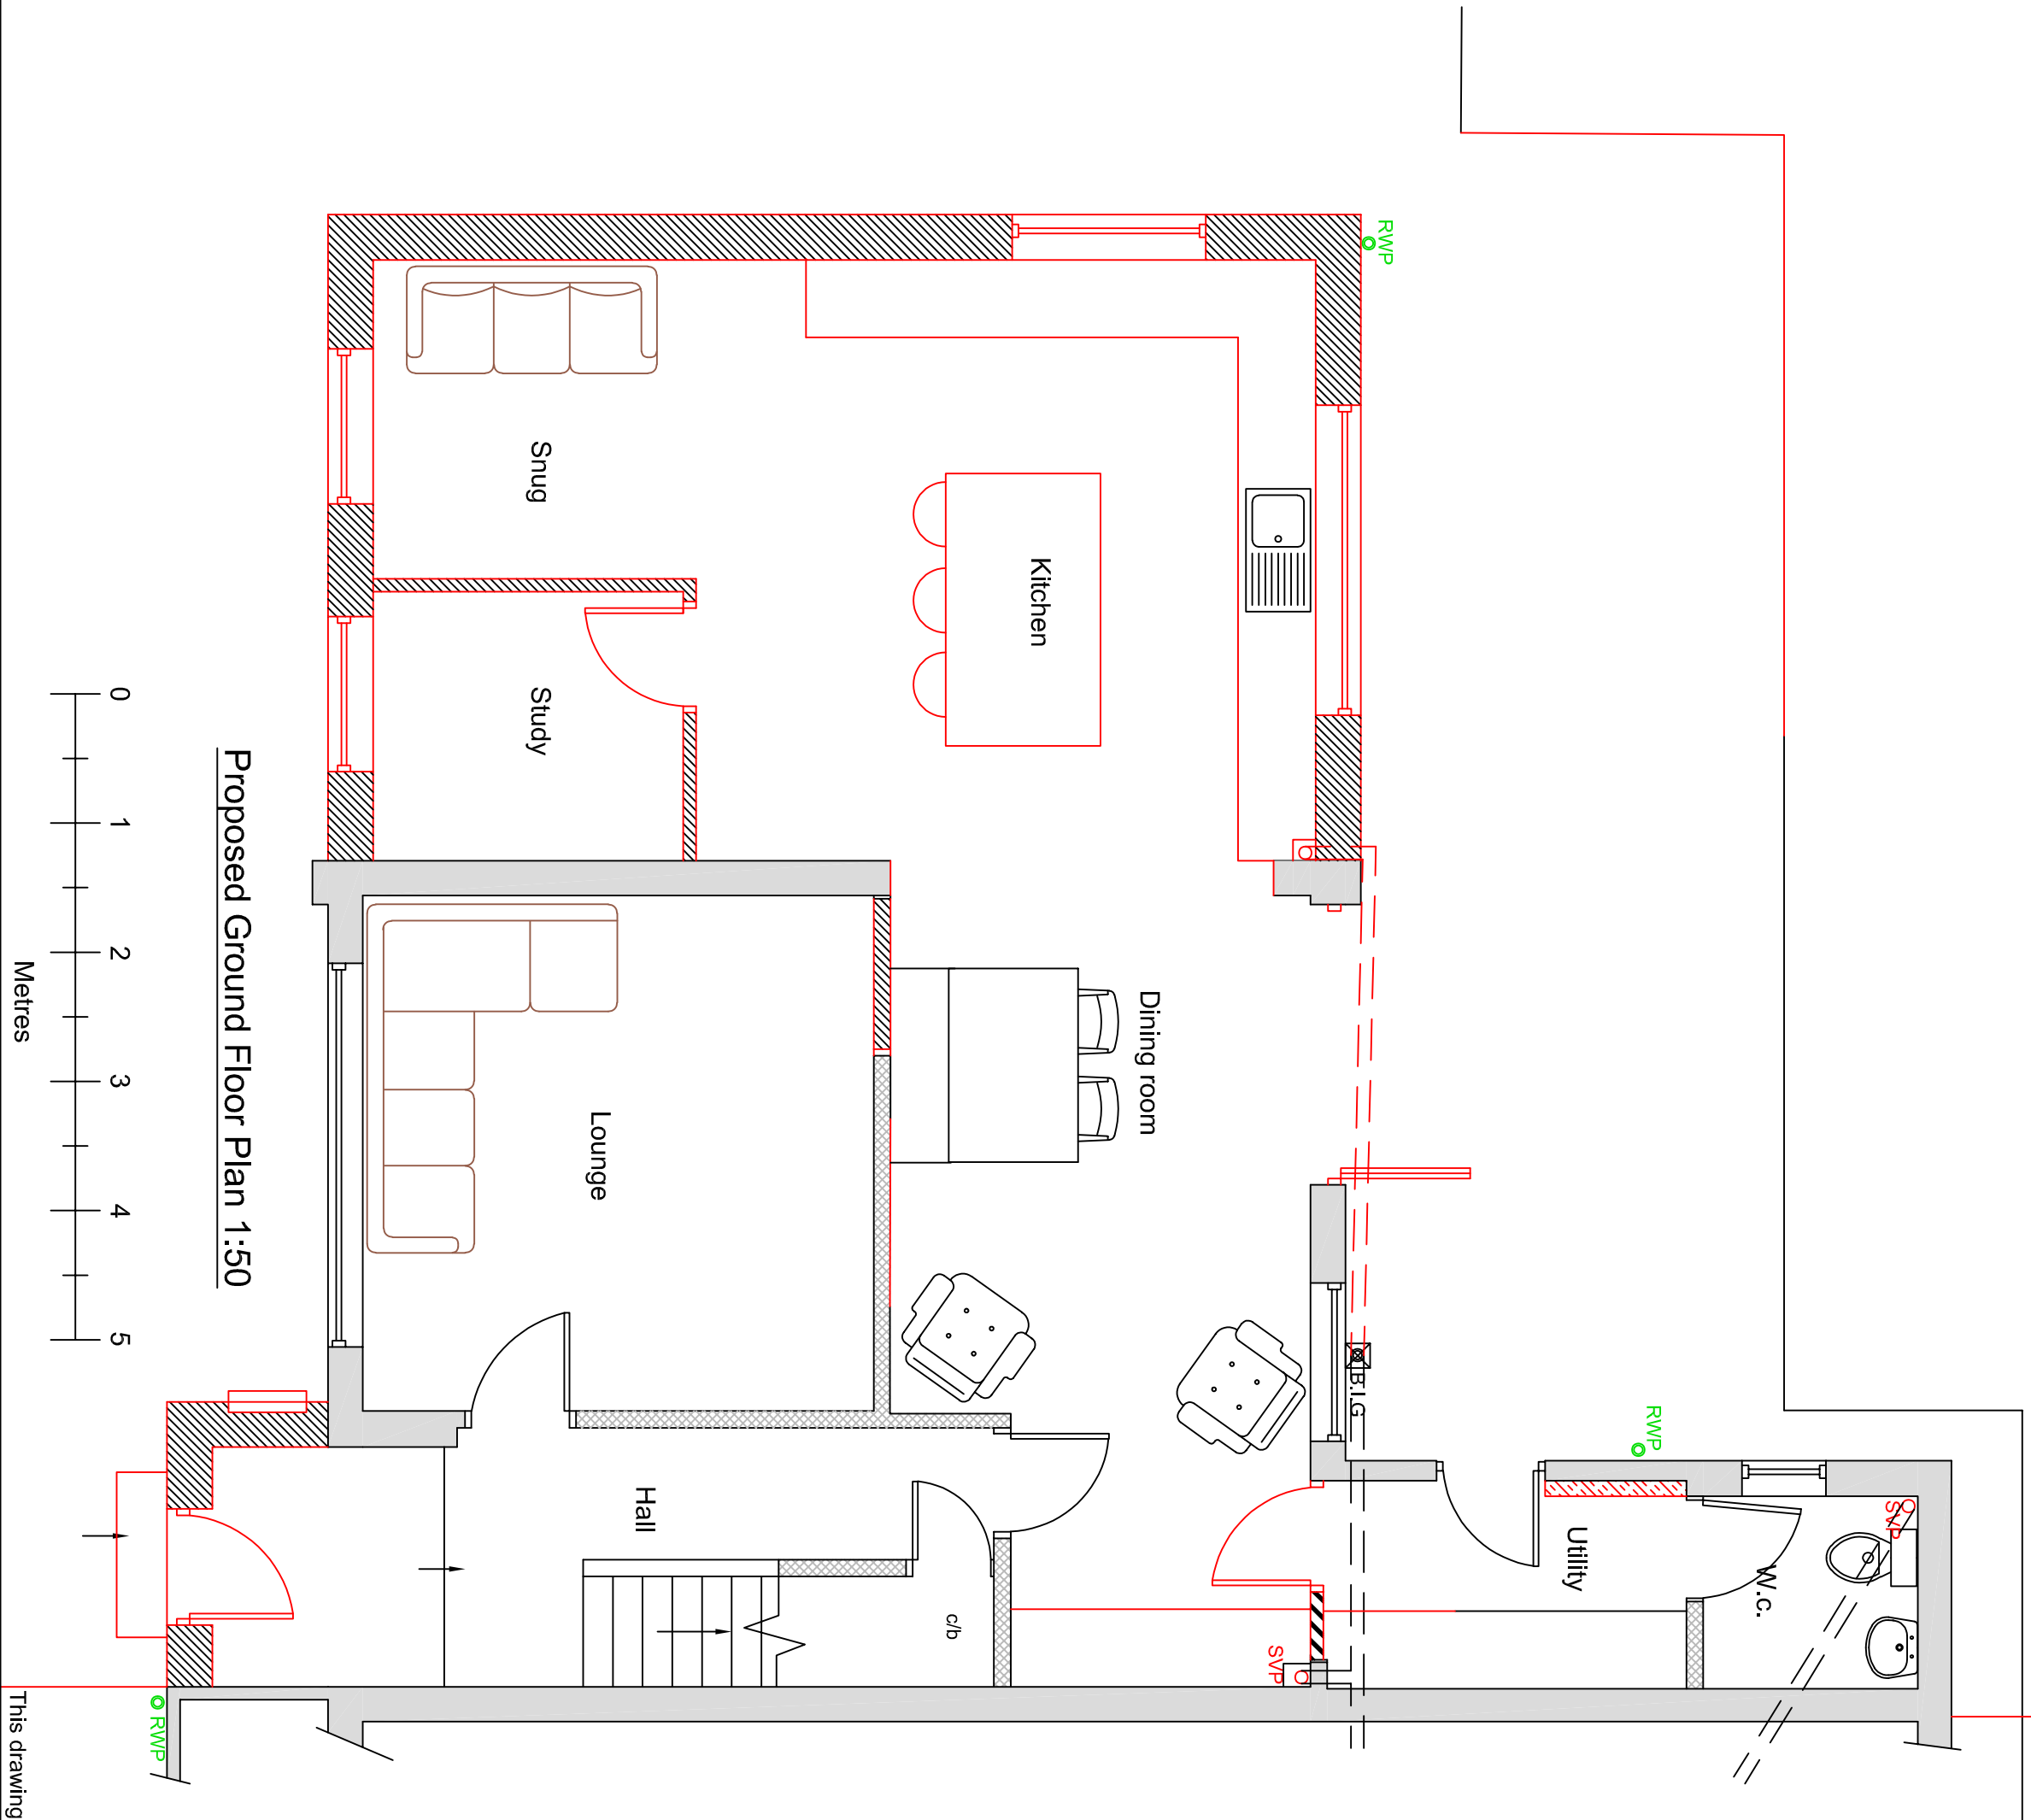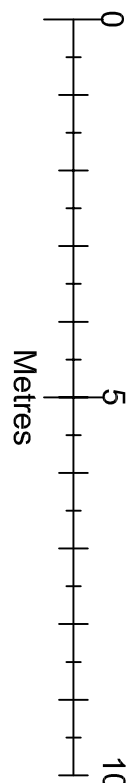

Proposed Ground Floor Plan 1:50

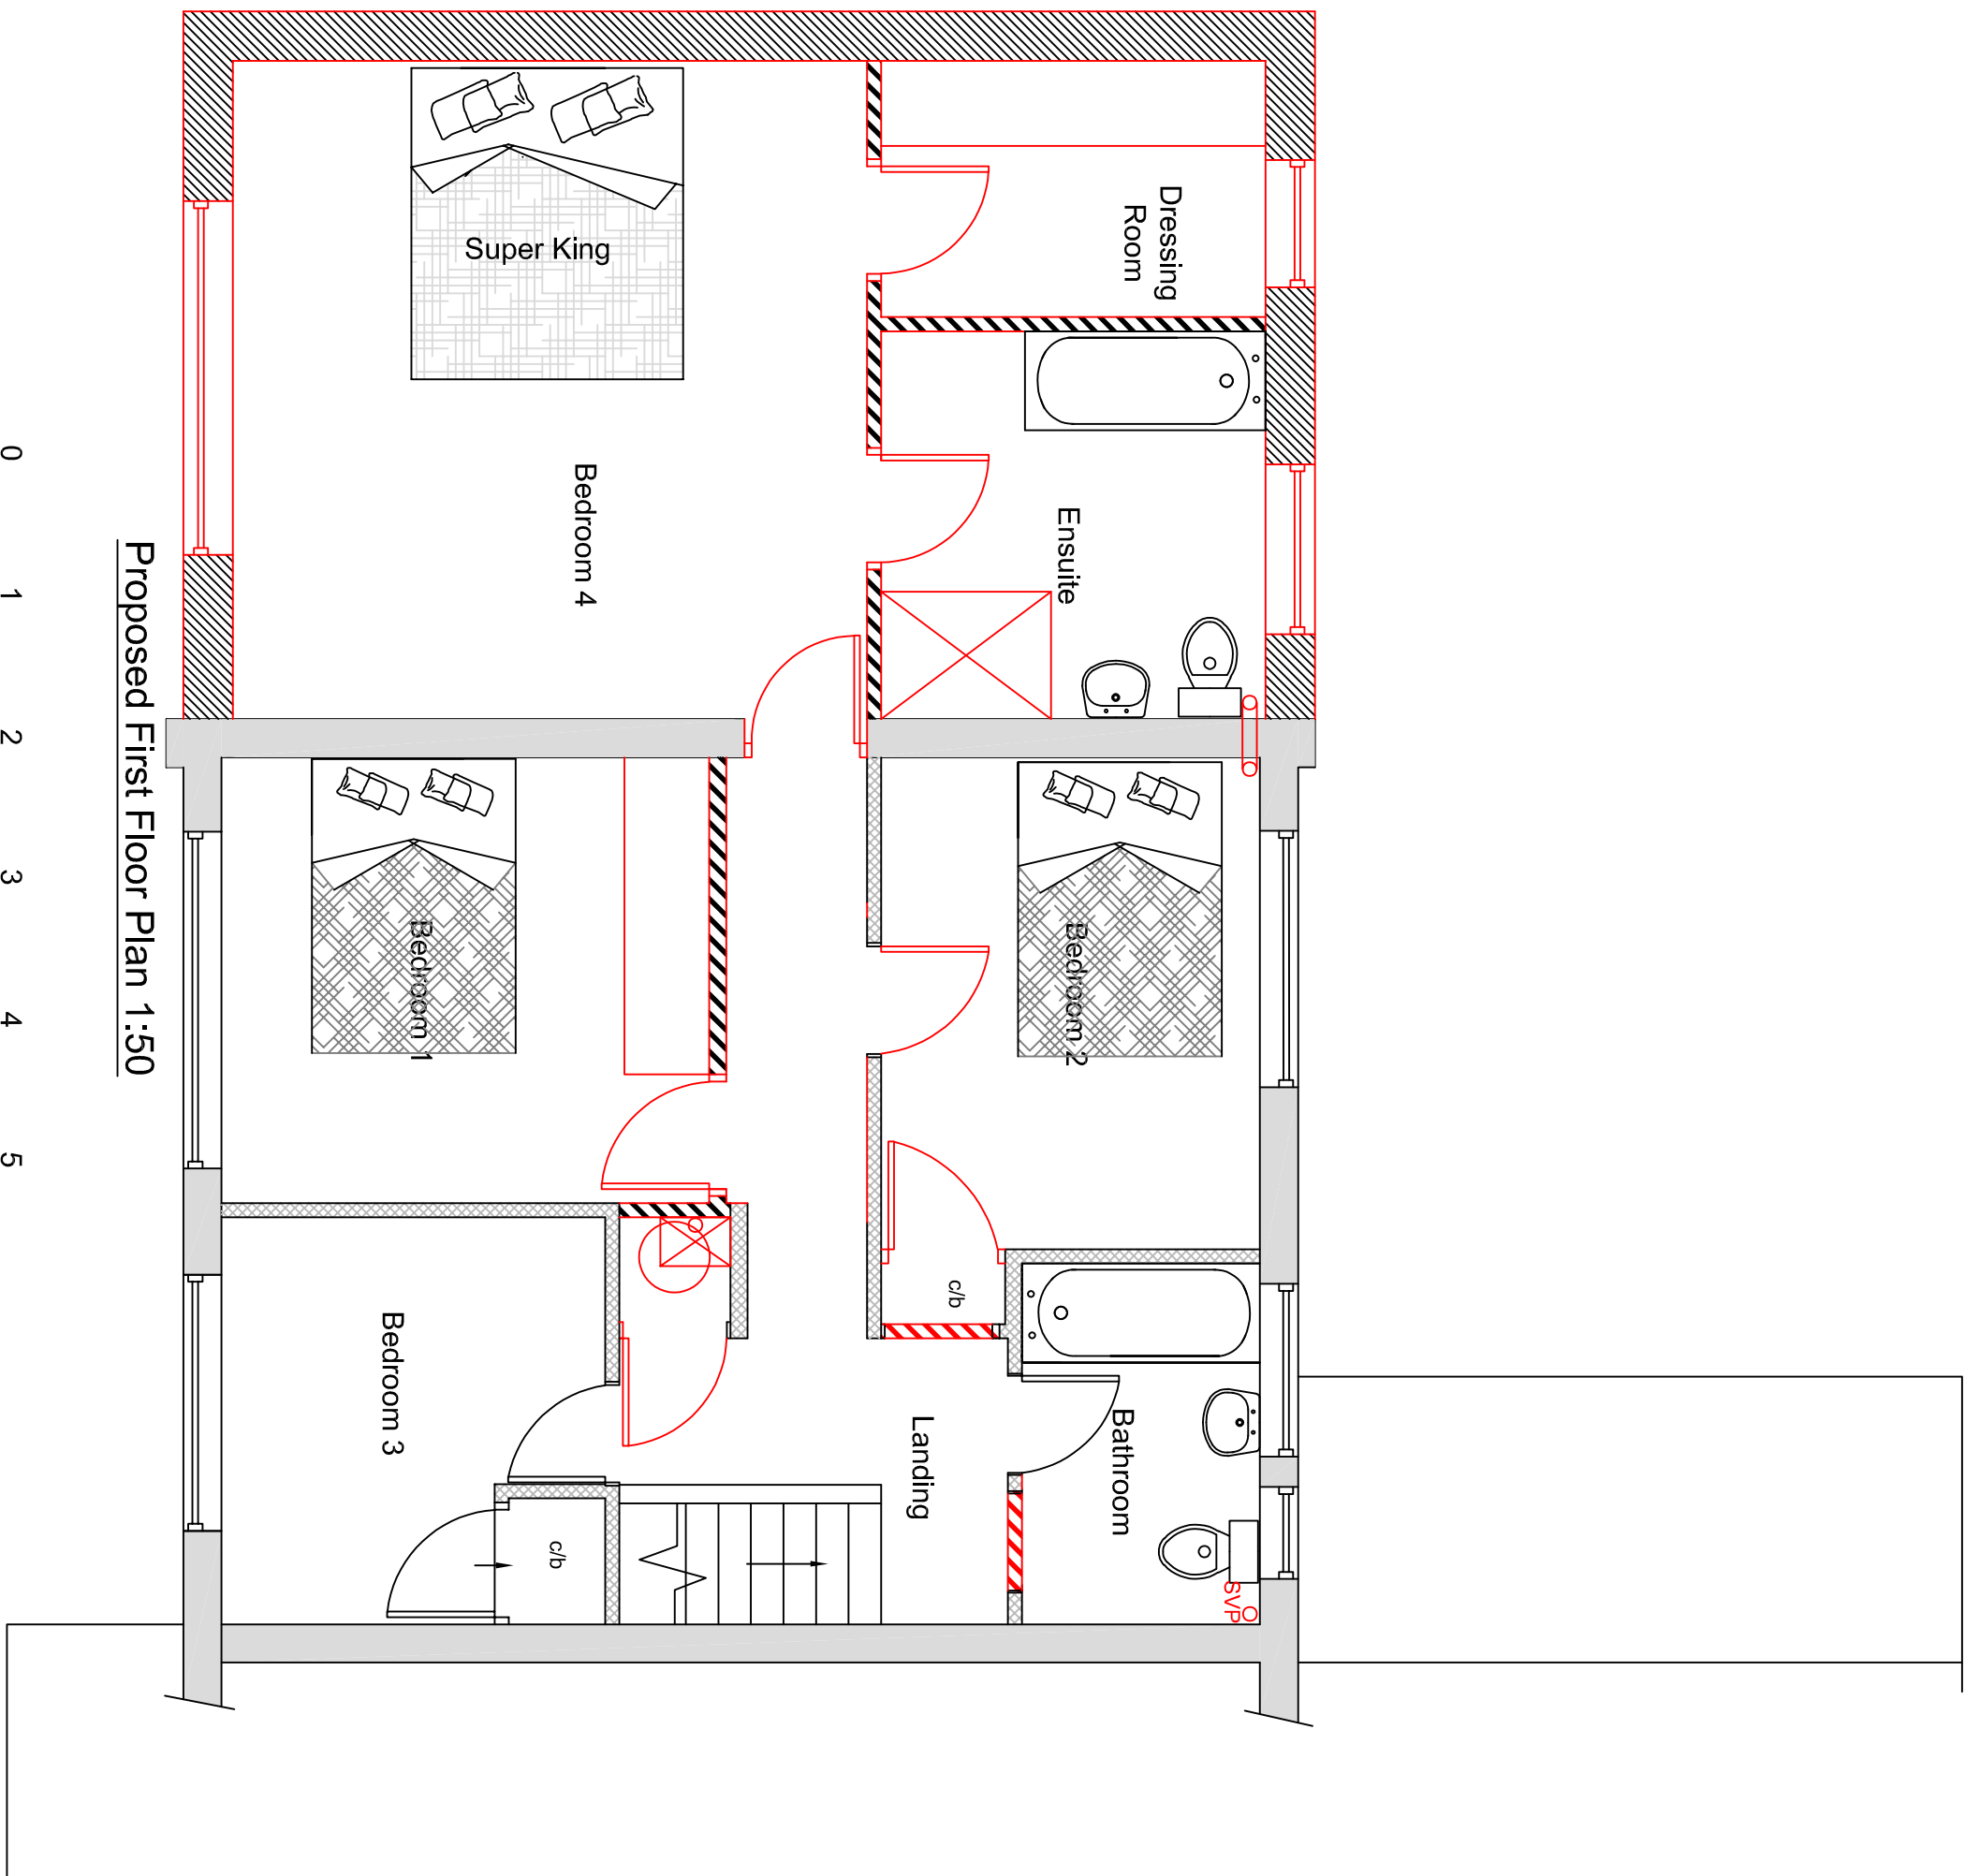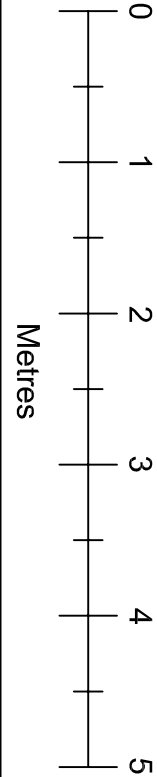

Proposed First Floor Plan 1:50

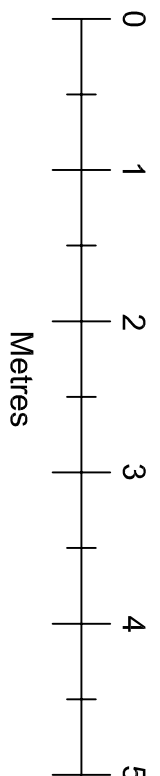

Drawn by	A Harlow & Son 01225 938329		
Proposed Two Storey Side Extension for Mr J Dainty & Ms K Mifsud at 5 Leigh Park Road Bradford on Avon Wiltshire BA15 1TE			
A1 Papersize			
Scale	1:100, 1:50		Drawing No AH2026/21
Date	3rd March 2026		Sheet 1 of 2