


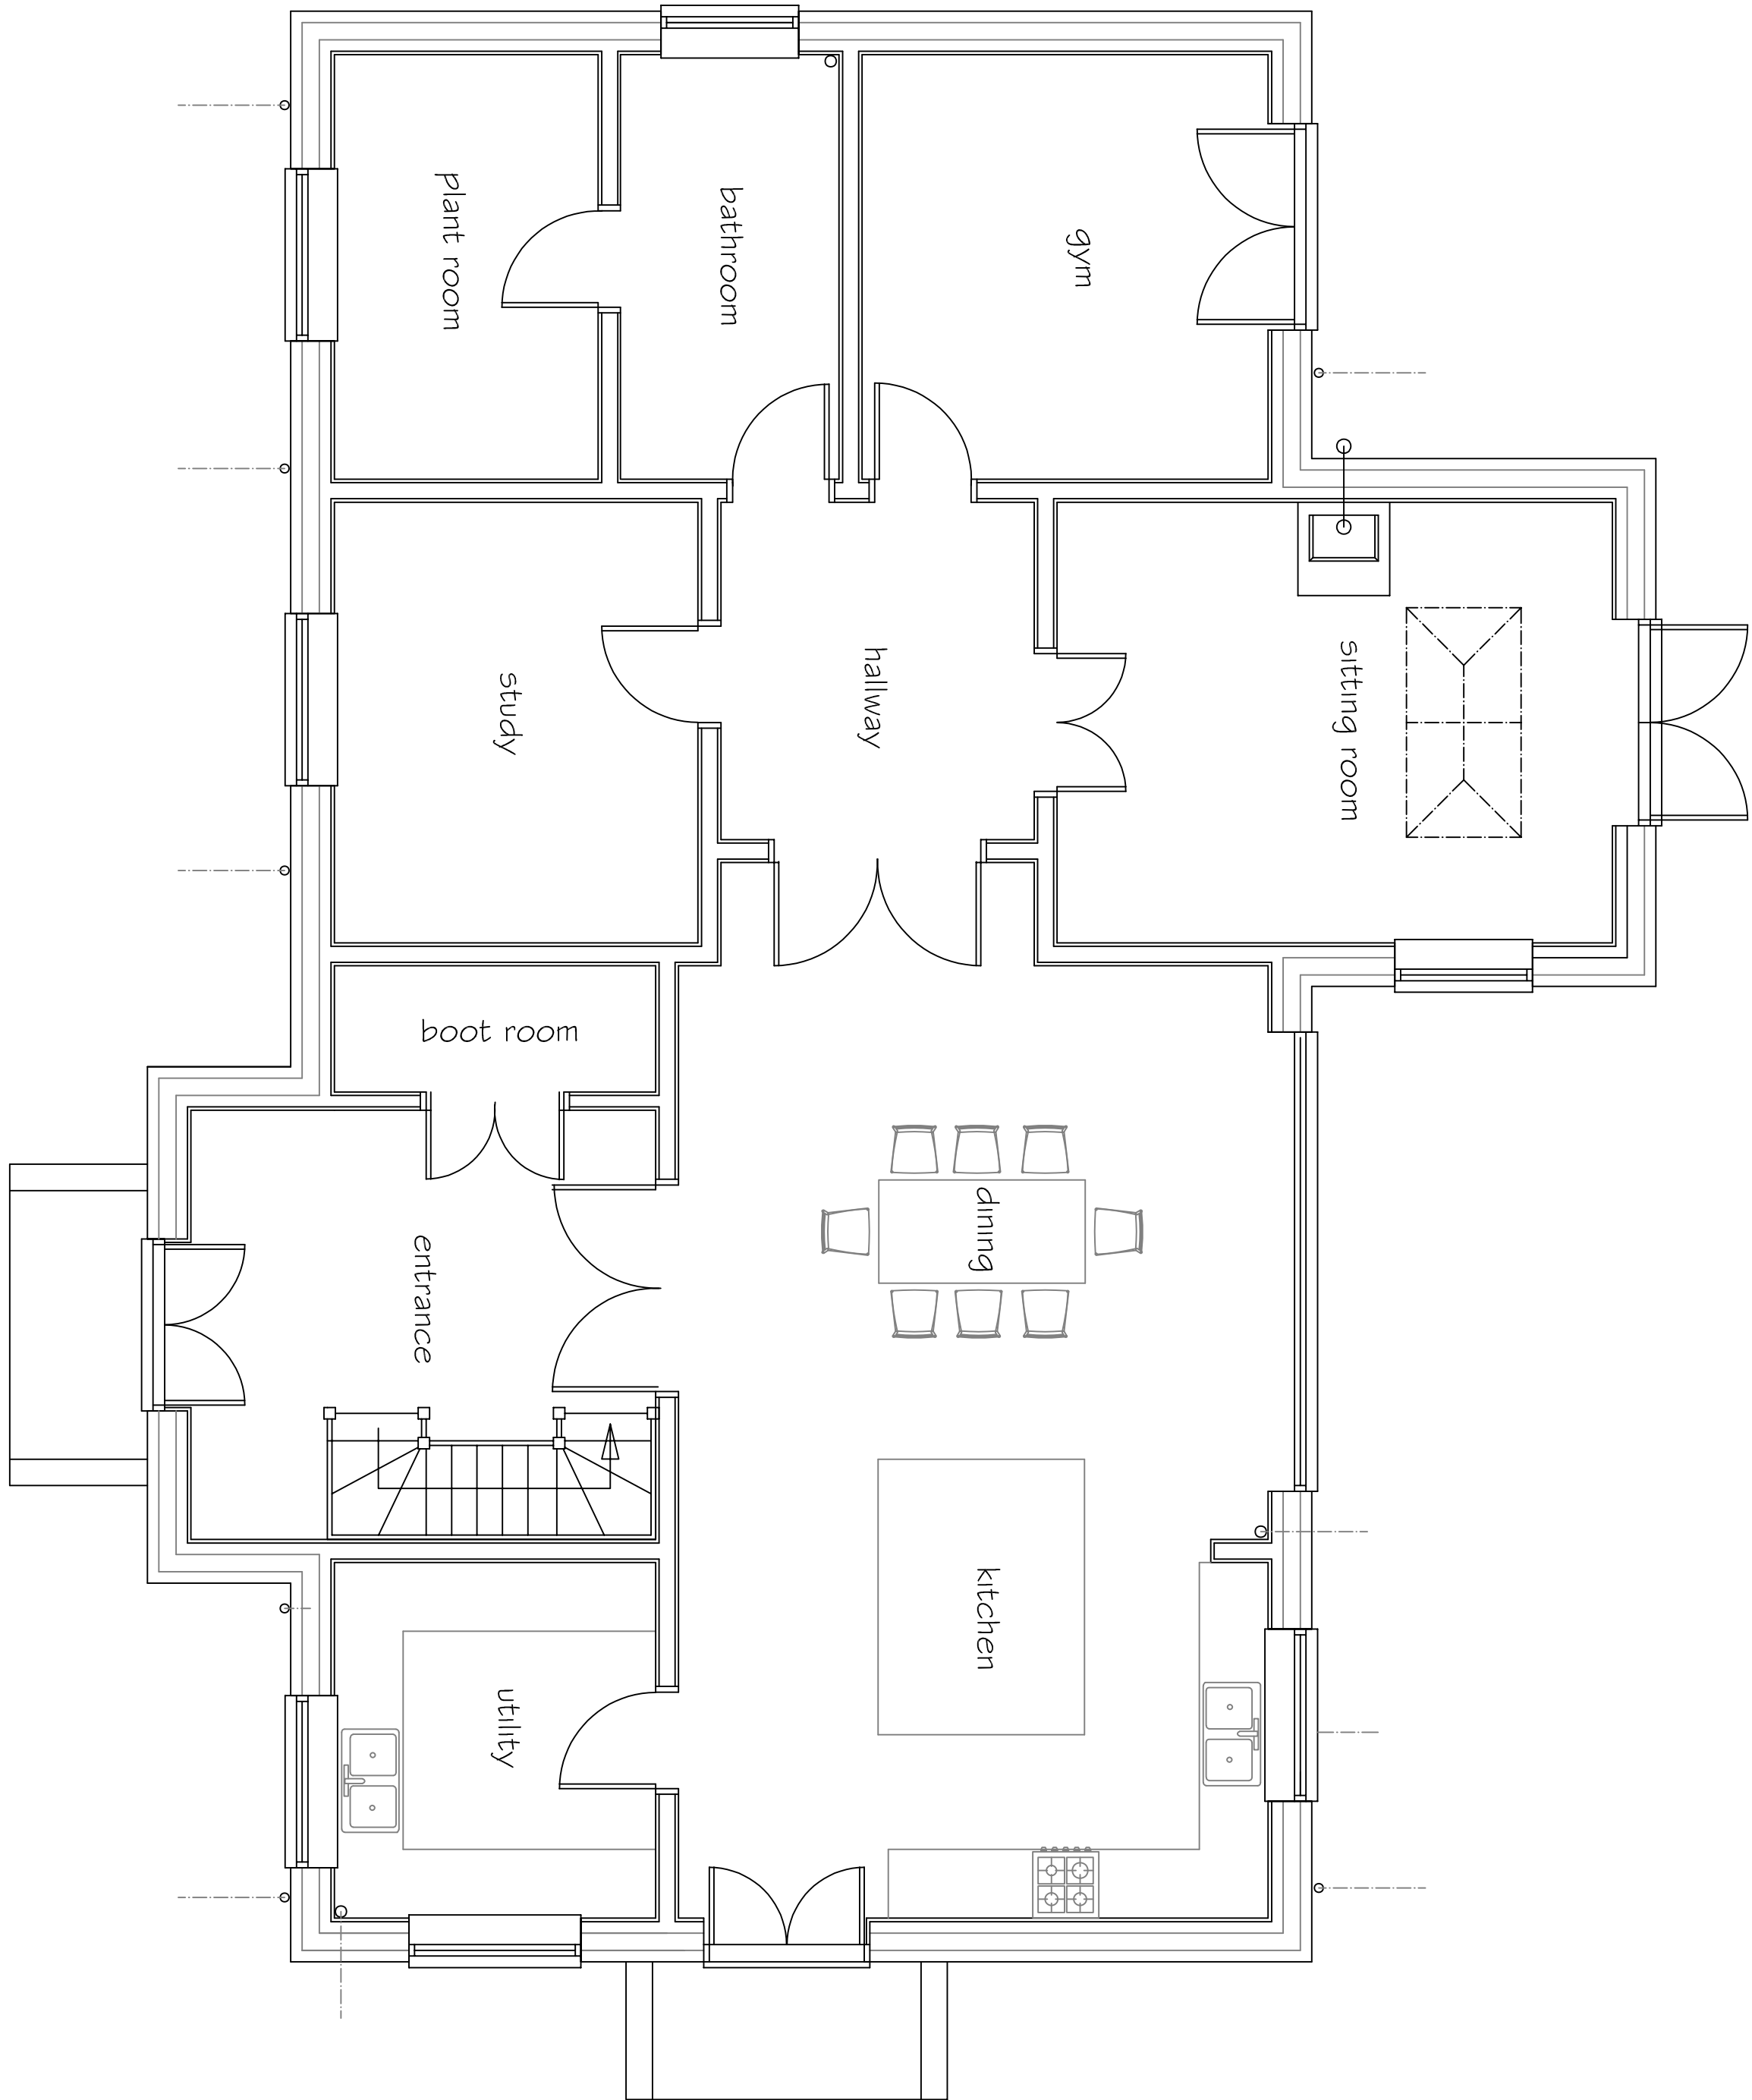

Issue 2 Changes made

SJF PLANNING & DESIGN SERVICE 01225 782078 simon@earthbelldesign.com		
PROPOSED DWELLING # GARAGE		
CLIENT	MR R WILLIS	
LOCATION	LAND ADJACENT TO TUDOR COTTAGE PARK LANE CHERRILL SN11 8XN	
TITLE	GROUND FLOOR PLANS	
DRG NO	ISSUE	DATE
2607-2	2	FEB 2026

PROPOSED GROUND FLOOR PLAN 1:50



scale bar 1:50