



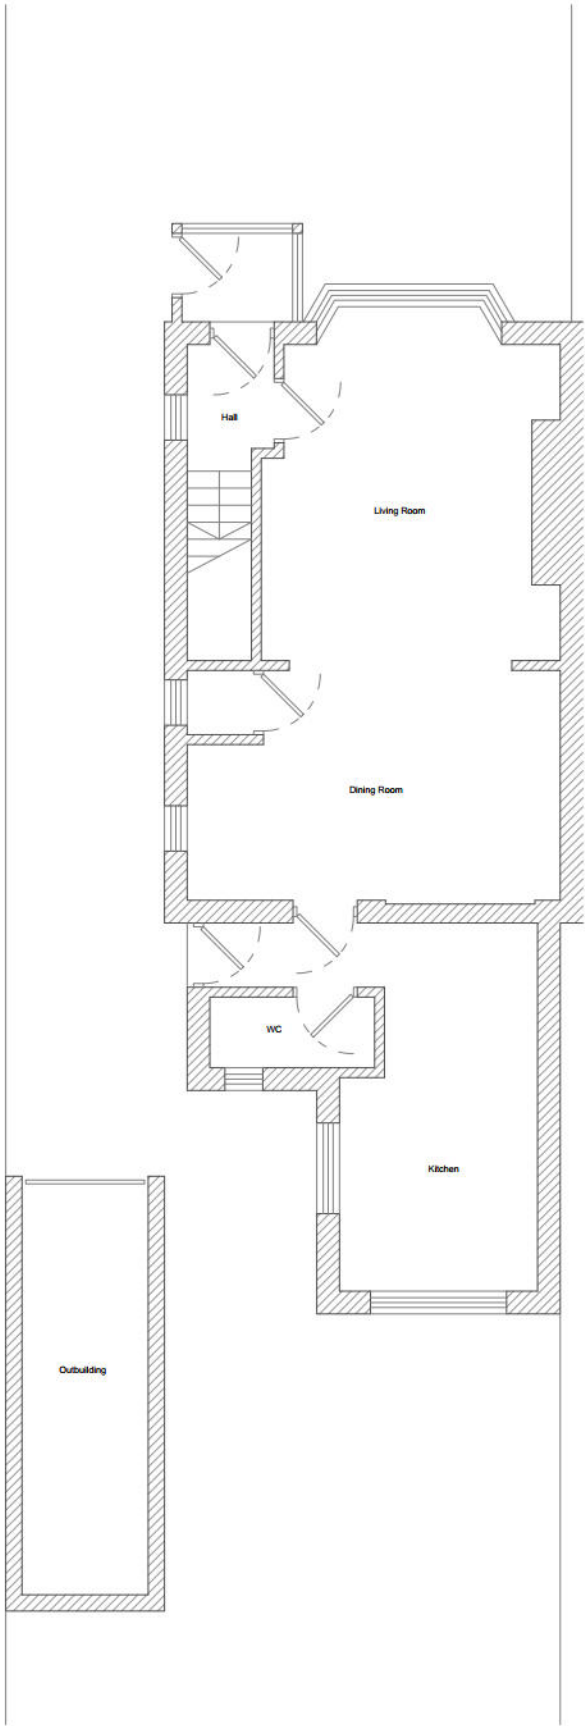

Ground Floor Plan  
As Existing

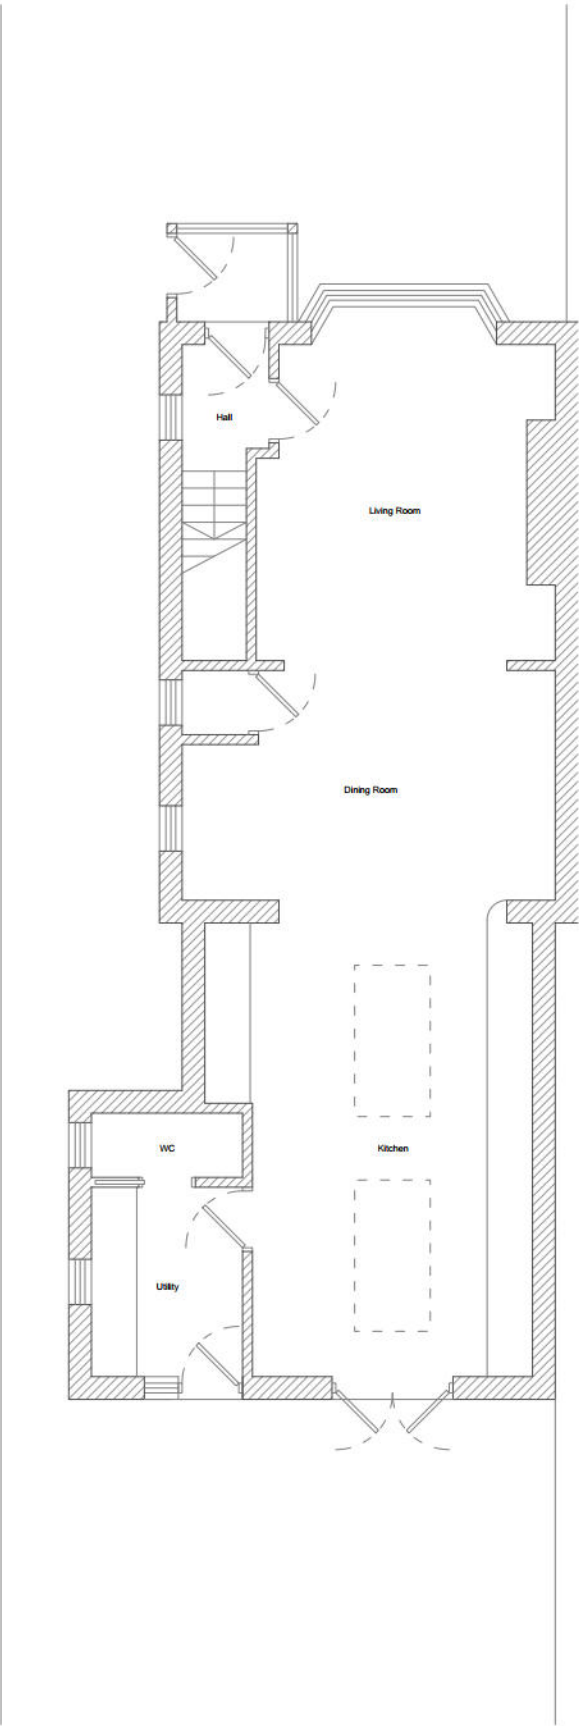

Ground Floor Plan  
As Proposed

Note - All dimensions to be checked on site prior to commencement of works

|     |          |               |       |         |
|-----|----------|---------------|-------|---------|
| B   | 08/05/26 | Planning      | ME    | ME      |
| A   | 09/04/26 | Client review | ME    | ME      |
| -   | 01/04/26 | Client review | ME    | ME      |
| REV | DATE     | DESCRIPTION   | DRAWN | CHECKED |



**BUILD ARCHITECTS**  
www.build-architects.co.uk  
studio@build-architects.co.uk

- Architecture
- Landscape
- Interiors
- Historic Buildings
- Masterplanning

This drawing is copyright of the Architect and shall not be reproduced without permission.

Check all dimensions and report any errors, or omissions.

Responsibility for setting out rests with the contractor, all dimensions & setting out to be checked on site prior to commencement of works.

## Planning

R & J Chapman  
CLIENT

Proposed Extension  
13 Storridge Road  
Westbury  
PROJECT

Ground Floor Plan  
As Existing / As Proposed  
DRAWING

2026 / 034  
PROJECT REF

PP 010  
DRAWING NO

B  
SECTION

April 2026  
DATE

1:100 @ A3  
SCALE

ME  
DRAWN BY

ME  
CHECKED BY