

PHOTO 1 - VIEWS TO THE SOUTH



PHOTO 2 - VIEWS TO THE SOUTH



PHOTO 3 - VIEW FROM SOUTH WEST PUBLIC FOOTPATH





PHOTO 4 - VIEW FROM SOUTH PUBLIC FOOTPATH



PHOTO 5 - VIEW OF COTSWOLD STONE WALL FROM PARKING AREA



PHOTO 6 - VIEW TO WATER TOWER FROM THE SOUTH

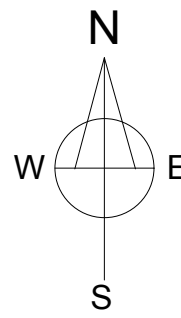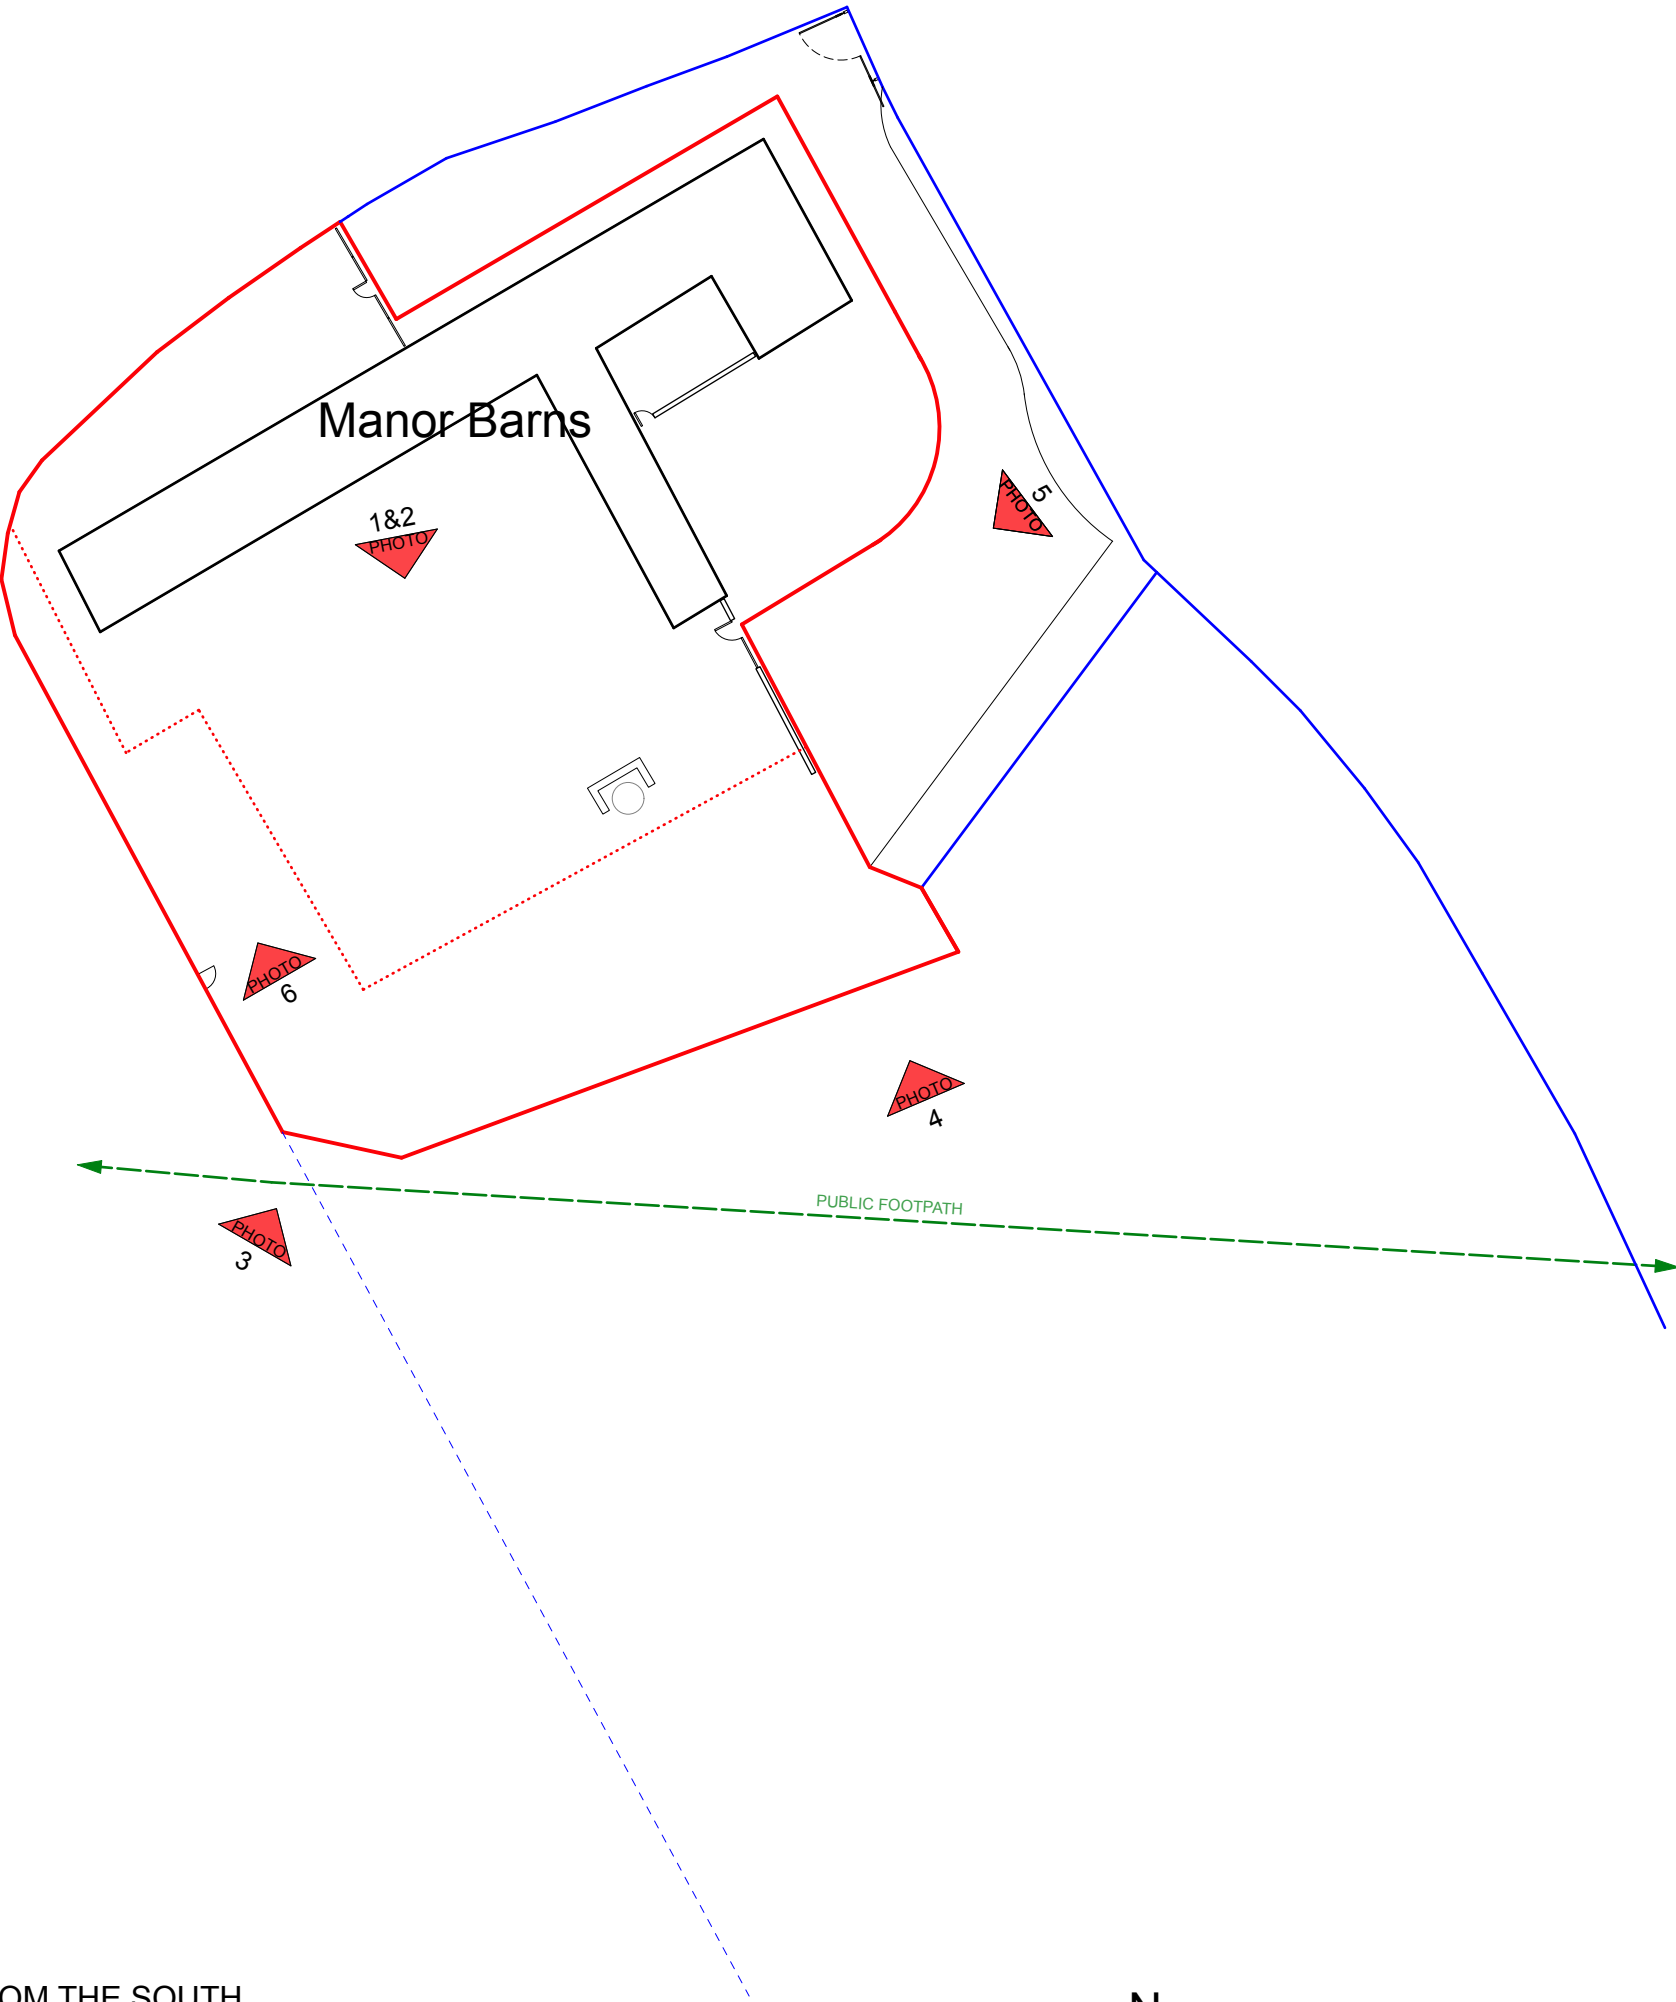

Scale 1:500 @ A2

REV	DATE	NOTES
Peter Hopkinson RIBA, Architect Manor Barns, Norton, Malmesbury SN16 0JR 0771 325 0003 peterhopki@gmail.com		
PROJECT Manor Barns, Norton, Malmesbury SN16 0JR		
DRAWING TITLE Proposed Site Plan - Key to Photographs		
DRAWING NUMBER PH / NMB / 500	REVISION	DRAWN BY PJH
		DATE 30/04/26
SCALE 1: 500 FILE NAME Norton Manor Barns Plans & Elevs Latest 07.08.21.vex		