



Bike Store - Plan



Front Elevation

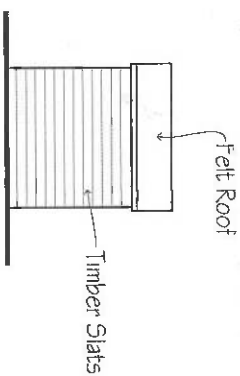


Side Elevation

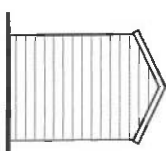

Rear Elevation

1:100
0m 1m 2m 3m 4m 5m

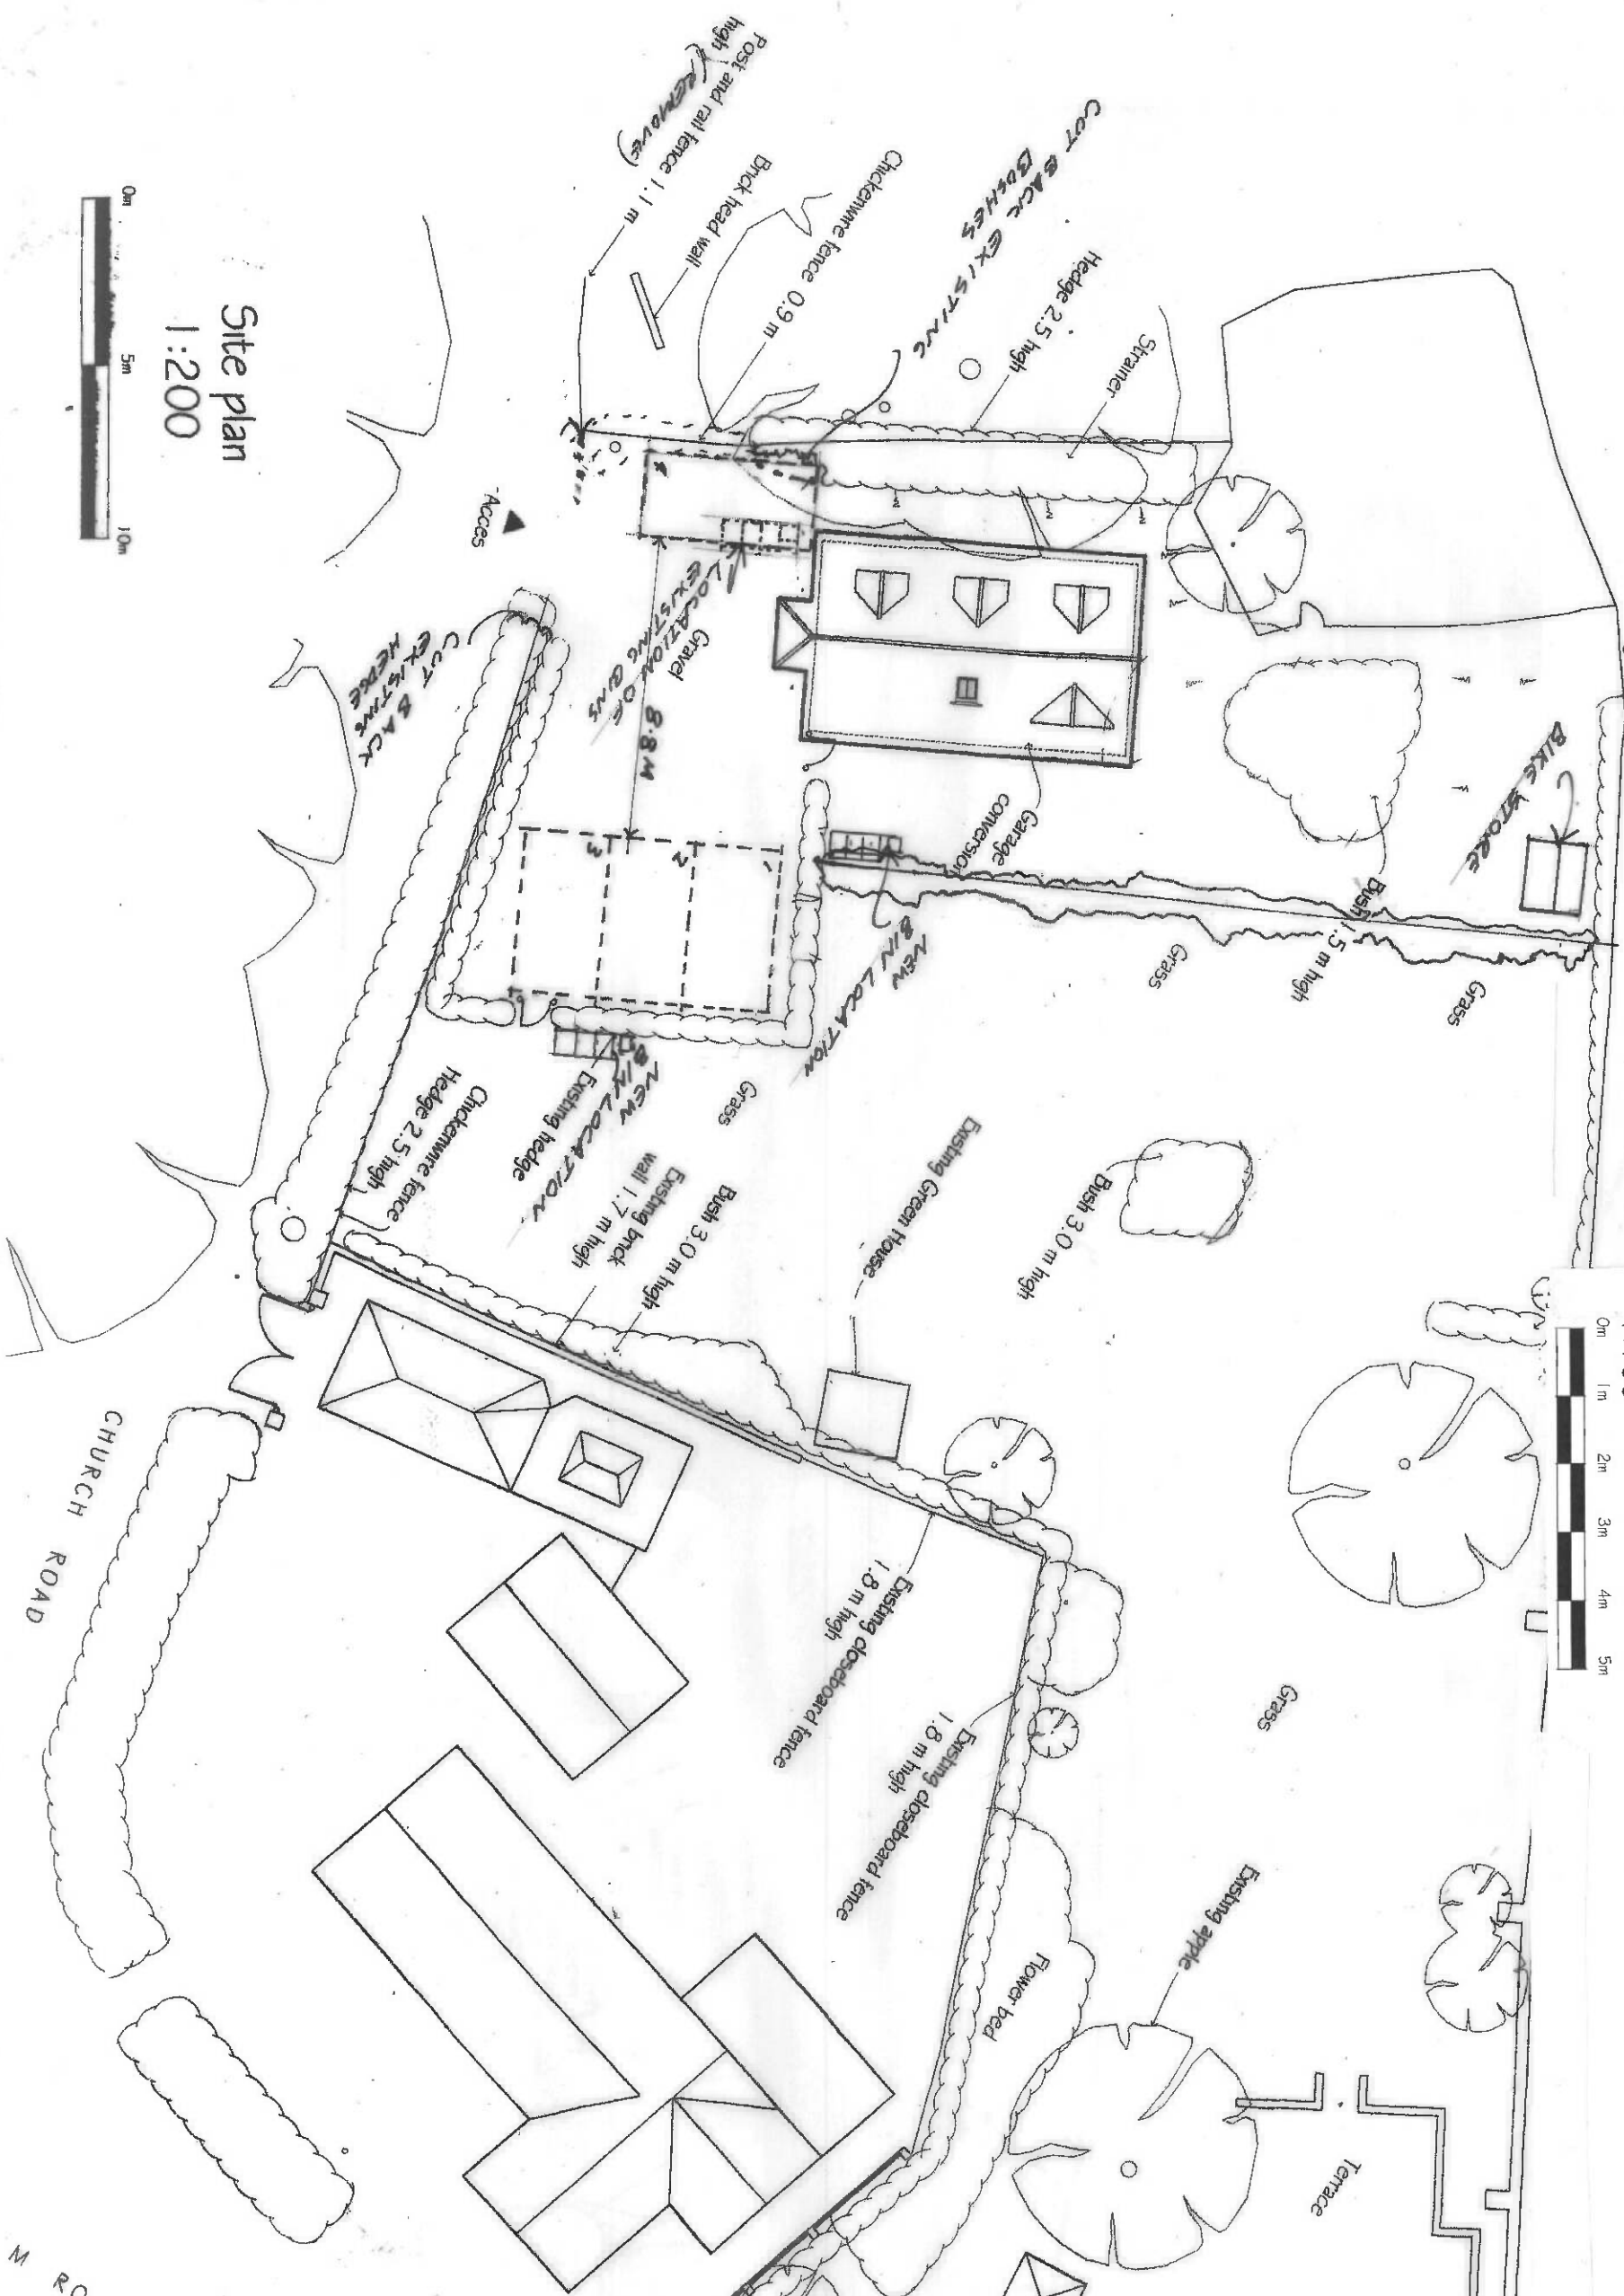

Site plan
1:200

0m 5m 10m

THE WELLS COTTAGE HAM
drawing
SITE PLAN
scale 1:200 A5 A26 date
drawing no 150523-110 rev

FOWLER ARCHITECTURE & PLANNING

39 High Street
Pewsey
Wiltshire
SN9 5AF
01672 569444
enquiries@faap.co.uk

Revisions
date
1
2
