


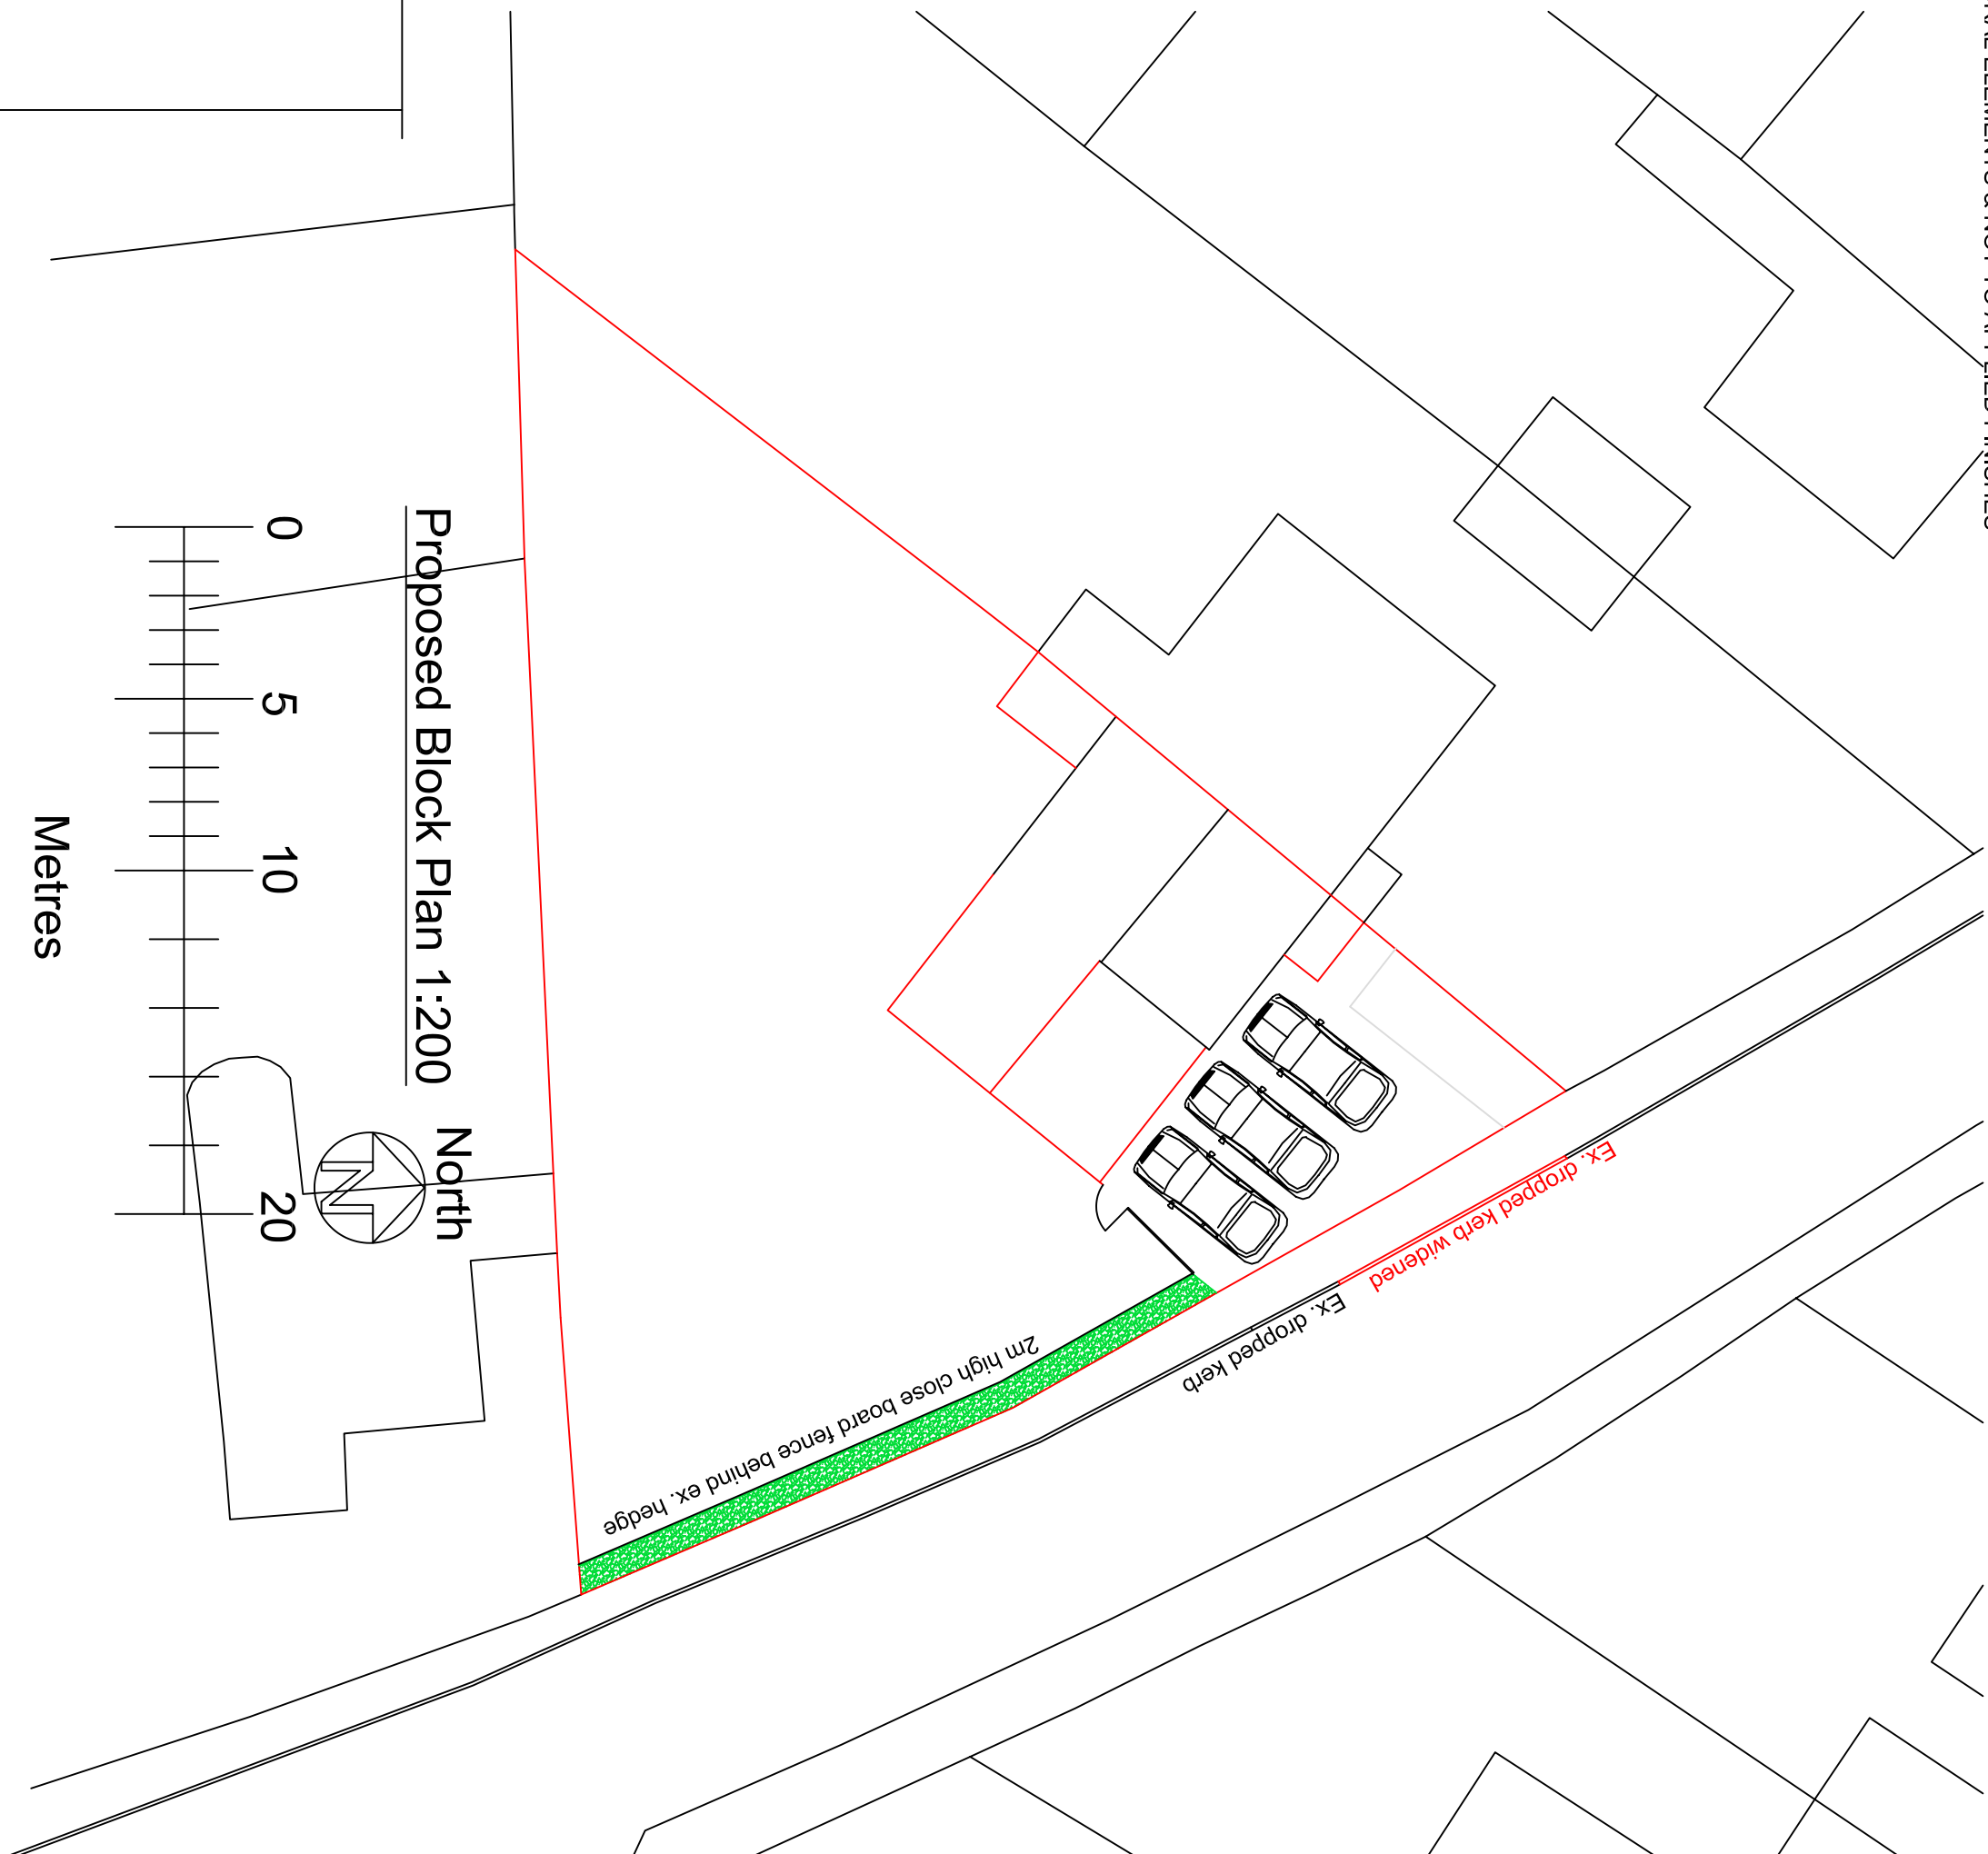


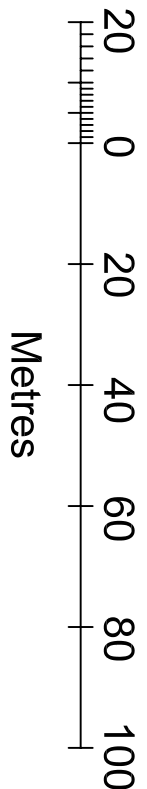



Location Plan 1:1250

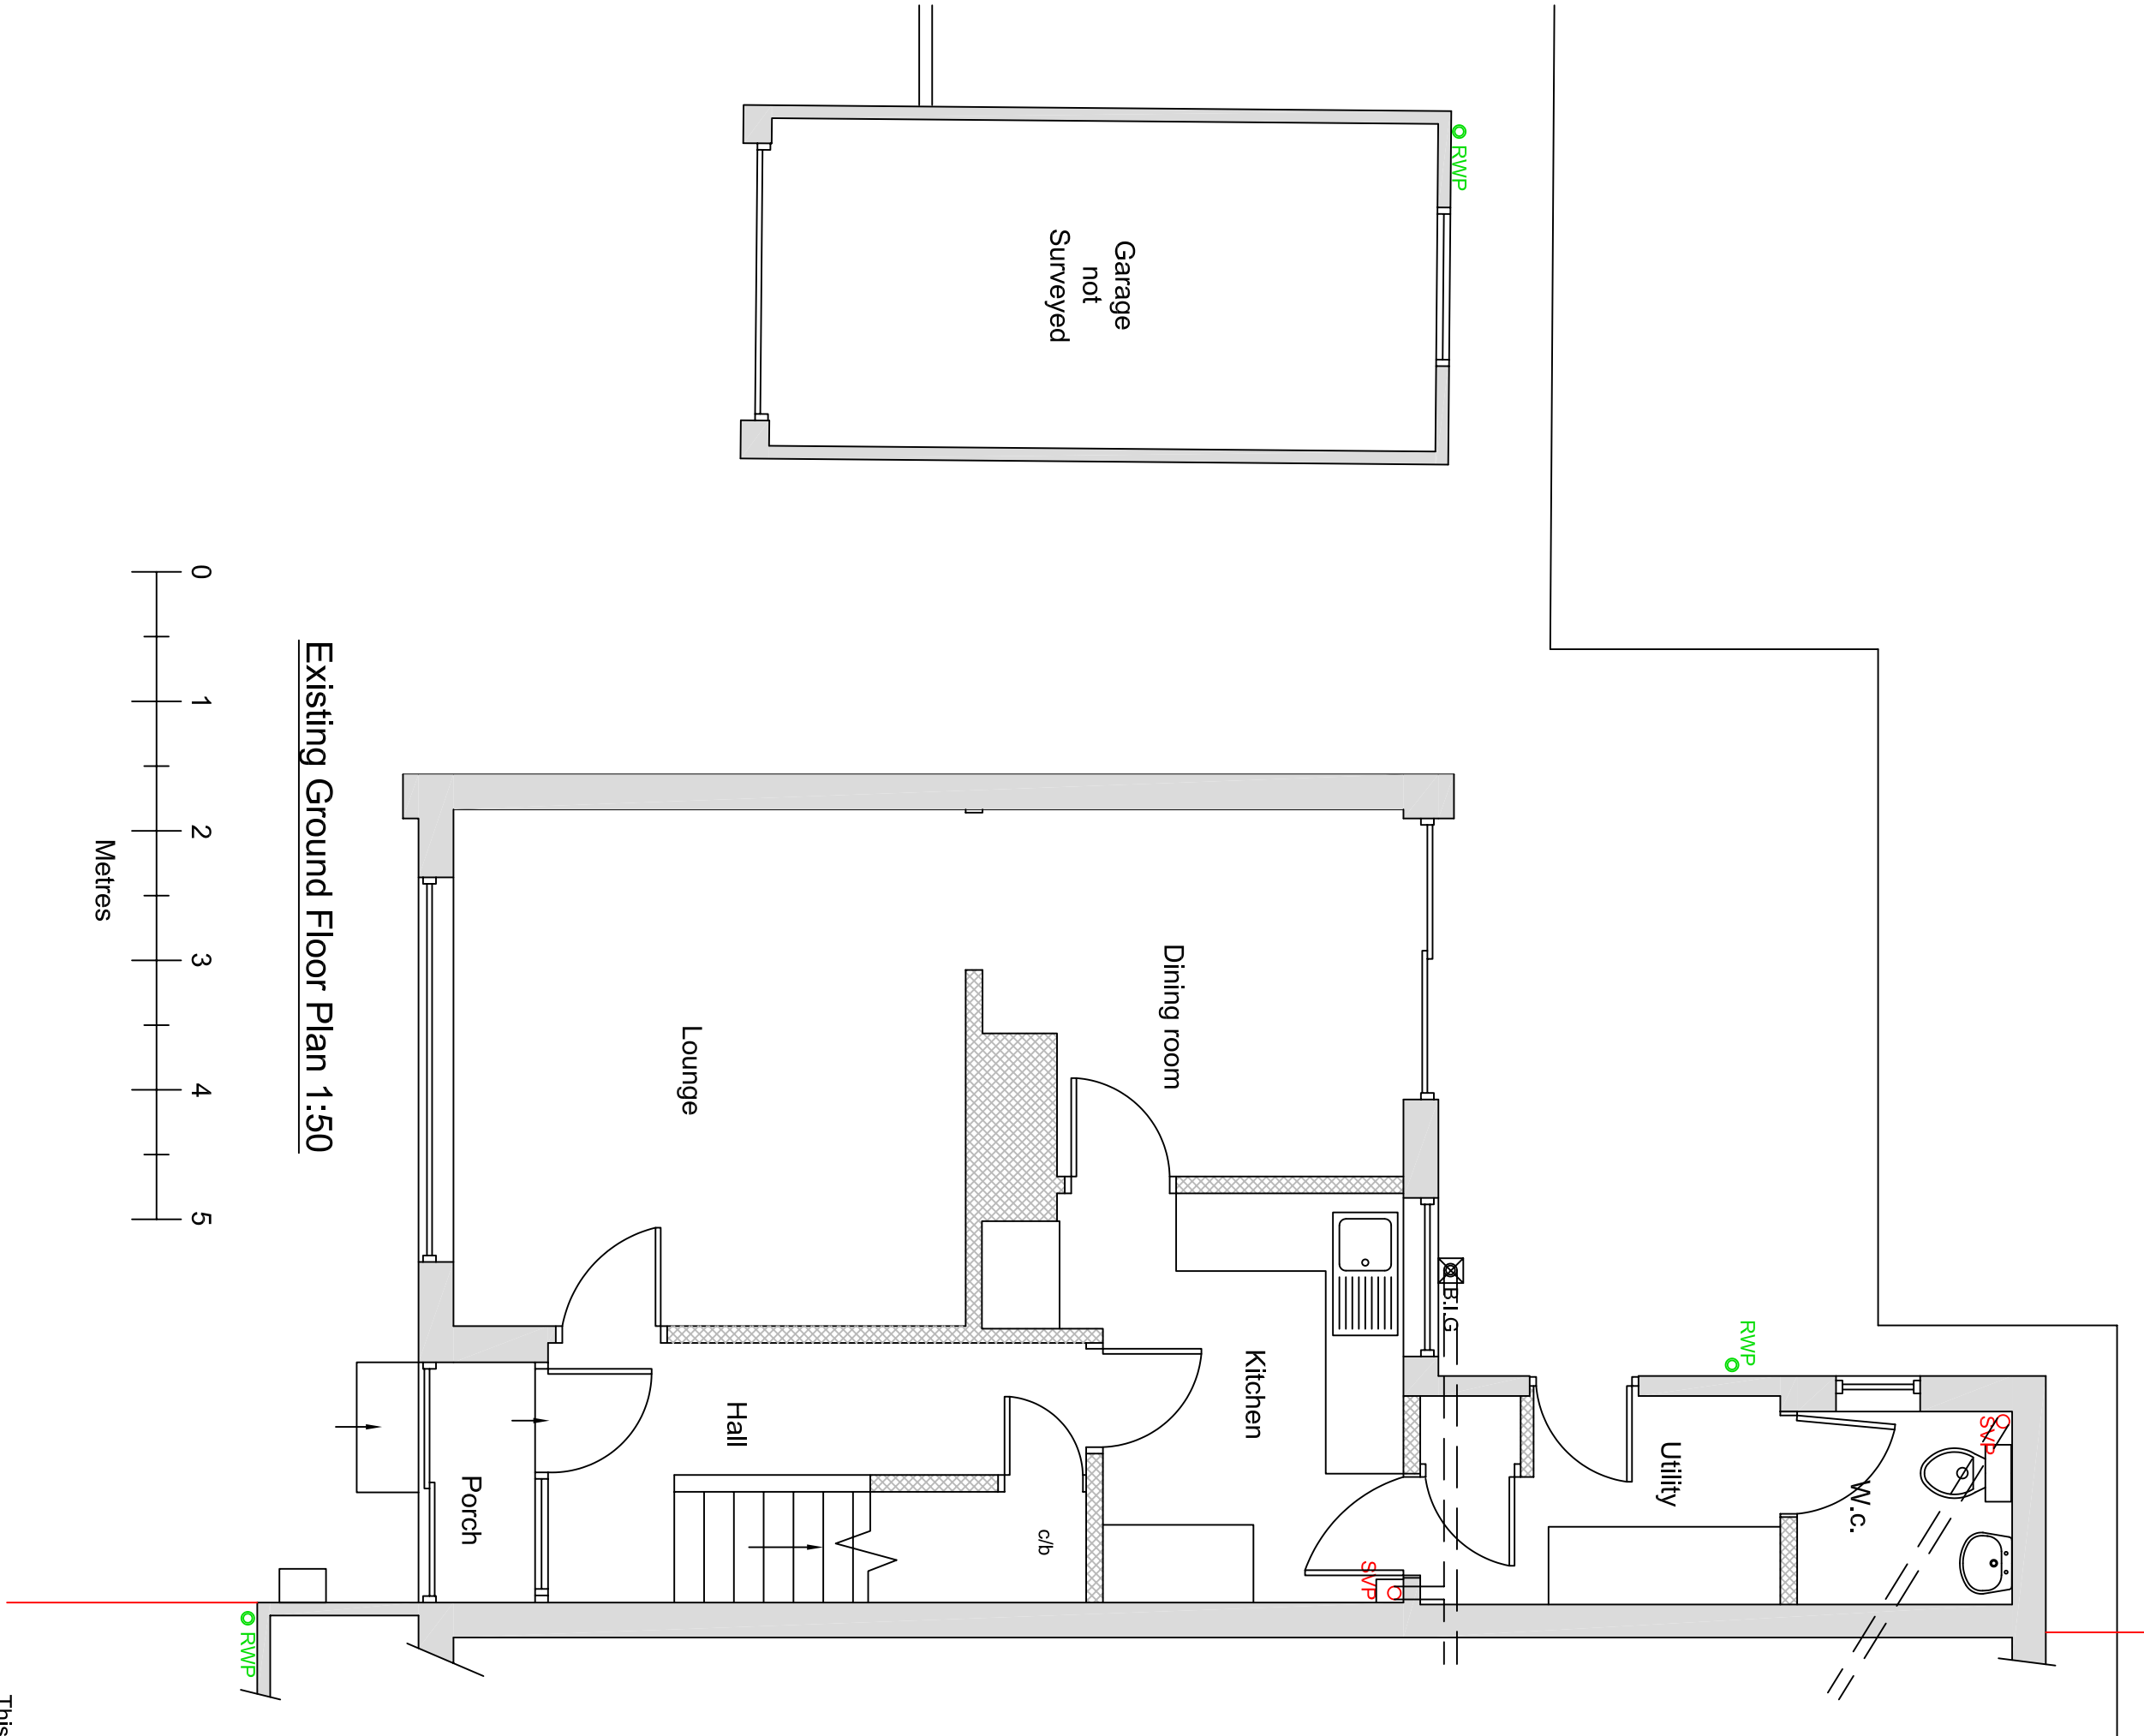


Proposed Block Plan 1:200

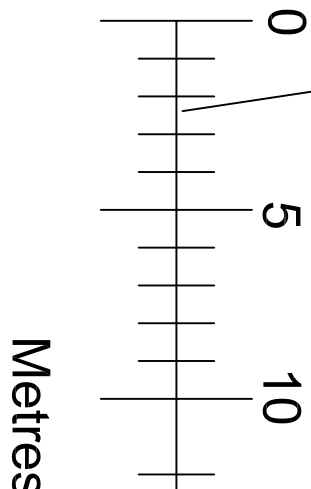

Existing Ground Floor Plan 1:50

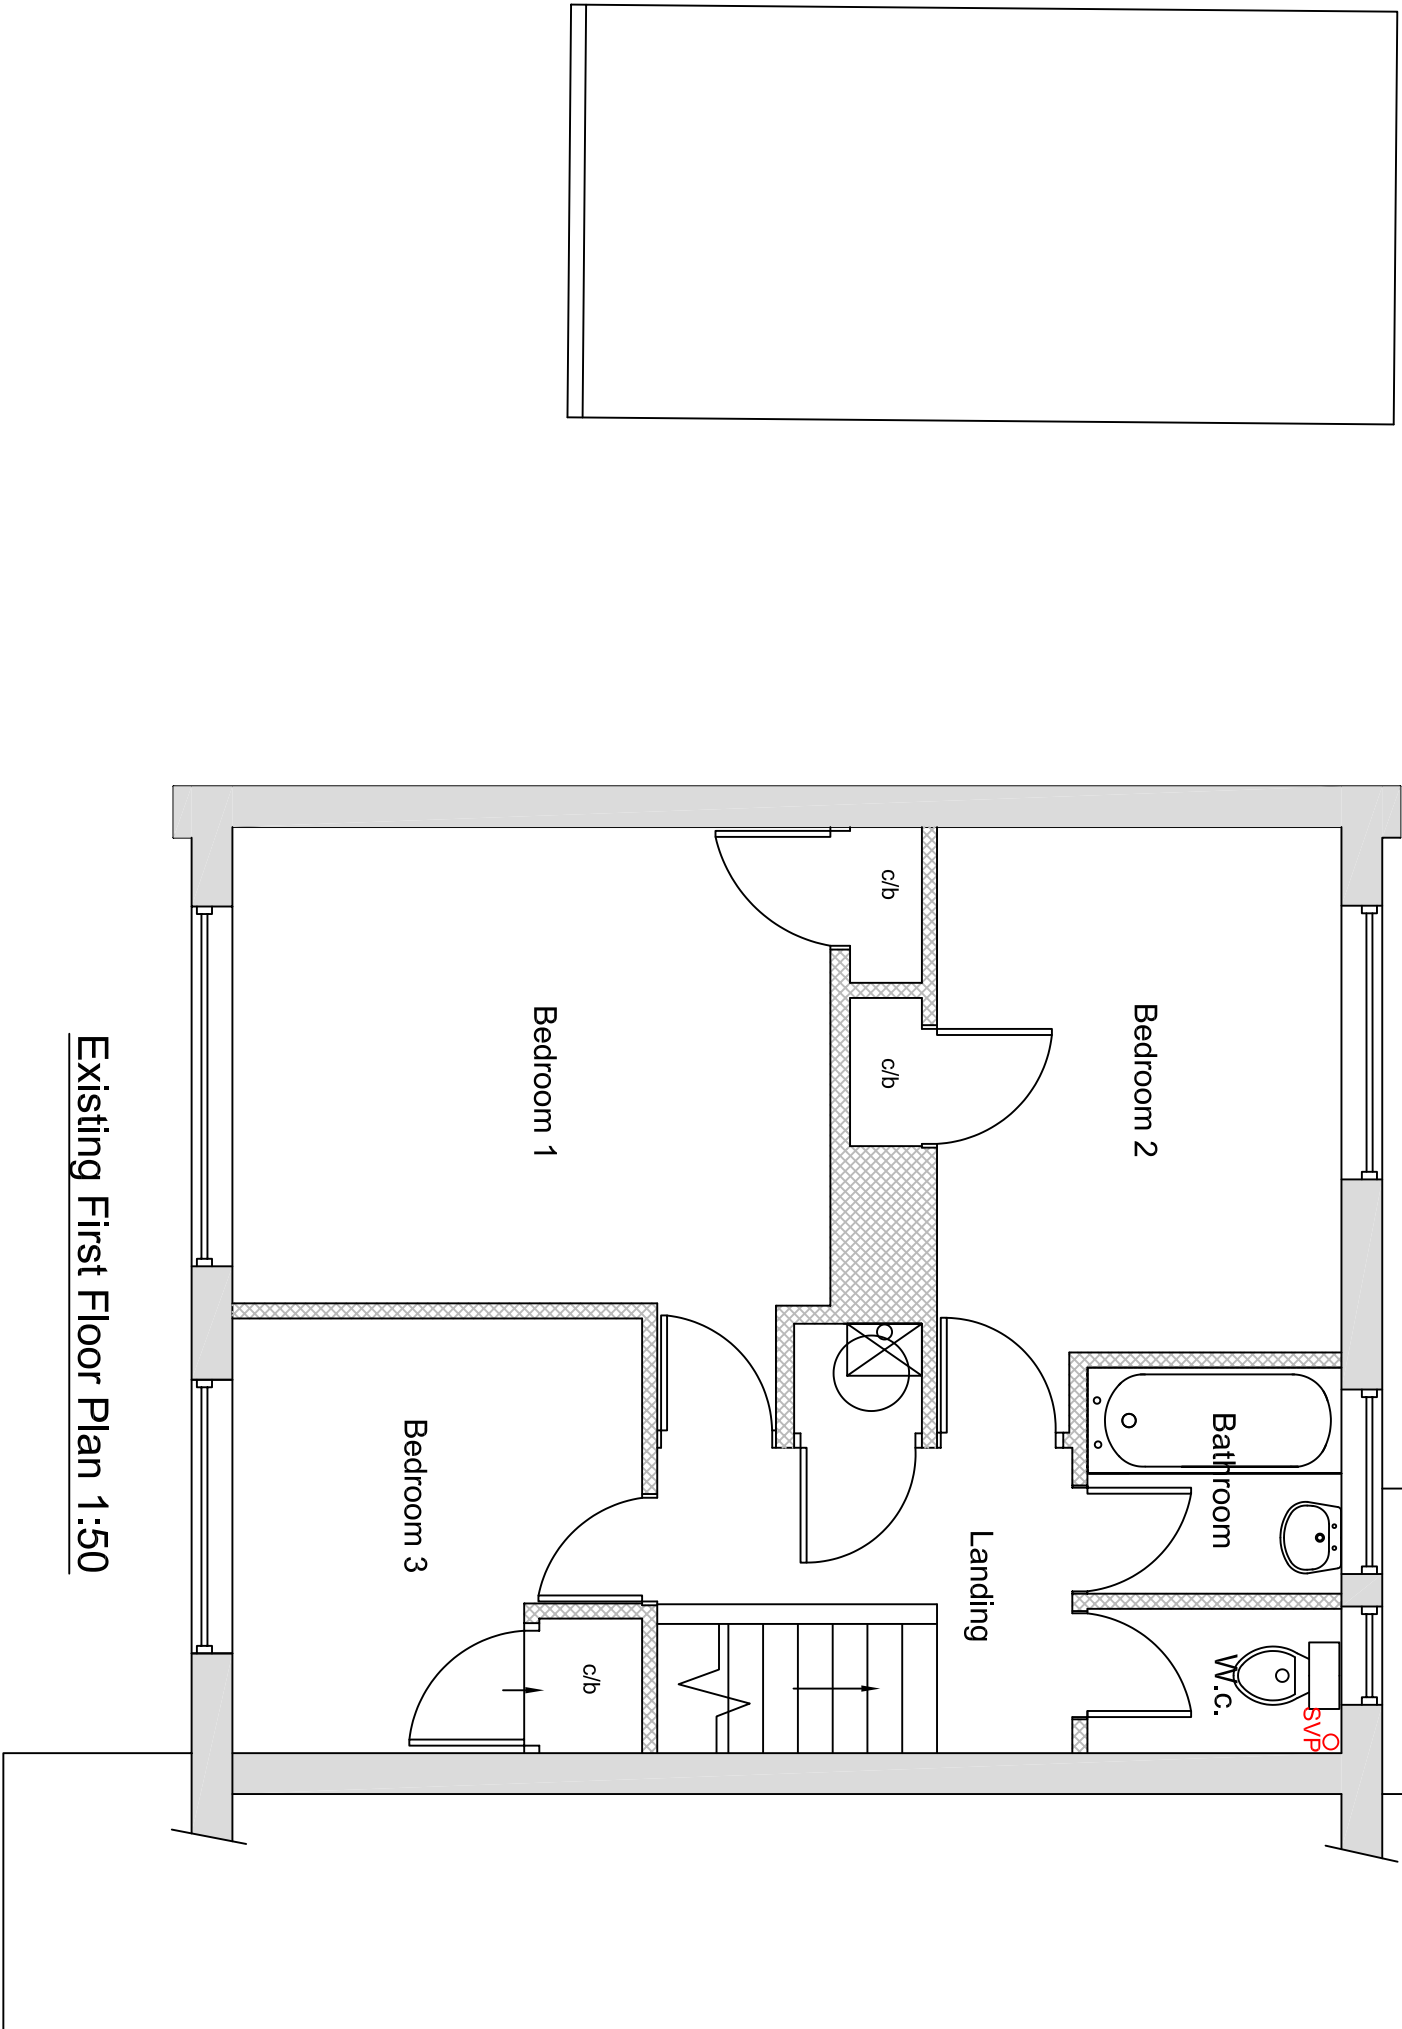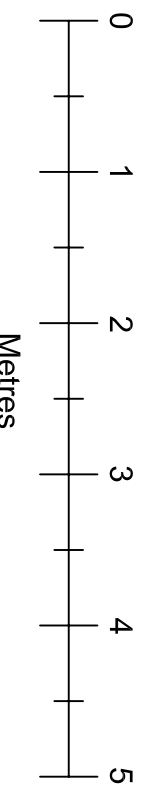

Existing First Floor Plan 1:50

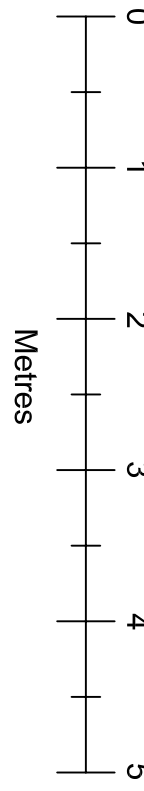

Drawn by		A Harlow & Son 01225 938329	
Proposed Two Storey Side Extension for Mr J Dainty & Ms K Mifsud at 5 Leigh Park Road Bradford on Avon Wiltshire BA15 1TE			
A1 Papersize			
Scale	1:50, 1:200, 1:1250		
Date	2nd May 2026		
Drawing No AH2026/21			
Sheet 2 of 2			