



PROPOSED ELEVATIONS

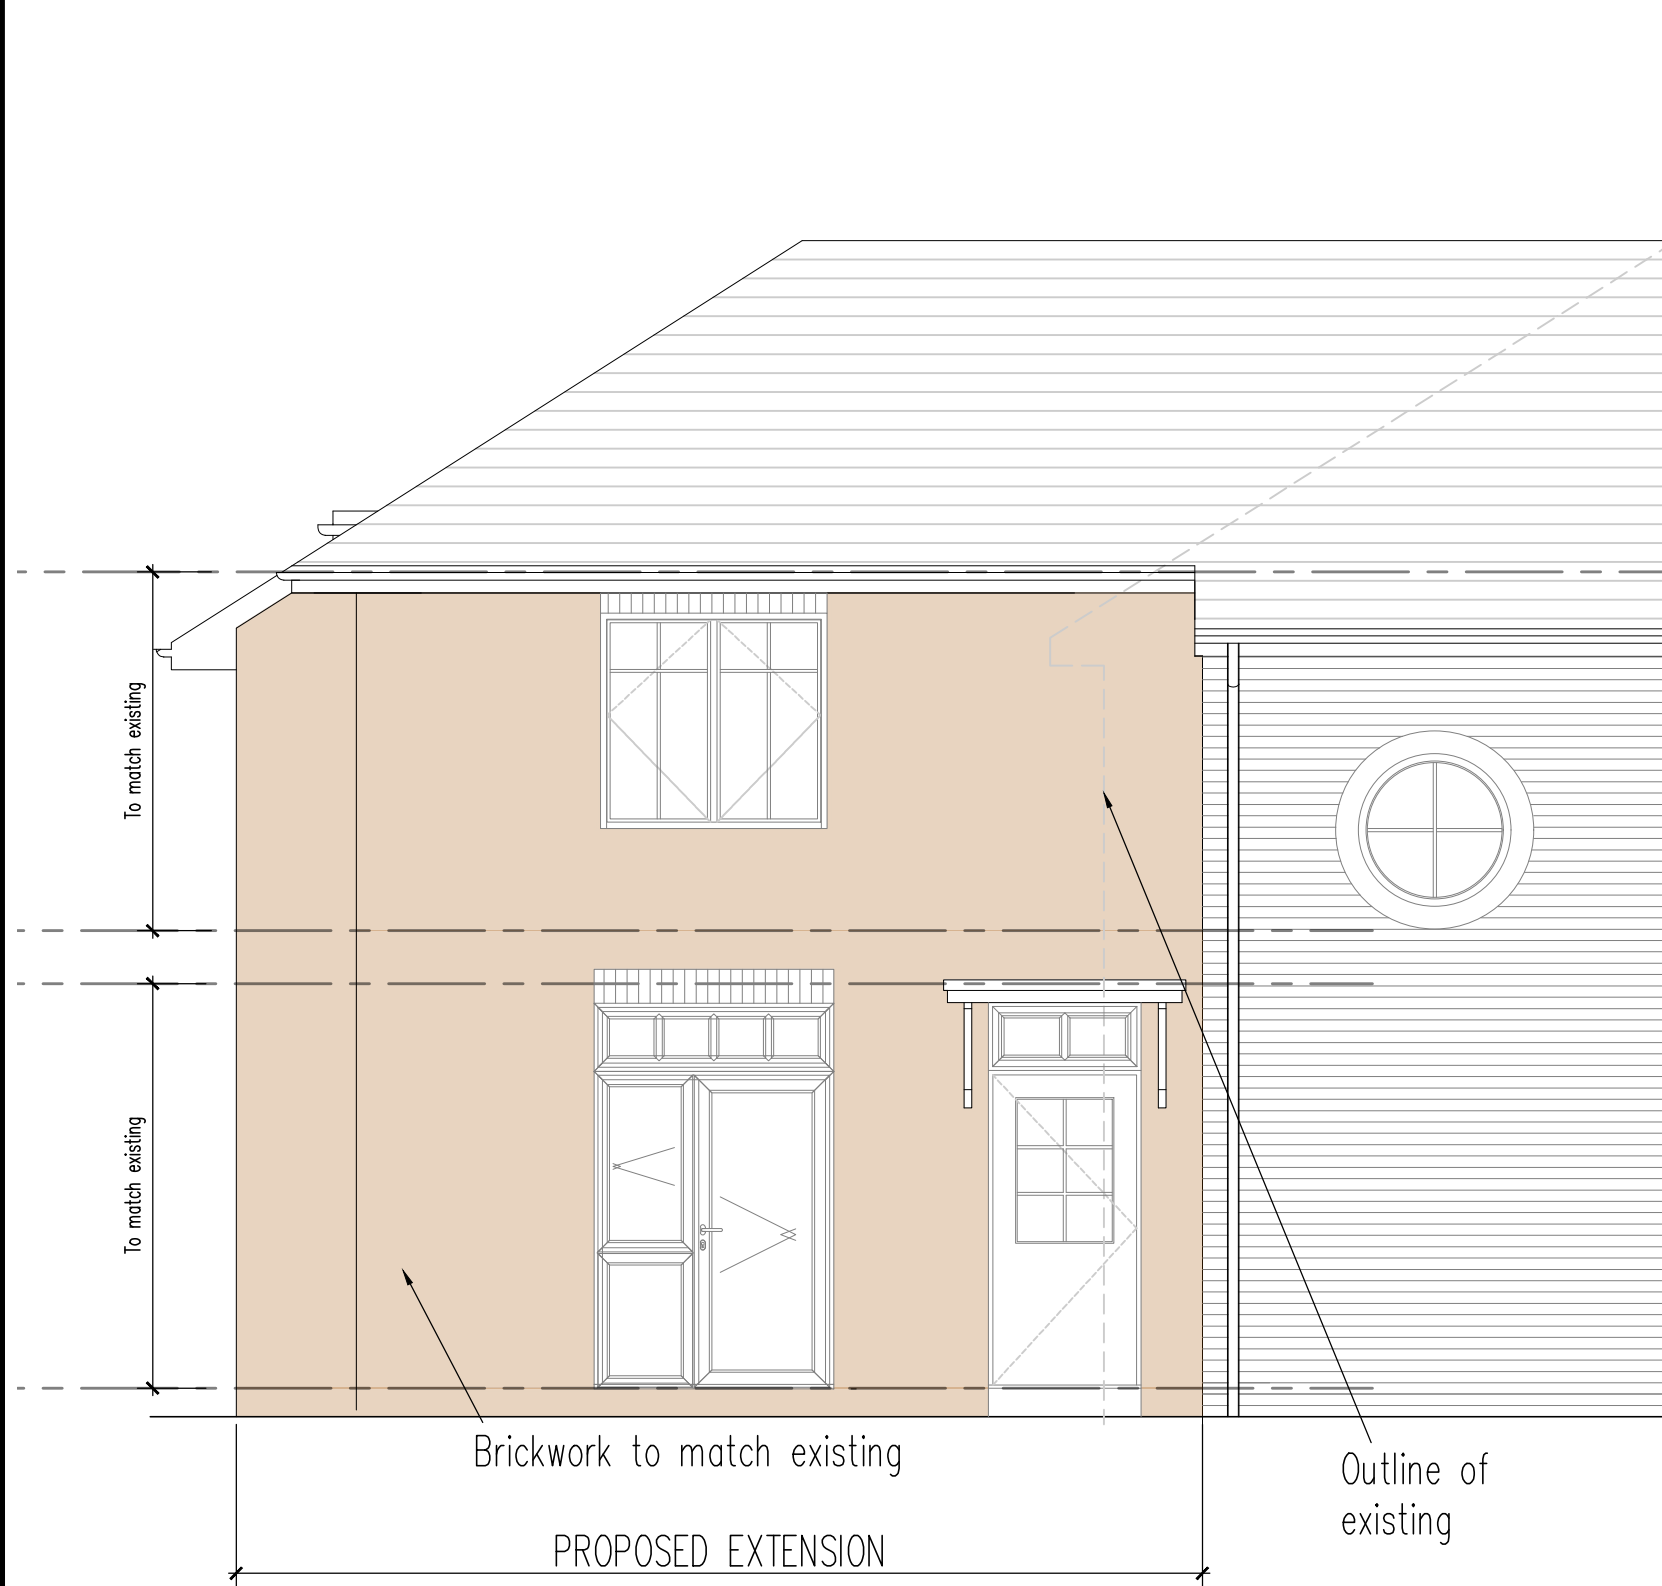

North-East (concealed) Elevation

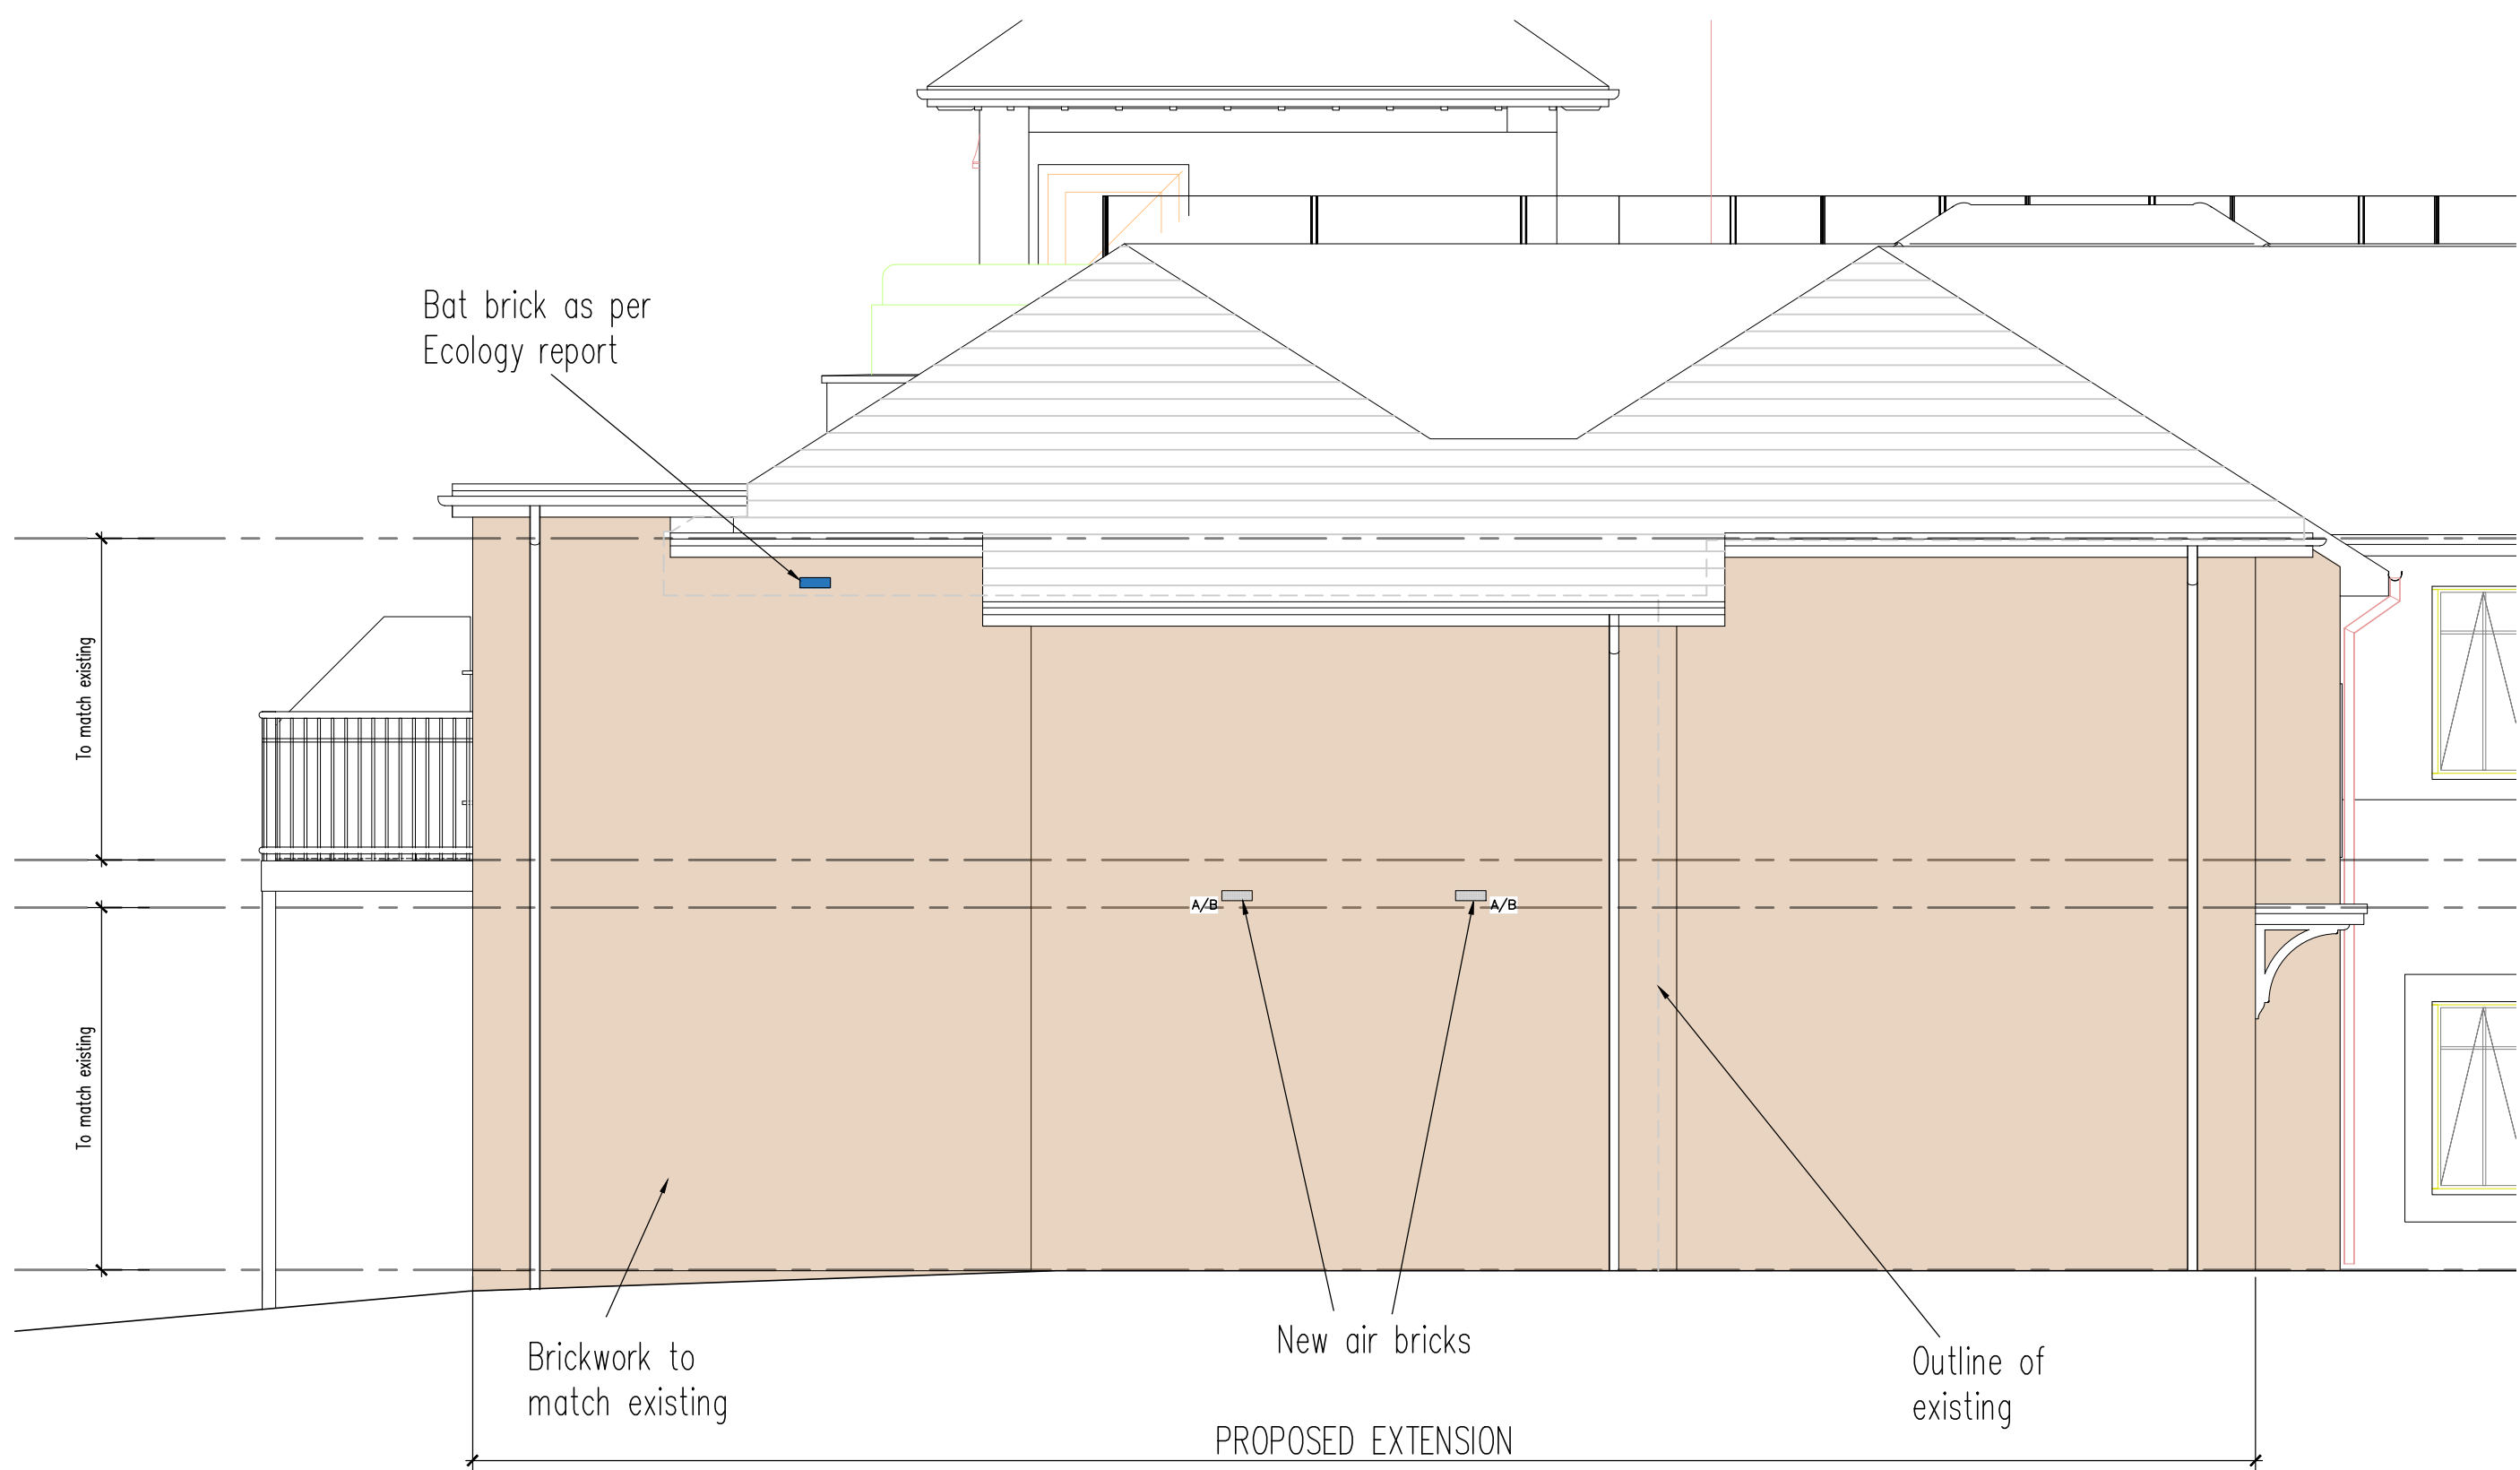

South-East Elevation



South-West Elevation

COLTEN DEVELOPMENTS LIMITED  
COLTEN HOUSE WELLWORTHY WAY RINGWOOD HAMPSHIRE  
BH24 3FE TEL (01425) 541145

This drawing is the copyright of  
COLTEN DEVELOPMENTS LIMITED

The Company reserve the right to amend or alter this  
drawing without giving notice and all details shown  
are for guidance only and do not constitute an offer.

All dimensions and levels to be checked on site, only  
figured dimensions to be used for setting out.

REVISION:  
\* - 08.04.25 - RT - First Issue  
A - 27.01.26 - RT - Building Regulation Updates  
B - 20.03.26 - RT - Building Regs updates  
C - 10.04.26 - RT - Bat brick added

JOB TITLE:  
Braemar Lodge,  
18-20 Stratford Road,  
Salisbury, SP1 3JH

DRAWING TITLE:  
New Extention  
Proposed Elevations

|                       |                   |                 |
|-----------------------|-------------------|-----------------|
| SCALE:<br>1:50@A1     | DATE:<br>01/04/25 | DRAWN BY:<br>RT |
| JOB REFERENCE:<br>215 | DRAWING NO:<br>51 | REVISION:<br>C  |