

BRICKS TO BE: WIENERBERGER KEMPLEY
ANTIQUE STOCK FACING BRICK OR SIMILAR.

VERTICAL TIMBER CLADDING TO LINKED
ANNEXE WITH ANTHRACITE UPVC WINDOWS/
DOORS AND GUTTER/ RWDPs




PROPOSED REAR ELEVATION



PROPOSED FRONT ELEVATION



PROPOSED SIDE ELEVATION

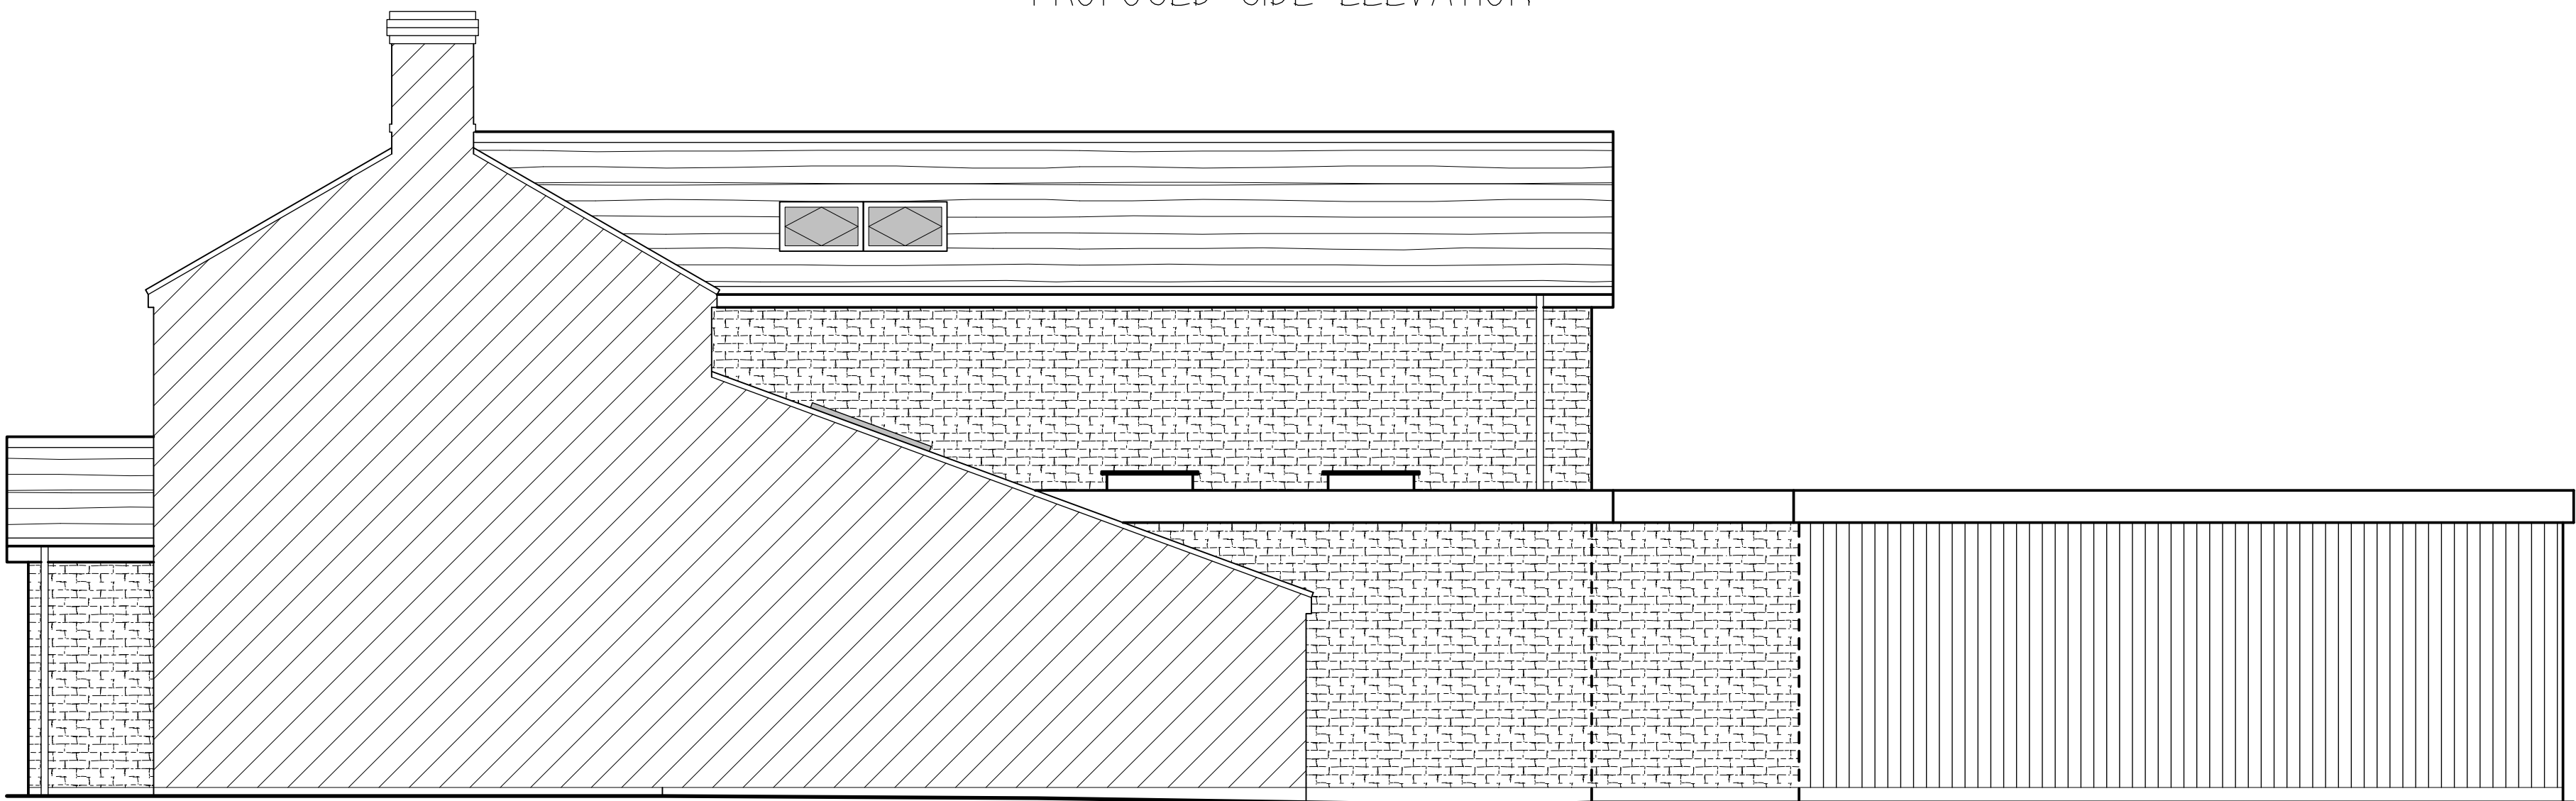

PROPOSED SIDE ELEVATION

Rev.	Date	Description	By	Chk	App
------	------	-------------	----	-----	-----

Client/Project
J F DORE

Drawing Title
PROPOSAL AT 8 MOUNT PLEASANT
CHIPPENHAM WILTSHIRE
SN14 6LQ

Designed SK	Drawn KK	Date 30 APR 26	Scale 1:50
CAD Reference			Size A1

Stephen Kingshott MCABE
Katie Kingshott ACABE

Stephen Kingshott Building Consultancy Ltd
54 Springdale Ave
Broadstone, Poole
Dorset BH18 9EX
Tel: 07973536931

DRAWING NUMBER
0199/25 C

SCALE BAR 1:20

0 2 4 6 8 10m
SCALE BAR 1:100

0 1 2 3 4 5m
SCALE BAR 1:50

0 10 20 30 40 50m
SCALE BAR 1:500