





FIRST FLOOR PLAN - KEY

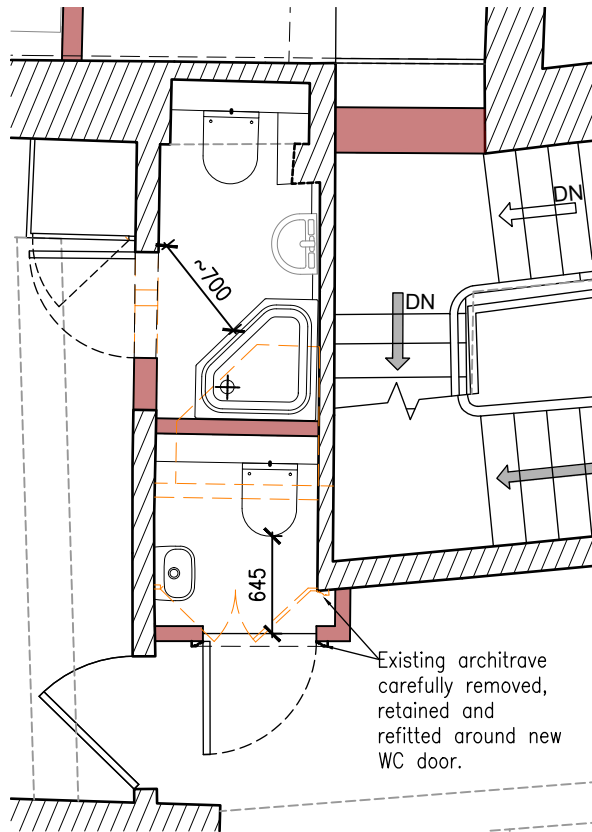

WC/ENSUITE PLAN_SCALE 1:50

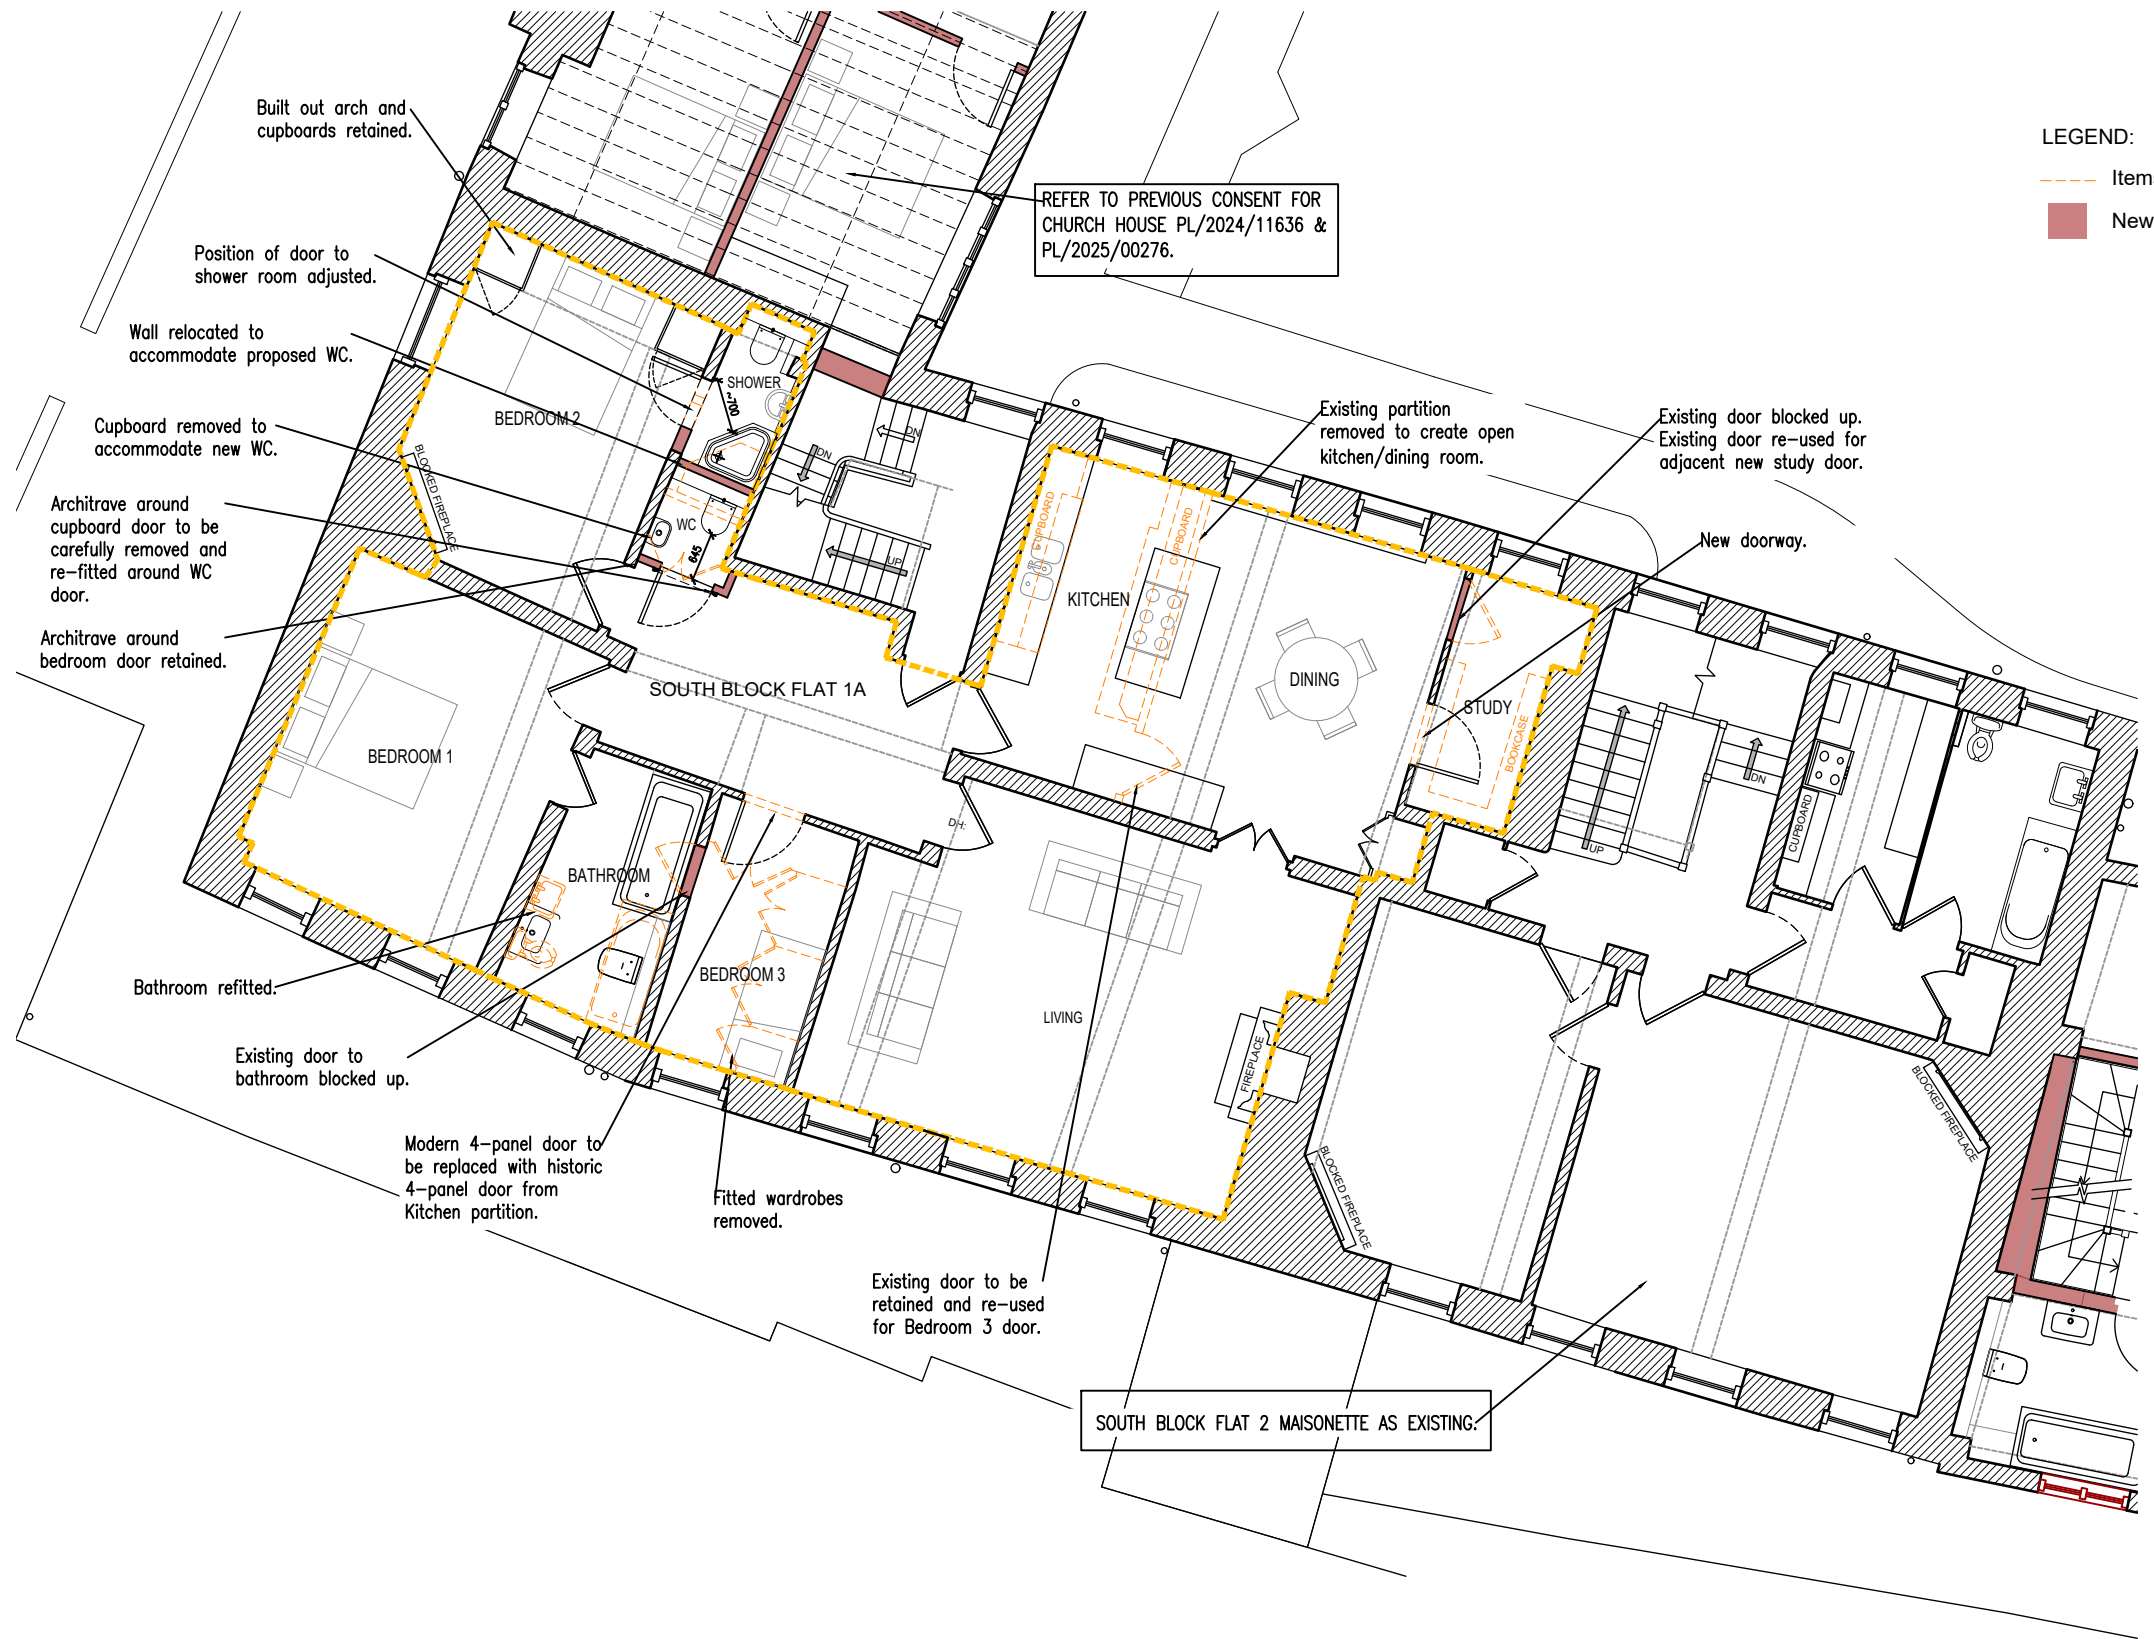

SOUTH BLOCK FLAT 1A PROPOSED PLAN_SCALE 1:100

SEE PLANNING AND LISTED BUILDING CONSENT
REF: PL/2024/11636 & PL/2025/00276
FOR OTHER RELATED WORKS TO CHURCH HOUSE.


PLANNING

C	23.04.26	Additional Note on Architrave for WC. Legend added.
B	13.02.26	Plan Updated

REVISIONS | A 06.02.26 Update to Flat 1A Plan

ALL DIMENSIONS ARE TO BE CHECKED ON SITE BEFORE WORK IS COMMENCED. THE DESIGN AND DRAWING ARE THE COPYRIGHT OF THE CONSULTANTS AND MUST NOT BE USED OR REPRODUCED WITHOUT THEIR PERMISSION. ANY DISCREPANCIES ARE TO BE REPORTED IMMEDIATELY TO THE CONSULTANTS. ALL INFORMATION SHOWN ON THE DRAWING IS SUBJECT TO OBTAINING THE NECESSARY STATUTORY CONSENTS.

Radley House | 20 Staple Gardens | Winchester | SO23 8SR
t. 01962842228 e. architects@radleyhouse.co.uk w. www.radleyhouse.co.uk

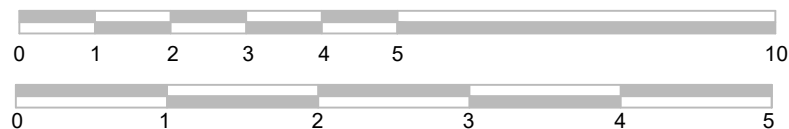

Scale 1:100@A3

Scale 1:50@A3

**RADLEY
HOUSE**
PARTNERSHIP
CHARTERED
ARCHITECTS

JOB | CHURCH HOUSE

DWG | SOUTH BLOCK FLAT 1A PROPOSED ALTERATIONS

S | 1:100@A3

D | JAN 26

No. | 8307_D25 RevC