




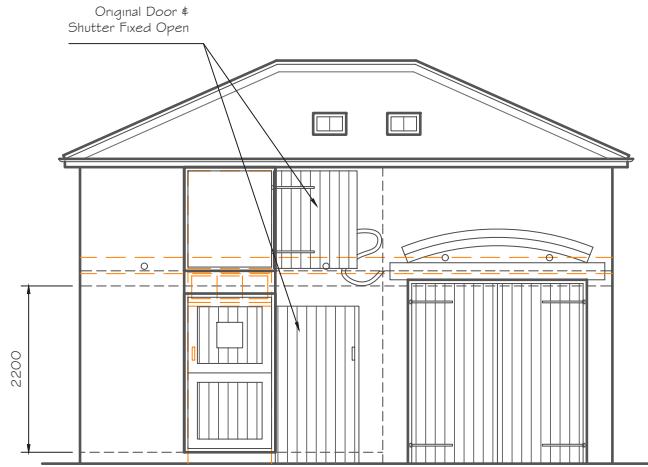


FRONT ELEVATION
Scale 1:100

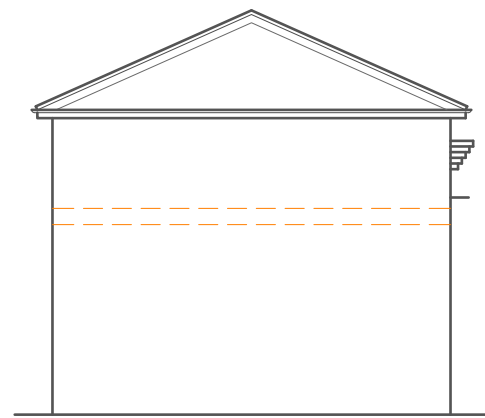


SIDE ELEVATION
Scale 1:100

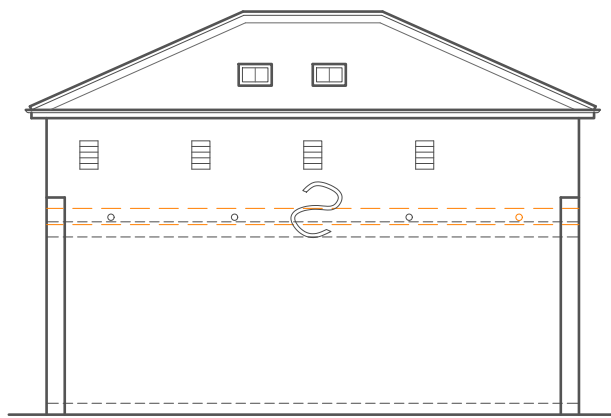


REAR ELEVATION
Scale 1:100

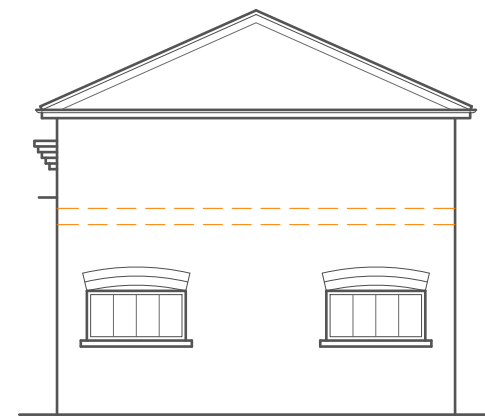


SIDE ELEVATION
Scale 1:100

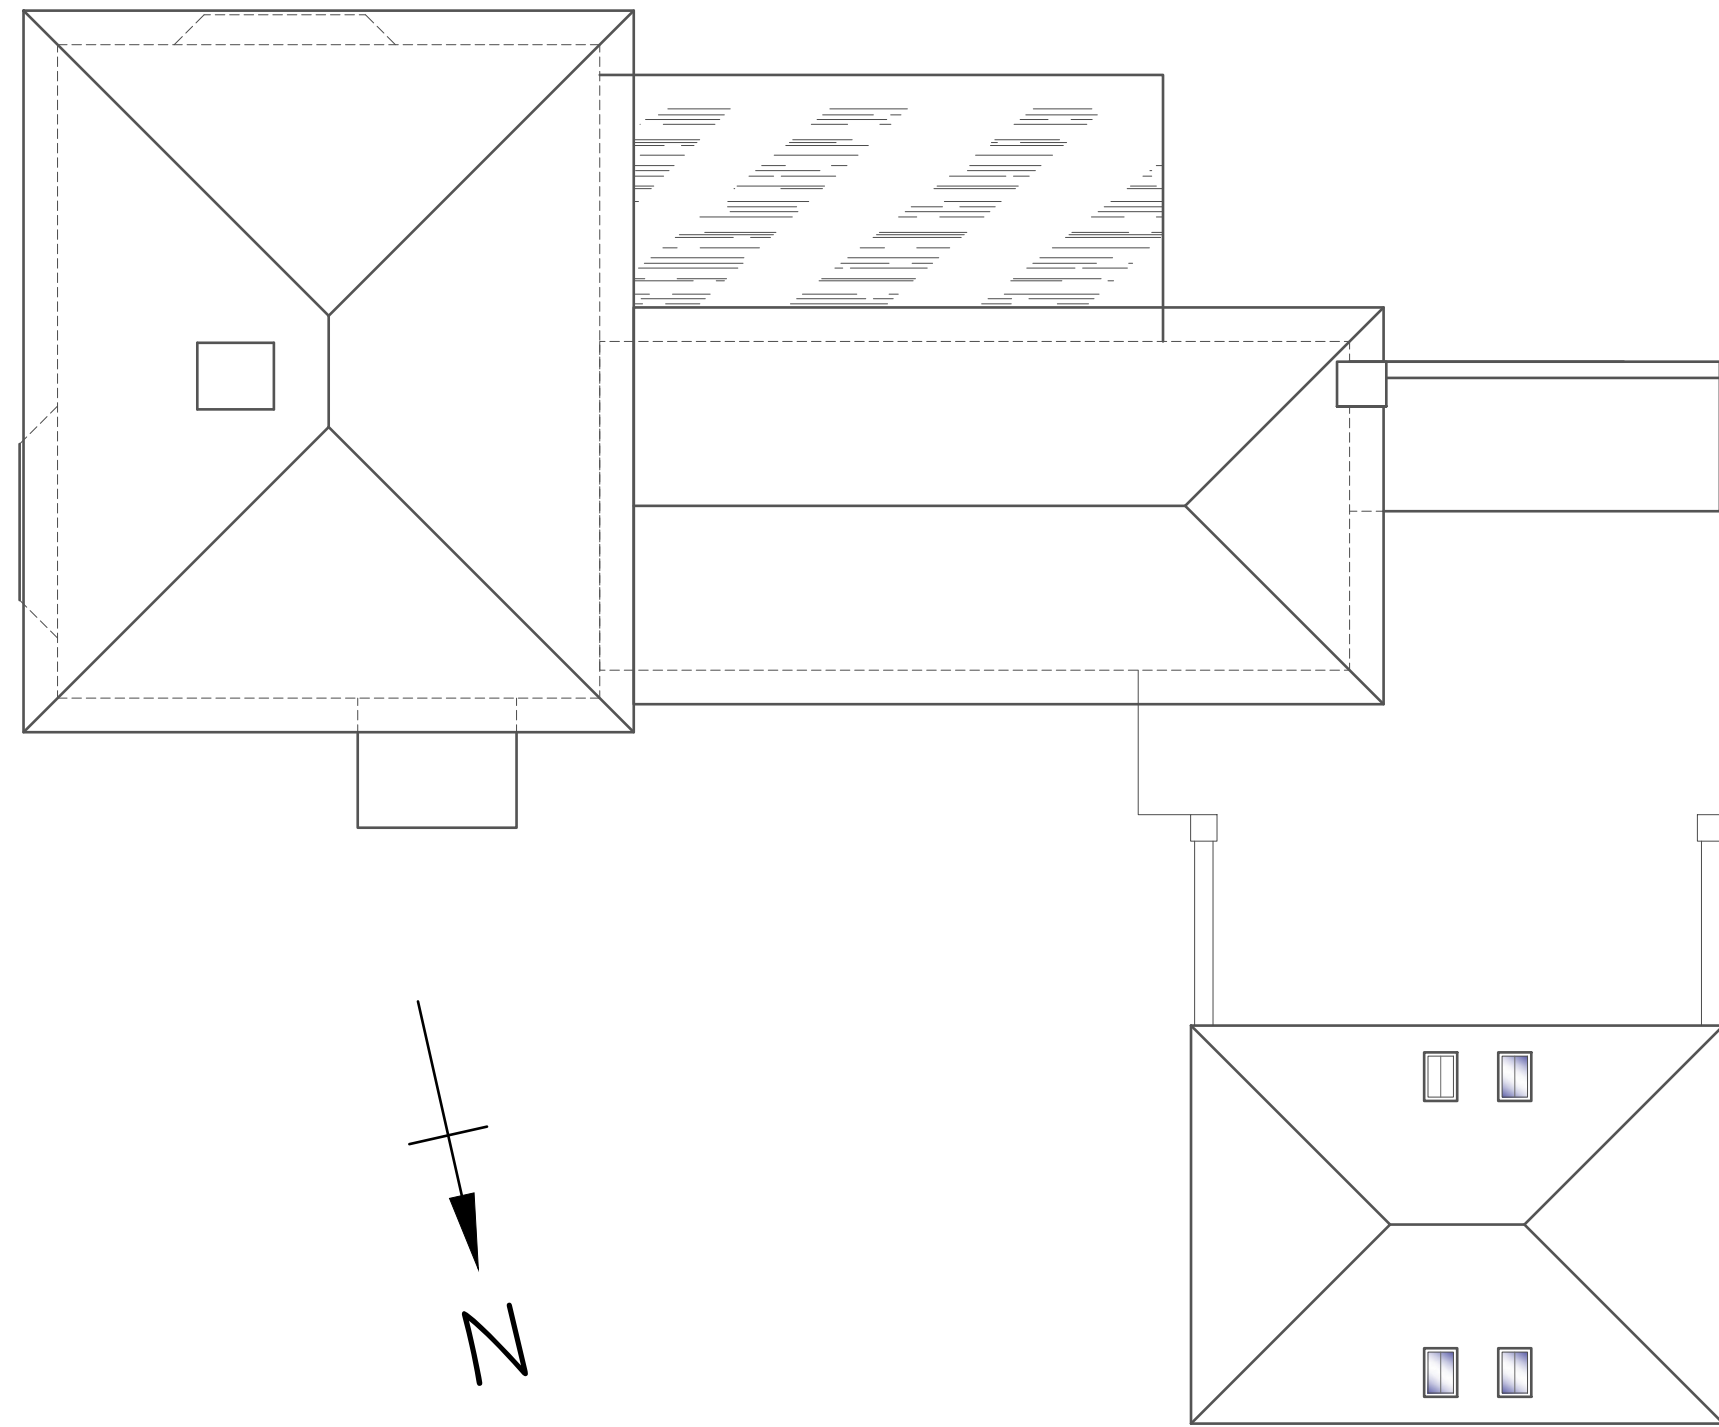


ROOF PLAN
Scale 1:100

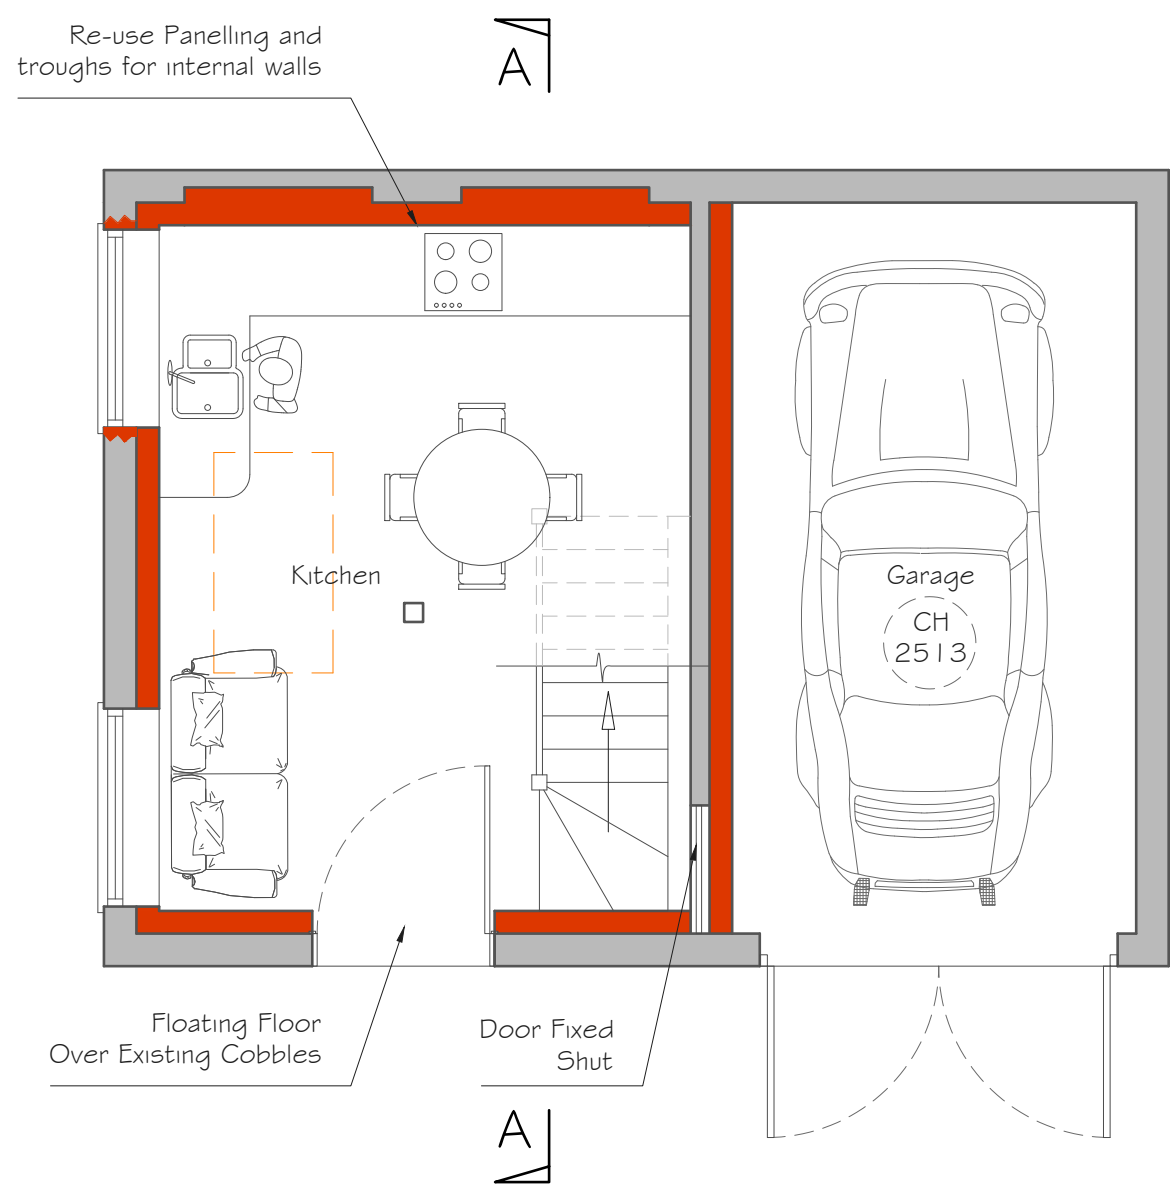


GROUND FLOOR PLAN
Scale 1:50

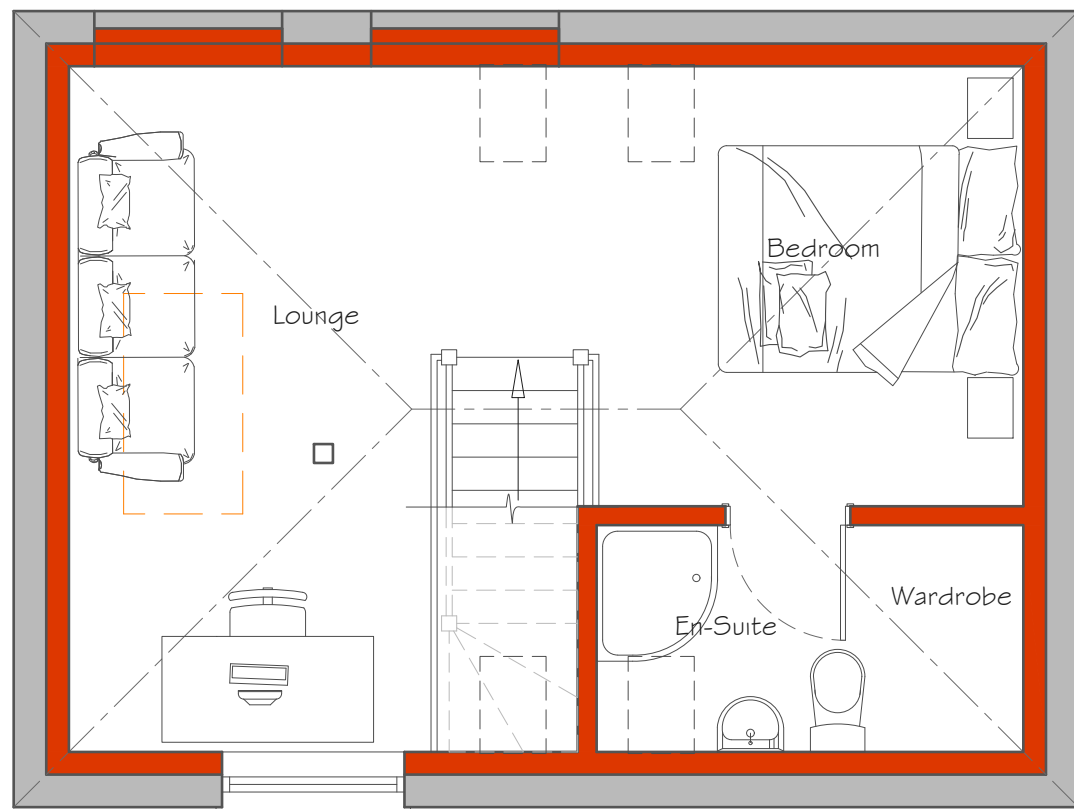


FIRST FLOOR PLAN
Scale 1:50

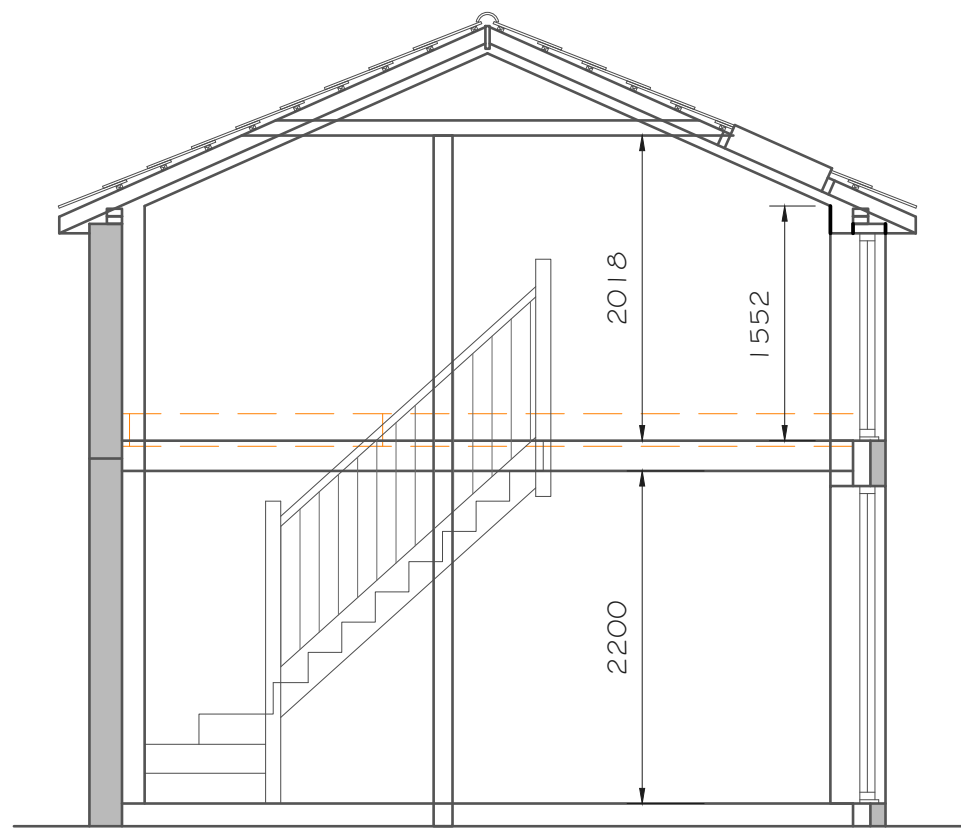

SECTION A-A
Scale 1:50

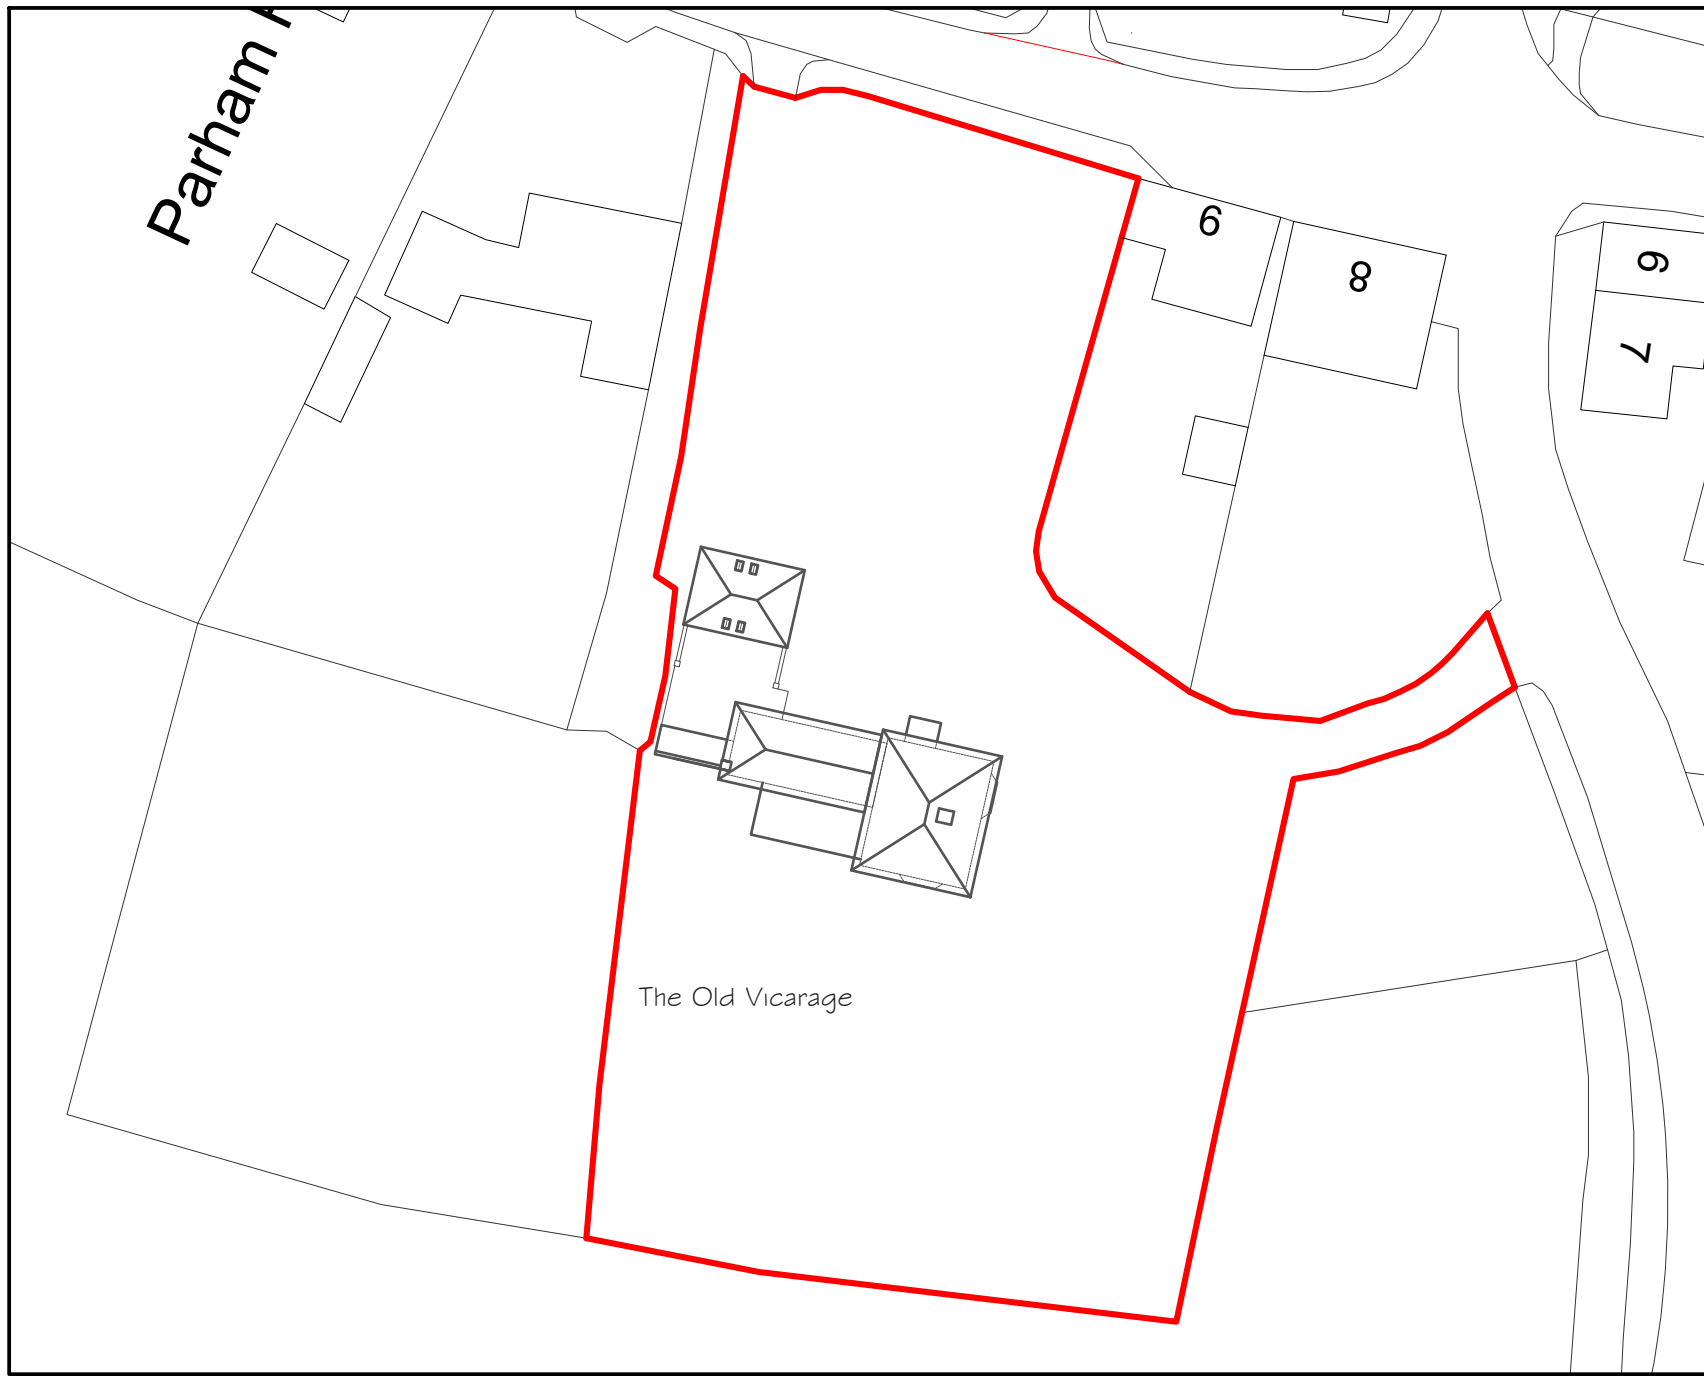

BLOCK PLAN
Scale 1:500

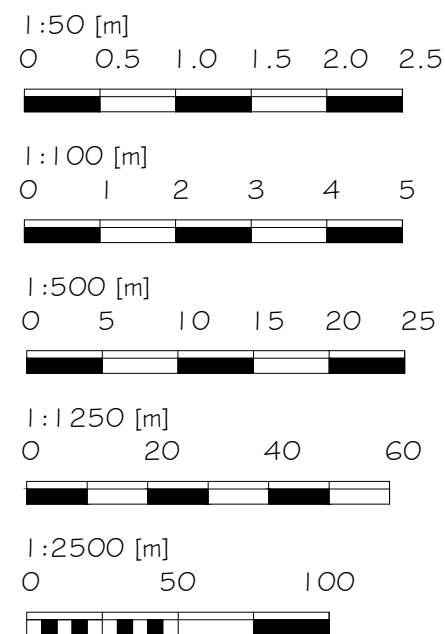

Alex Dawson
www.addraughting.co.uk
alex@addraughting.co.uk
01672 511412
07791 341698

59 Barrow Close
Marlborough
Wiltshire
SN8 2BE



AD DRAUGHTING
ARCHITECTURAL SERVICES

Client

MR & MRS BISSET

Job Title

EXTENSION AT:
THE OLD VICARAGE,
WILSFORD,
PEWSEY,
WILTSHIRE,
SN9 6HB.

Drawing Title

PROPOSED ELEVATIONS AND PLANS

Scale

AS SHOWN

Date

07/05/2026

Drawn

AD

Drawing No.

1570-04

Rev

D