

KEY

New tree

Existing tree

Tree to be removed

Root Protection Area

New hedge

New planting


Cellular confinement system

Fence

Overhead electric cables

Electric power pole

NOTE: Drawing to be read in conjunction with Cordon Green Transport and Mobility Trees Information.

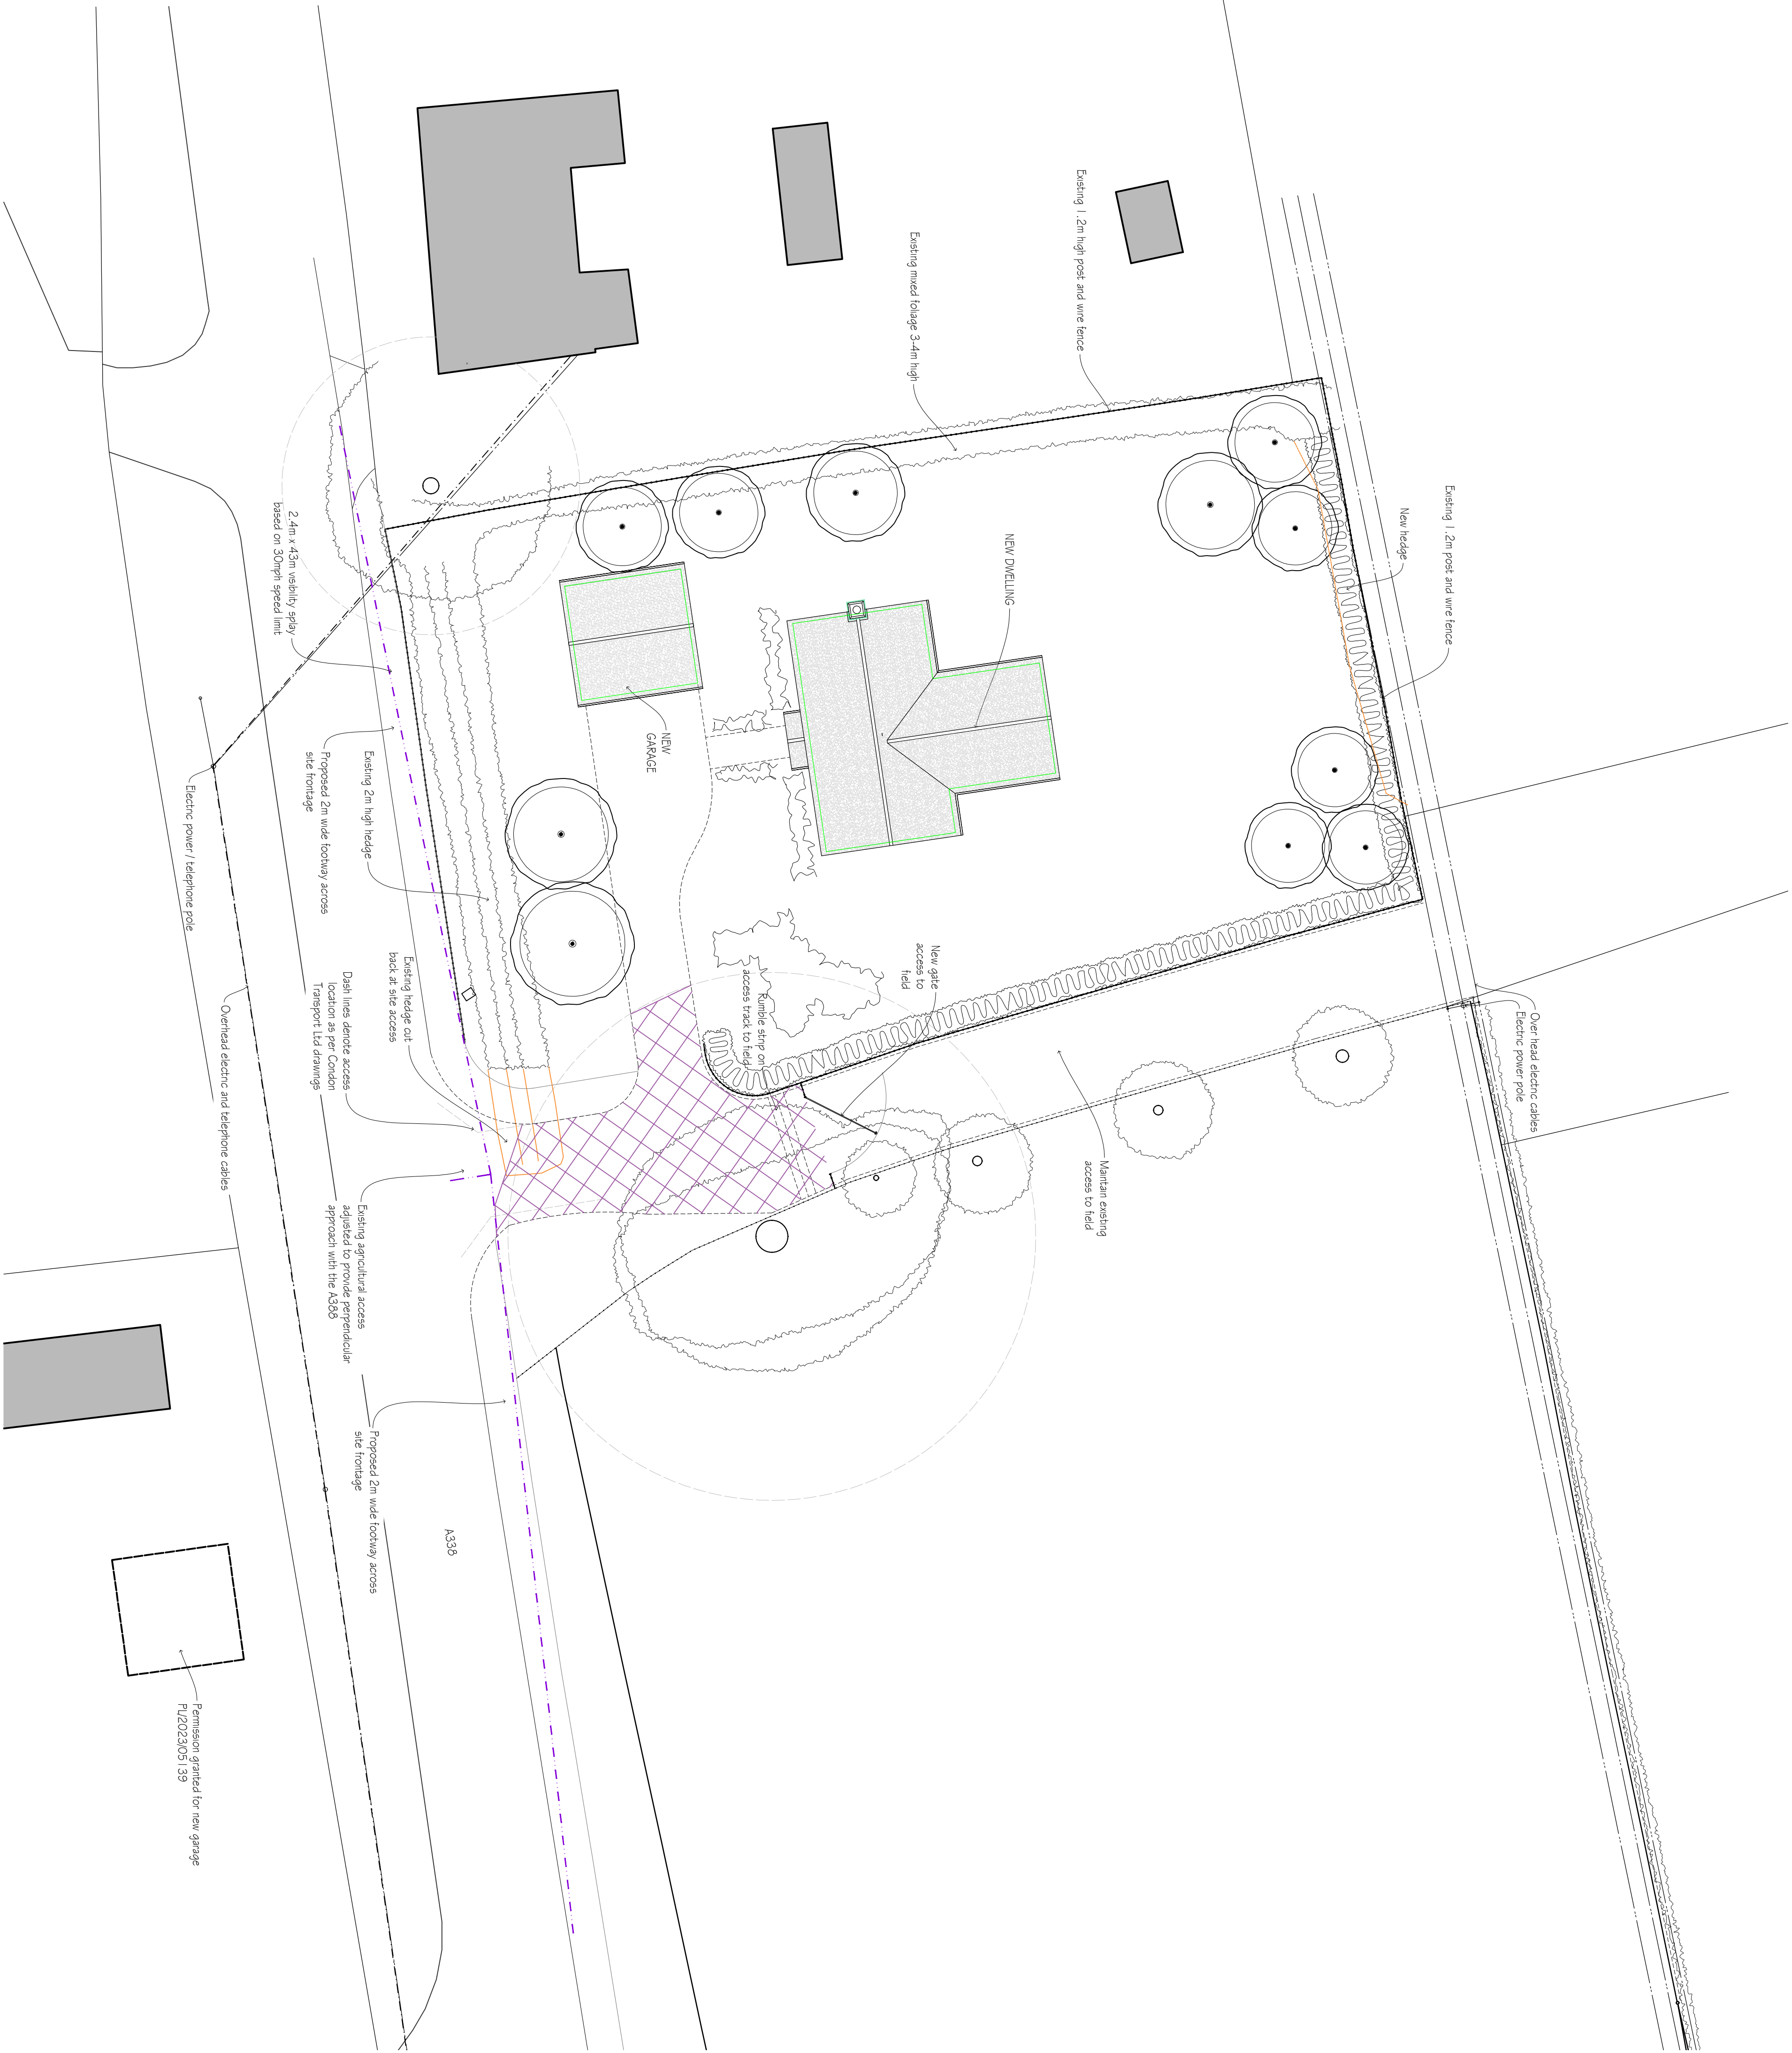

revisions	initial	date
C Updated	DB	26.02.26
B Updated	DB	30.09.25
A	HB	07.07.25


Contractors, Sub-Contractors and Suppliers are to check all dimensions and details of the proposed development and building before commencing any shop drawings or building work.

This drawing is copyright and may not be reproduced in any part without the written consent of Fowler Architecture and Planning

Project
LAND IN EAST GRAFTON
East Grafton
Wiltshire SN8 3DB

Site Plan

scale	drawn by	date
1:200 @A1	EG	May 25
250103-06		
drawing no		rev
		C

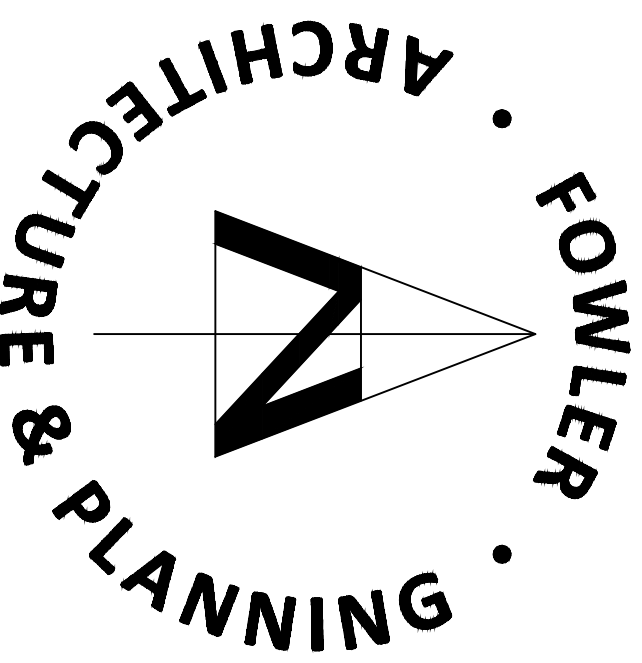

39 High Street
Pewsey
Wiltshire
SN9 5AF
tel (01672) 569444
fax (01672) 569488
enquiries@faap.co.uk

