



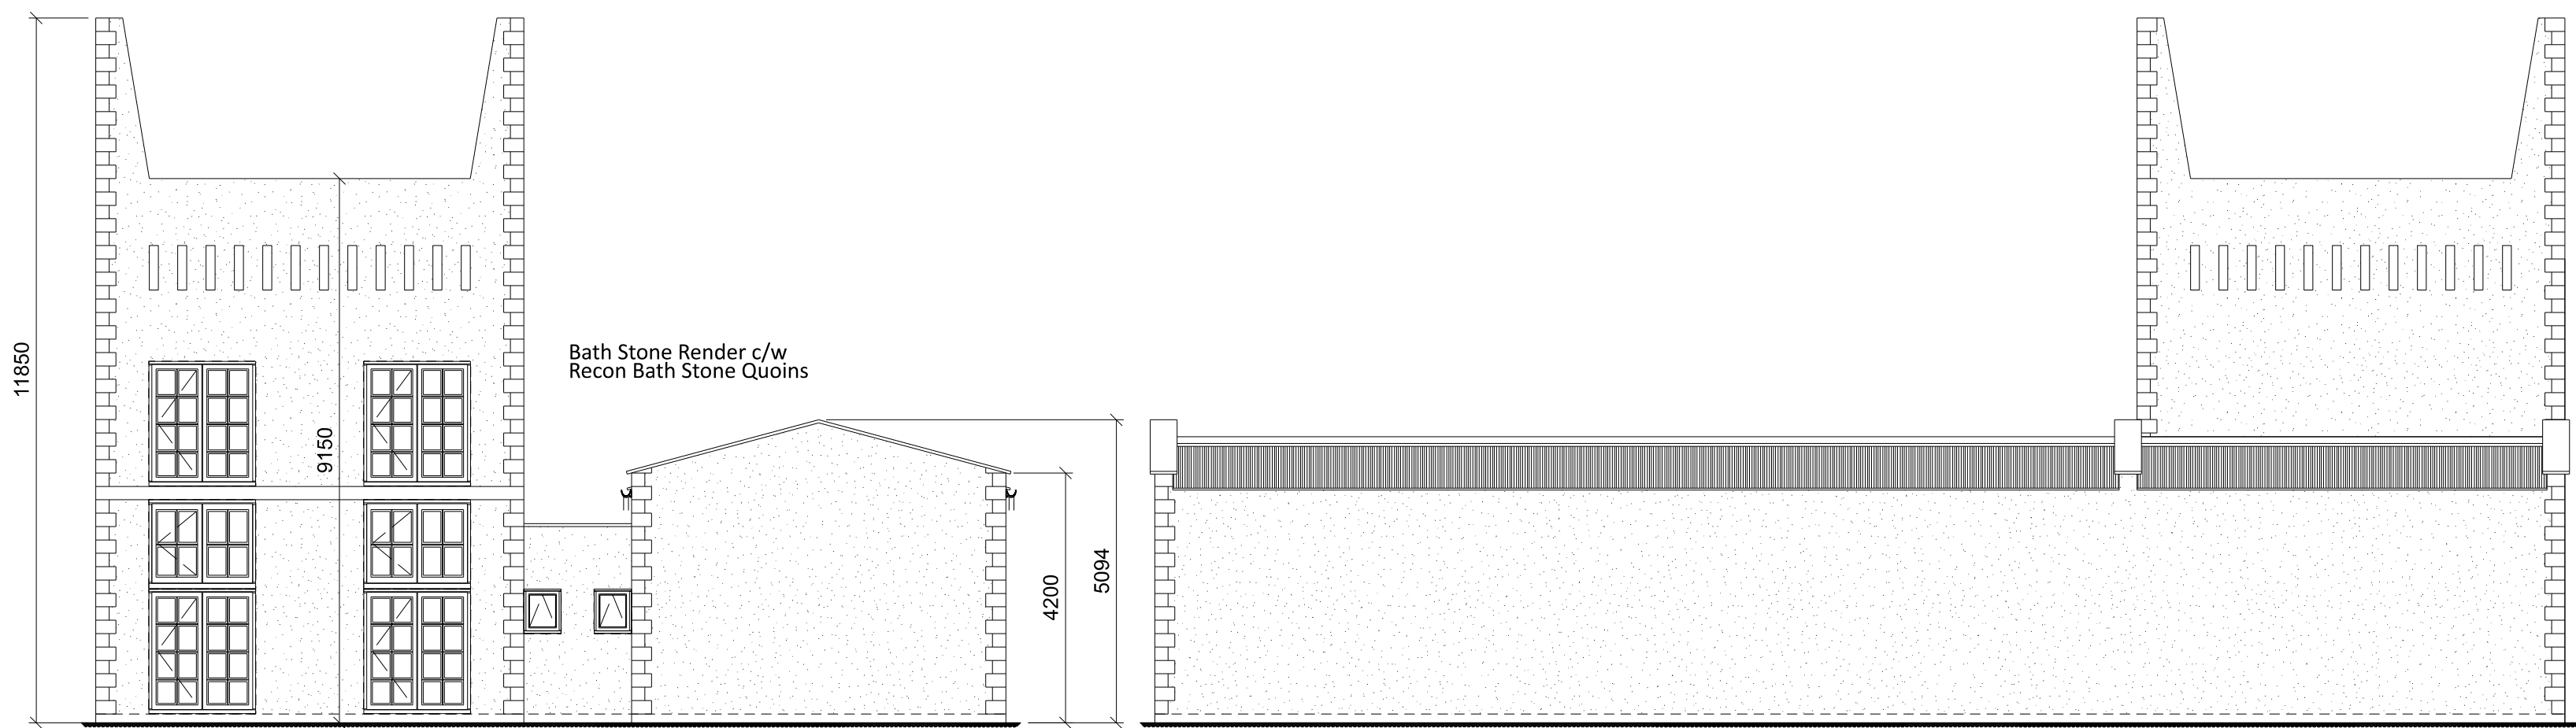


SOUTH ELEVATION


EAST ELEVATION

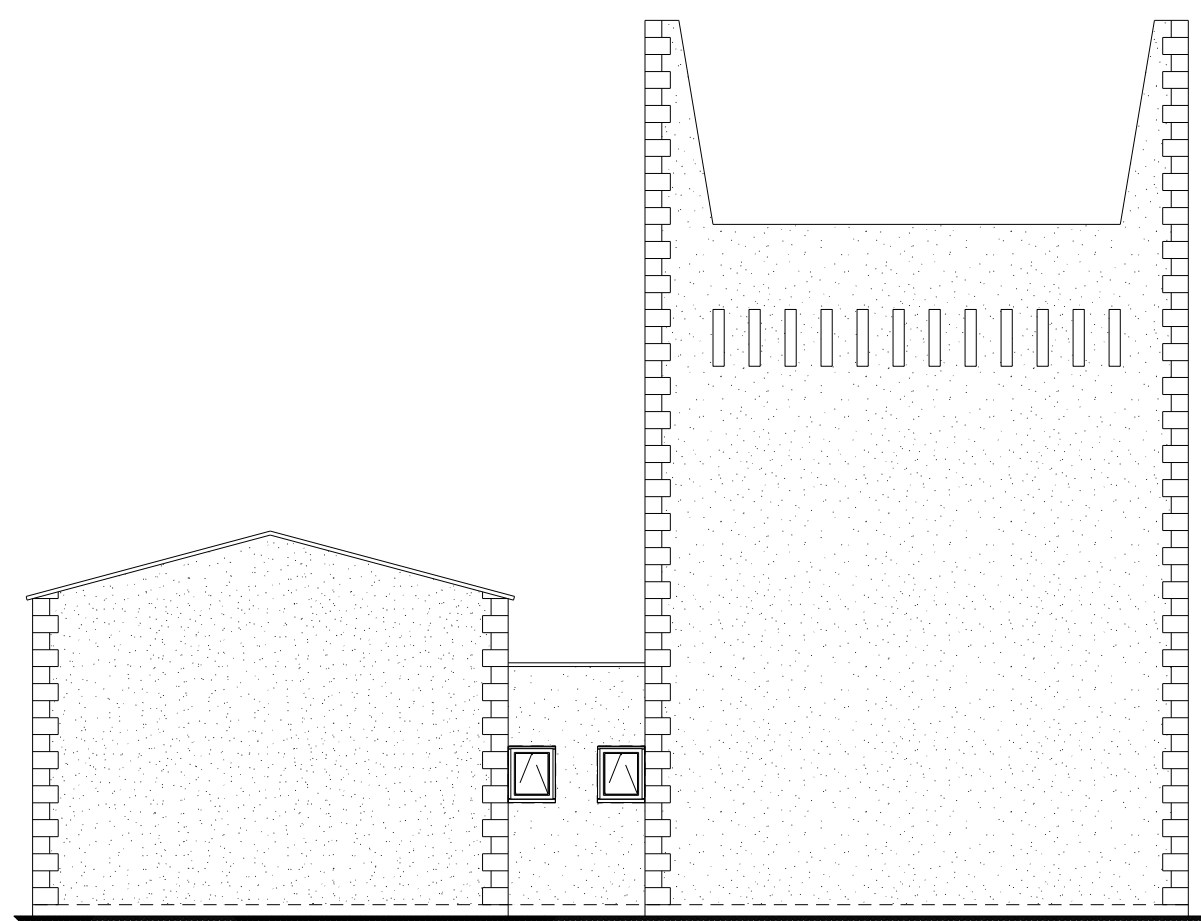

NORTH ELEVATION

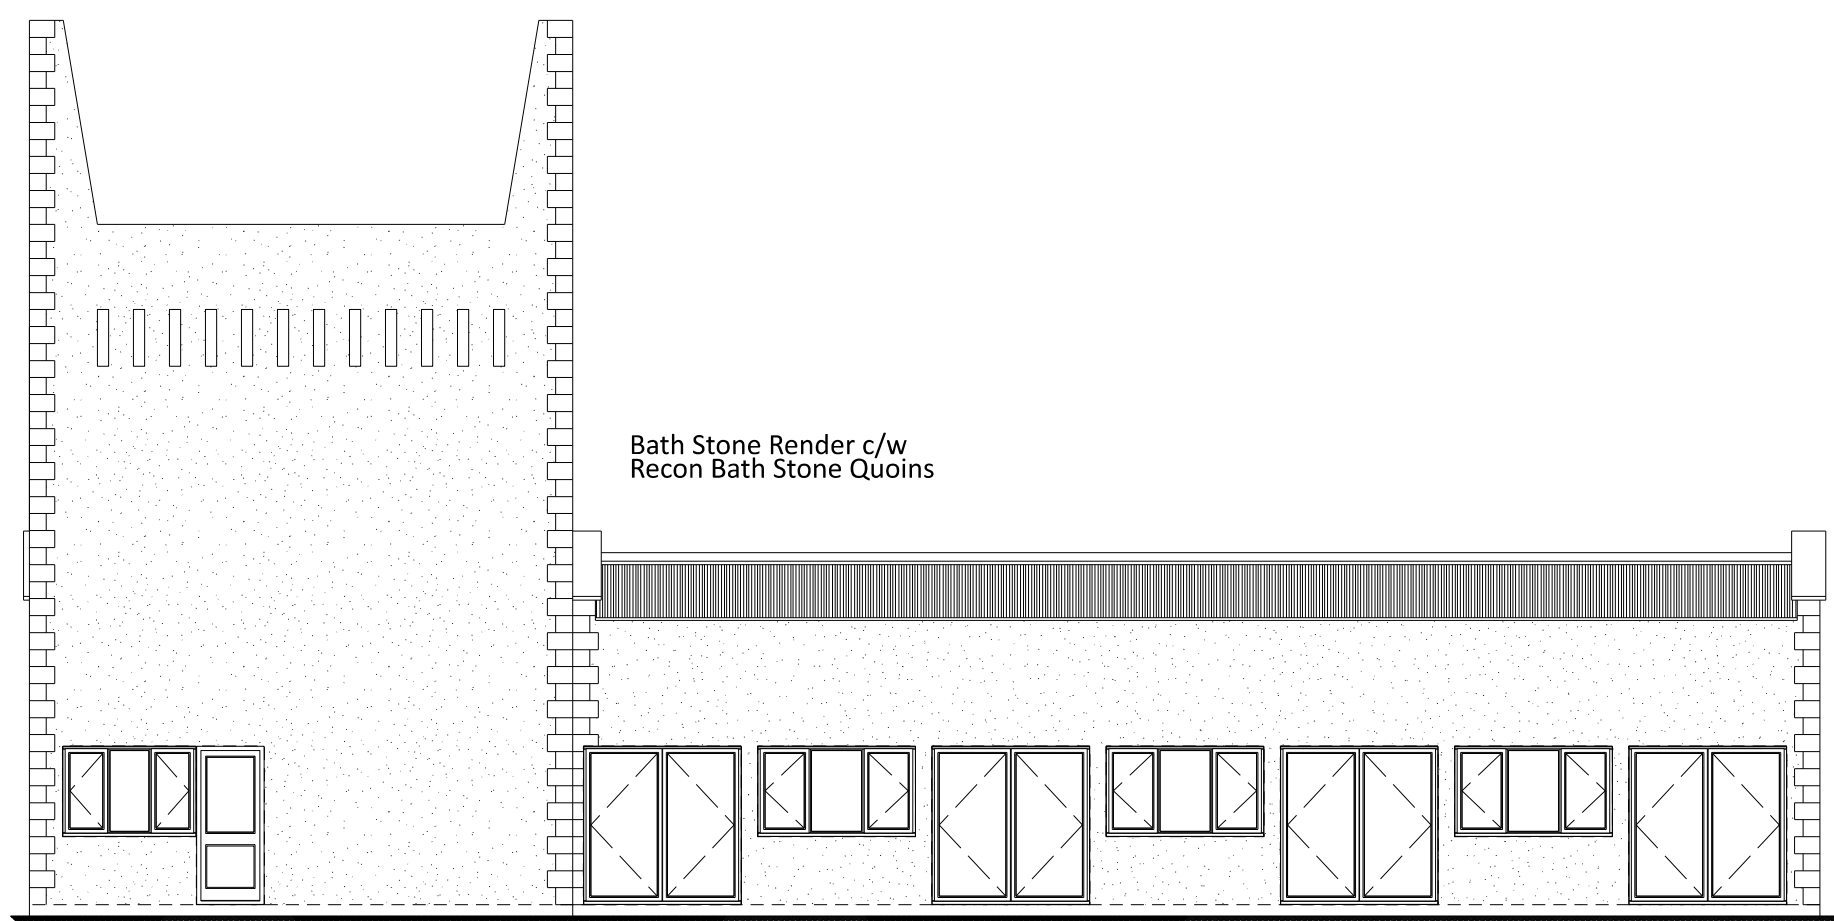

WEST ELEVATION

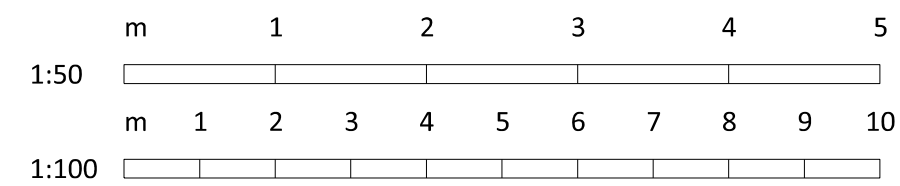

E		
D		
C		
B		
A		
Rev	Date	Notes



TOWN AND COUNTRY PLANNING DEVELOPMENT CONSULTANTS

LPC (TRULL) LTD.
TRULL, TETBURY, GLOUCESTERSHIRE GL8 8SQ
Tel: 01285 841433 email: admin@lpcn.co.uk

Client	?????		
Project	Proposed ??? The Stoneyard Polkey Lane Corsham		
Drawing	Proposed Elevations		
Date	Feb 26	Scale	1:100 @ A2
Drawing Number	LPC 5510 PR 03		