




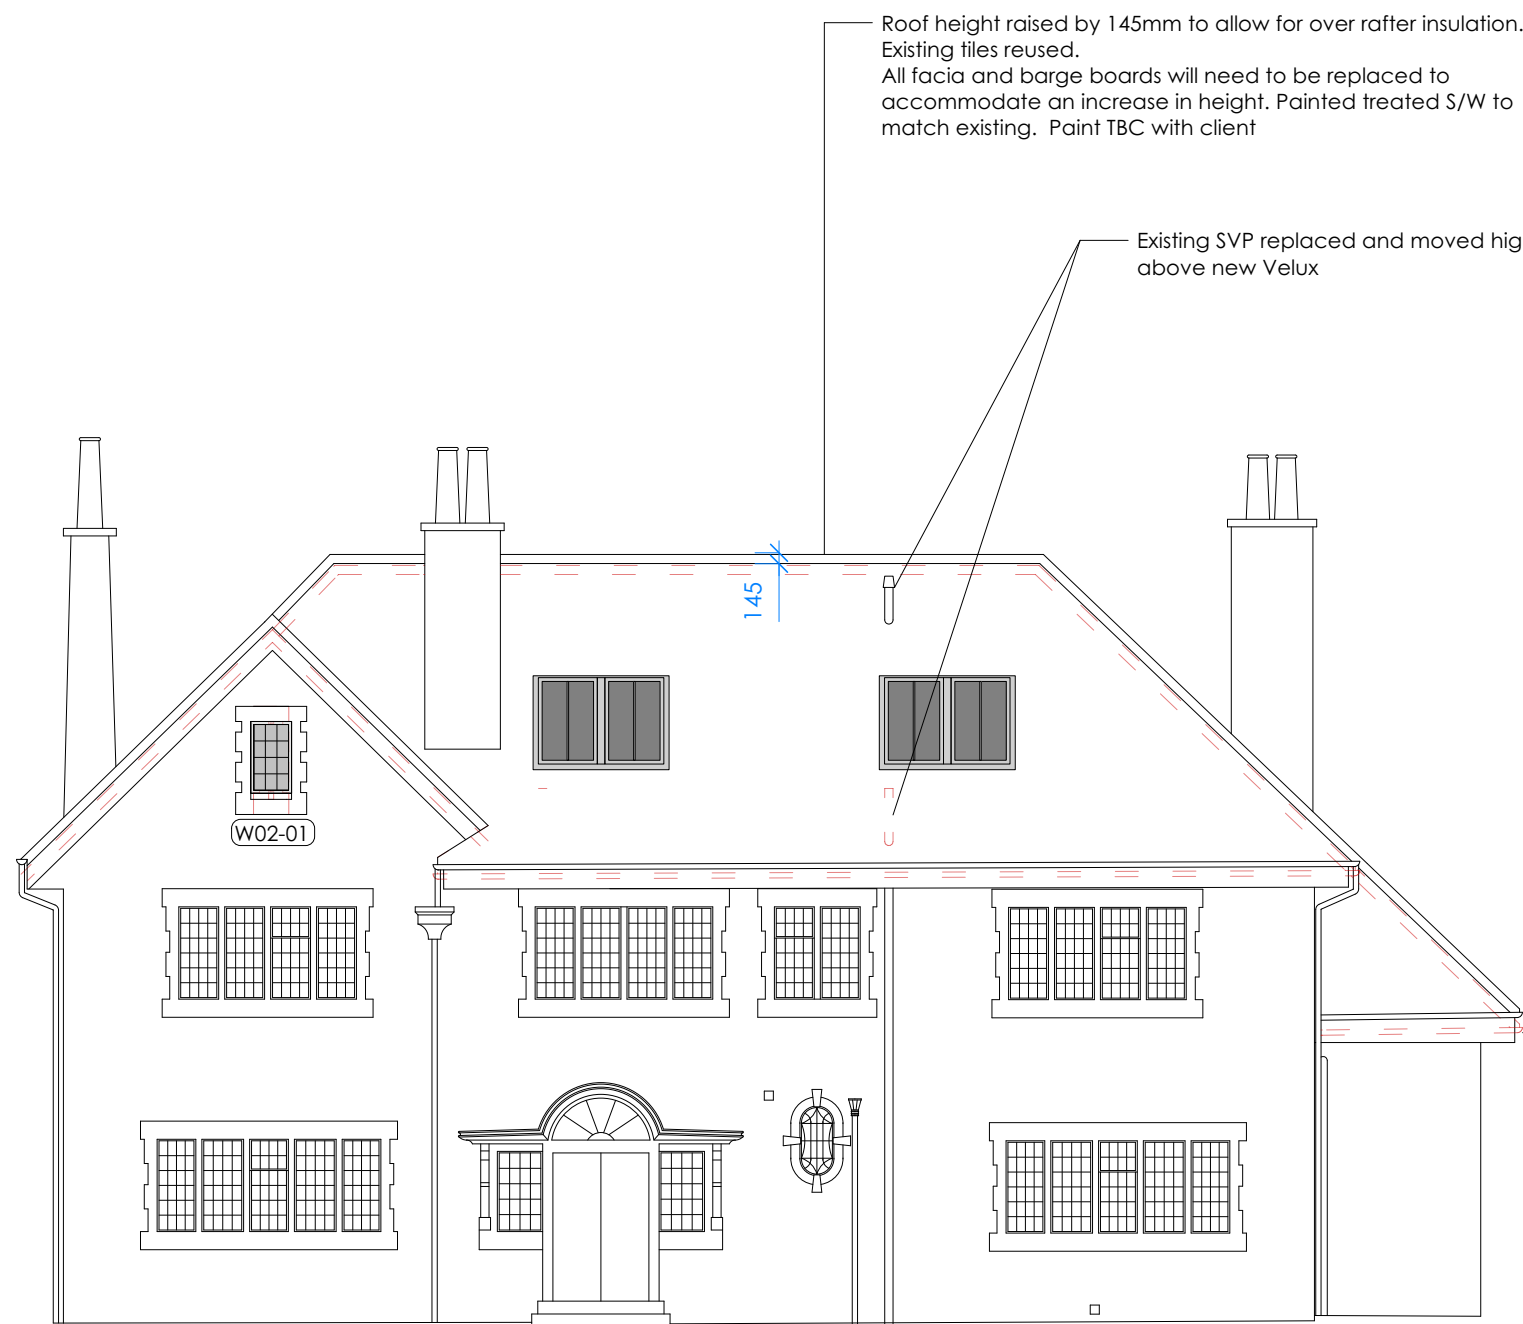

1 **South Elevation**
Scale: 1:100

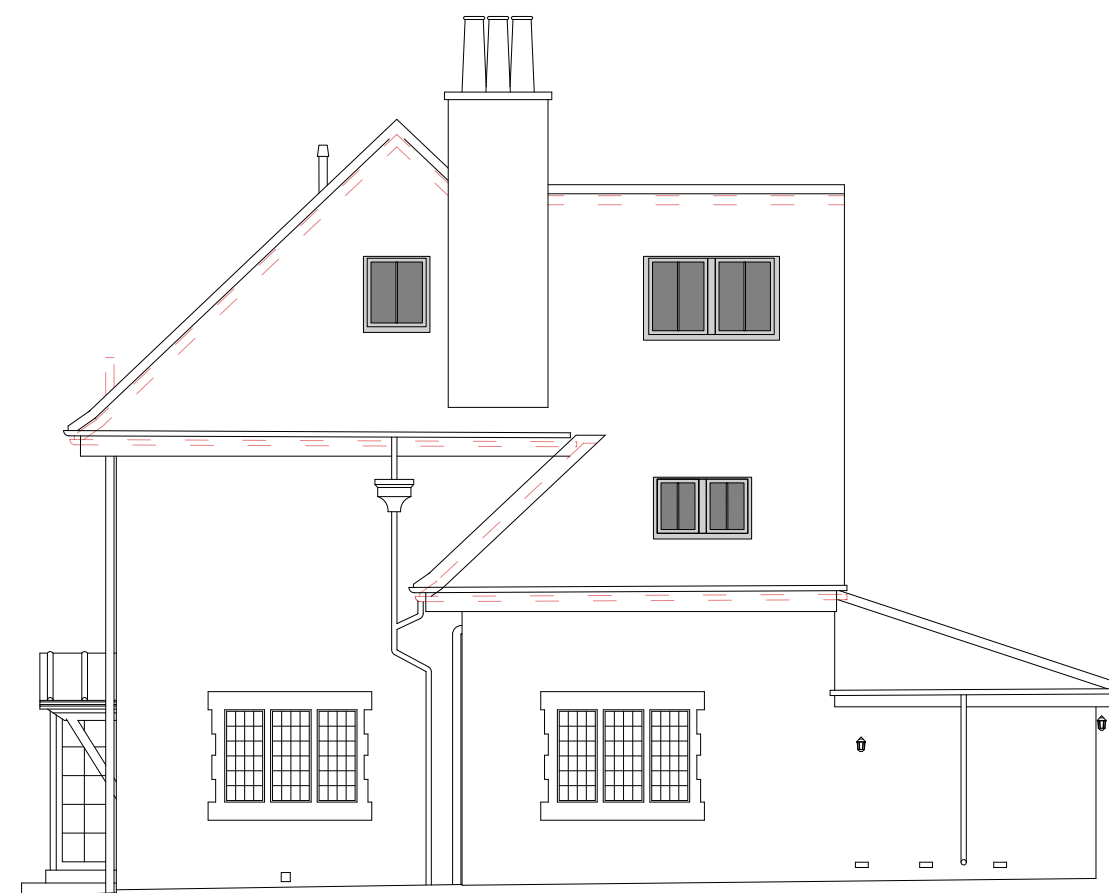

2 **West Elevation**
Scale: 1:100

 

AMENDMENT:					DATE
Status	PLANNING				
Job no / drawing no	882-P-200				
Job title	Old Vicarage, Hankerton				
Drawing title	Proposed Elevation House				
Date	Sheet	Scale	Drawn by	Checked by	
12/05/2026	A3	1:100	LJ		
All dimensions to be checked on site. Print Drawing in colour.					

hetreed ross architects
hra
www.hetreedross.com 01225 755867