




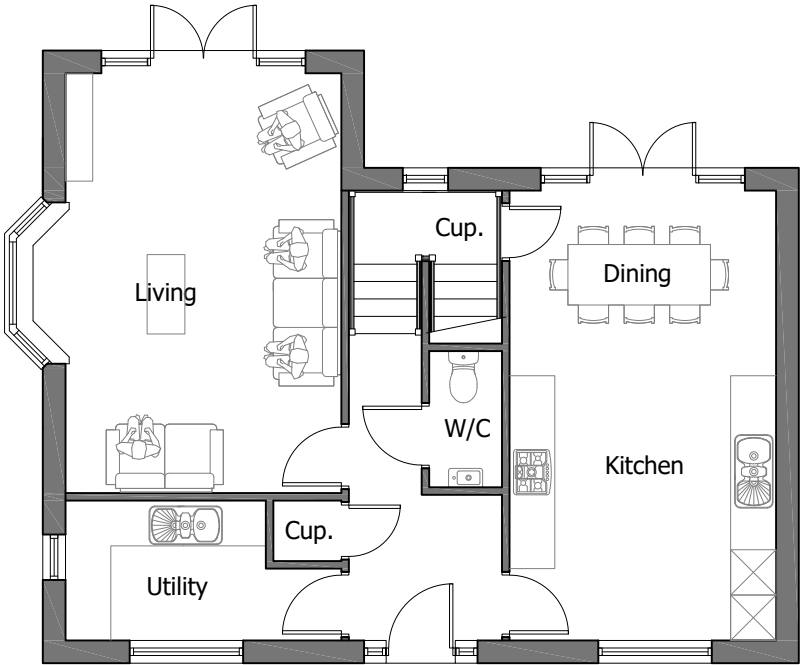


Ground Floor Plan

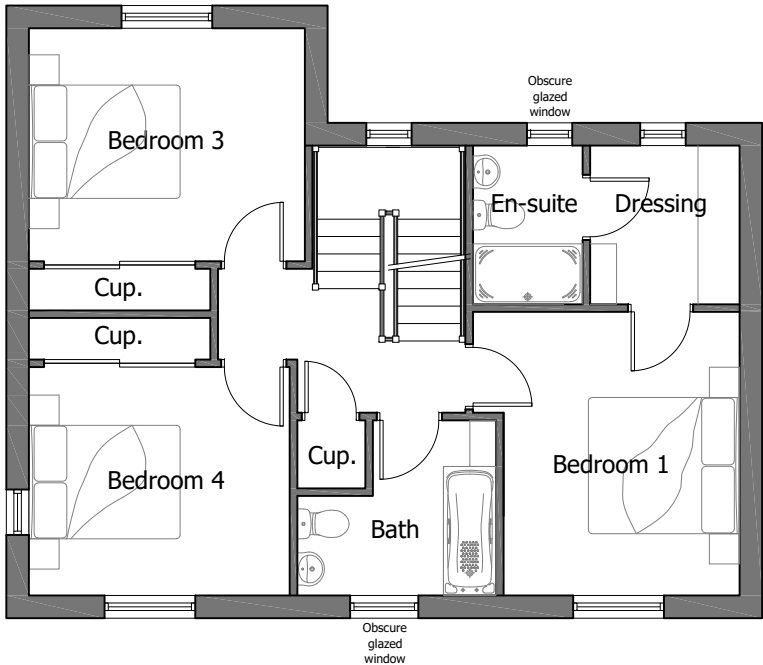


First Floor Plan

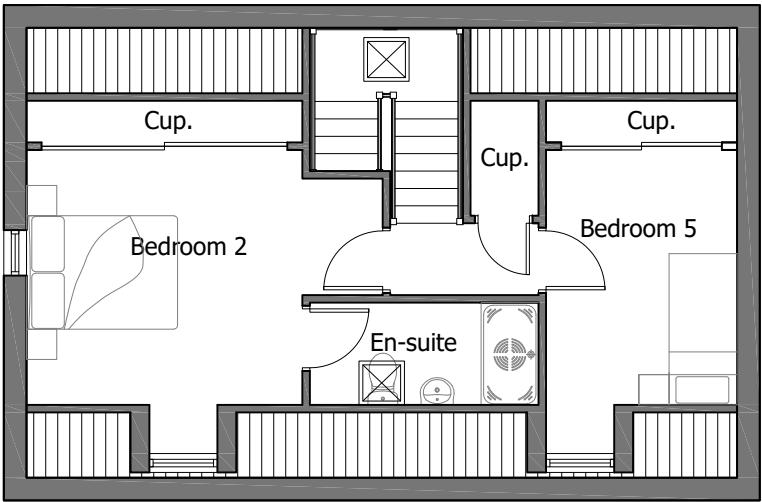

Second Floor Plan

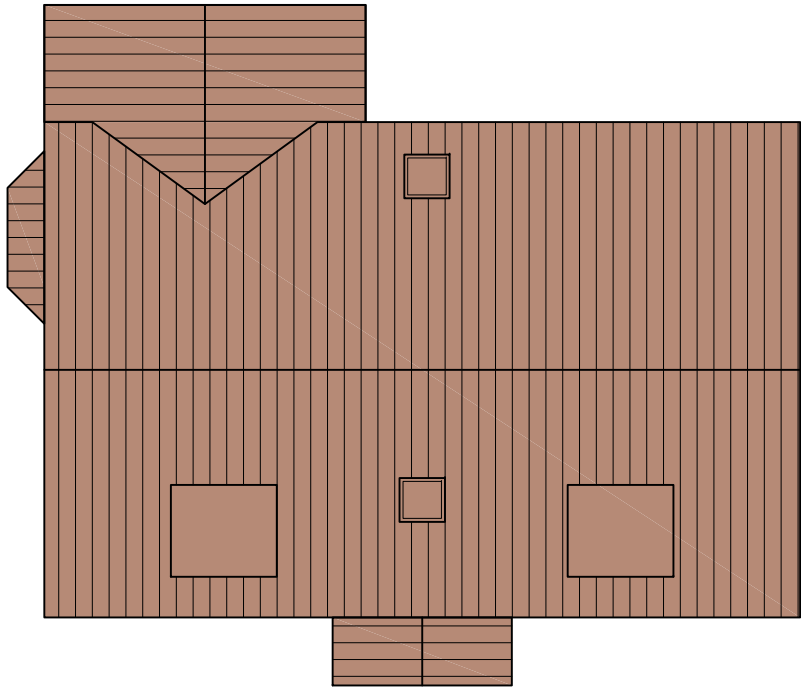

Roof Plan

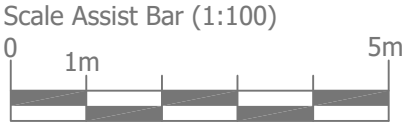

CLIENT:
Greatworth

PROJECT:
Land North of Brick Hill Farm, Warminster
Wiltshire

DRAWING TITLE:
Plot 1 - Floor & Roof Plans

SCALE: 1:100@A3 **DATE:** 20/09/2025 **DRAWN:** JNM

DRAWING NUMBER: 13270/P101 **REVISION:** B