


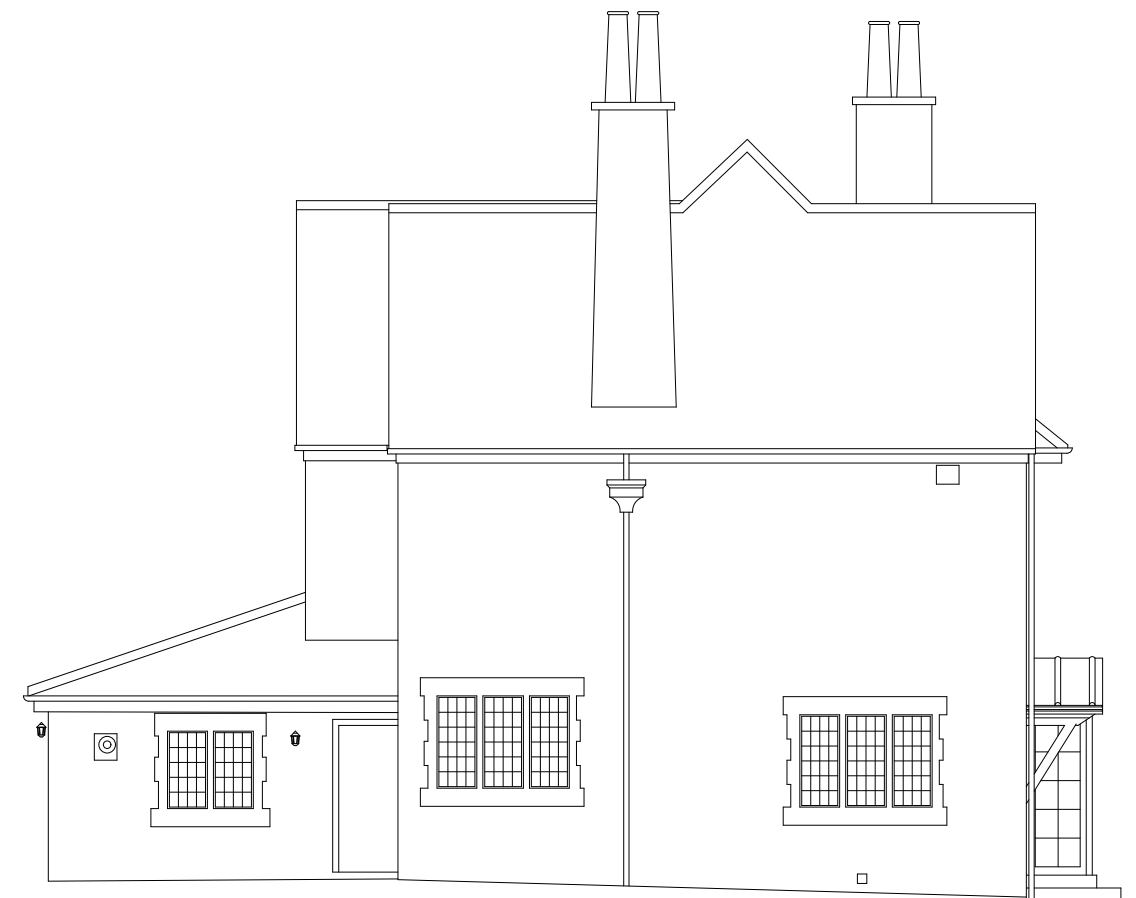


3

North Elevation
Scale: 1:100



4

East Elevation
Scale: 1:100

 

AMENDMENT:					DATE
Status		PLANNING			
Job no / drawing no		Job title			
882-S-201		Old Vicarage, Hankerton			
Drawing title					
Existing Elevation House					
Date	Sheet	Scale	Drawn by	Checked by	
12/05/2026	A3	1:100	LJ		
All dimensions to be checked on site. Print Drawing in colour.					

hetreed ross architects

hra

www.hetreedross.com 01225 755867

hetreed ross architects
hra
www.hetreedross.com 01225 755867