


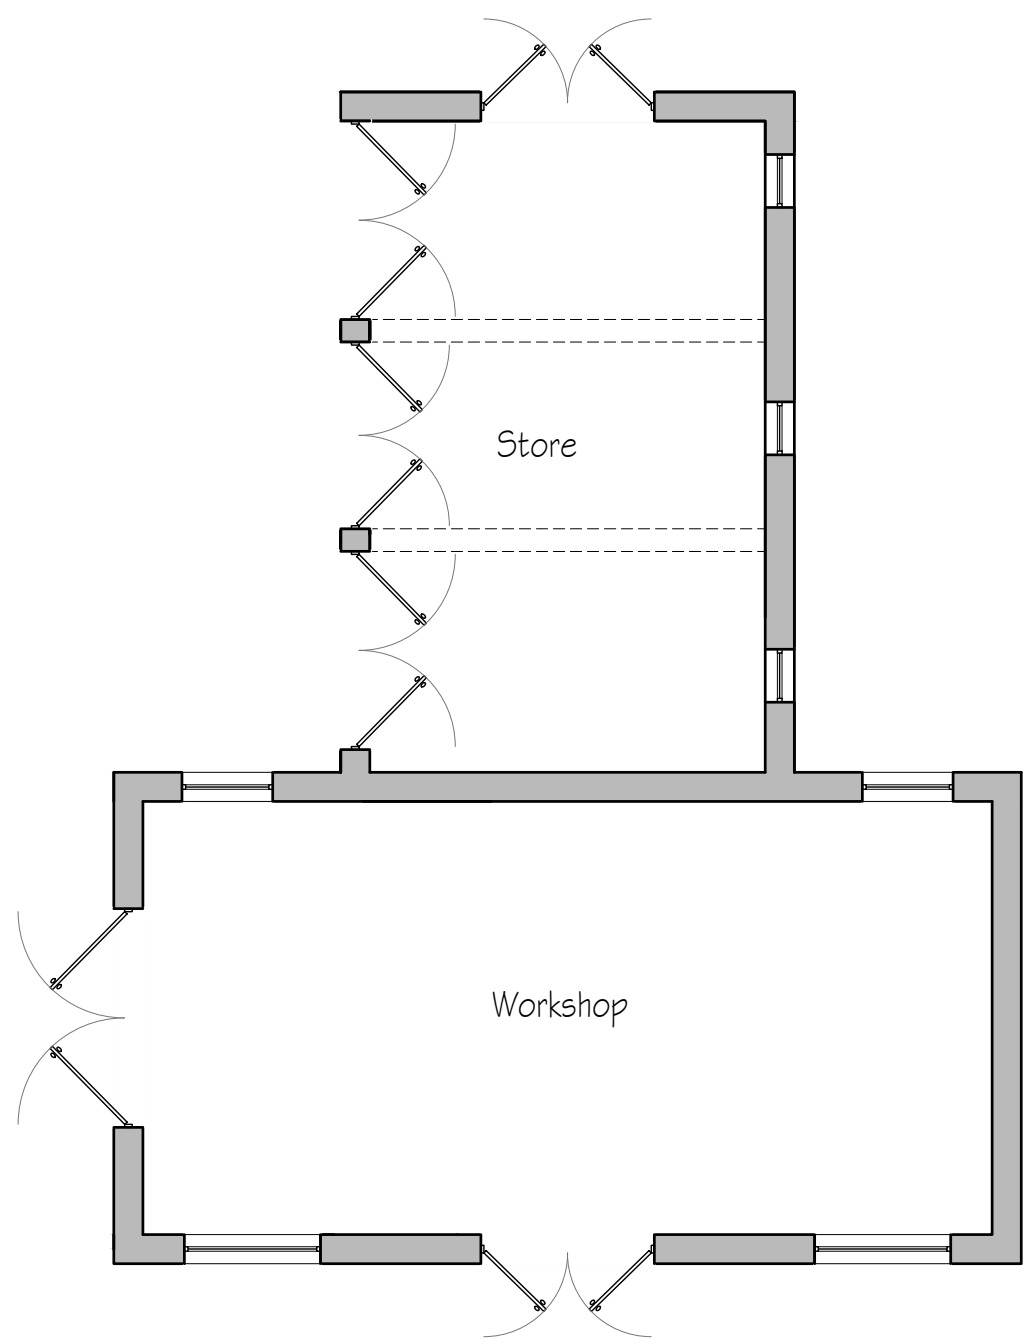
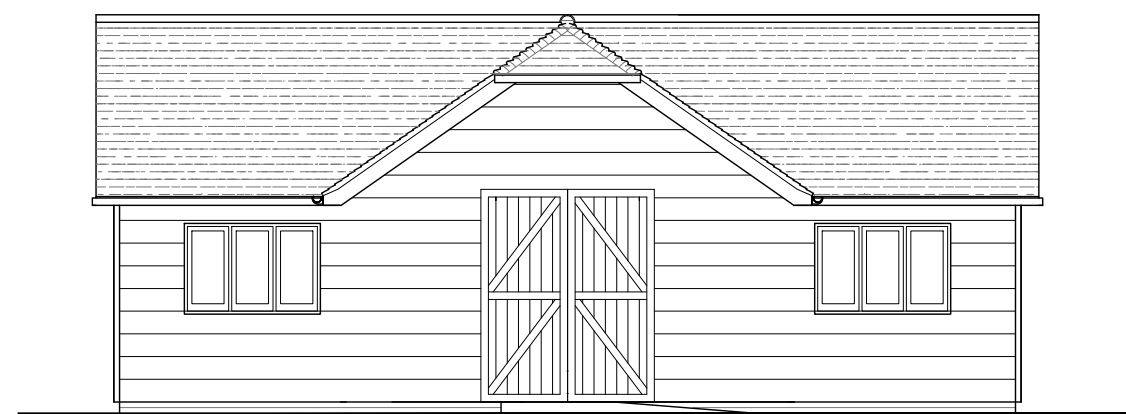


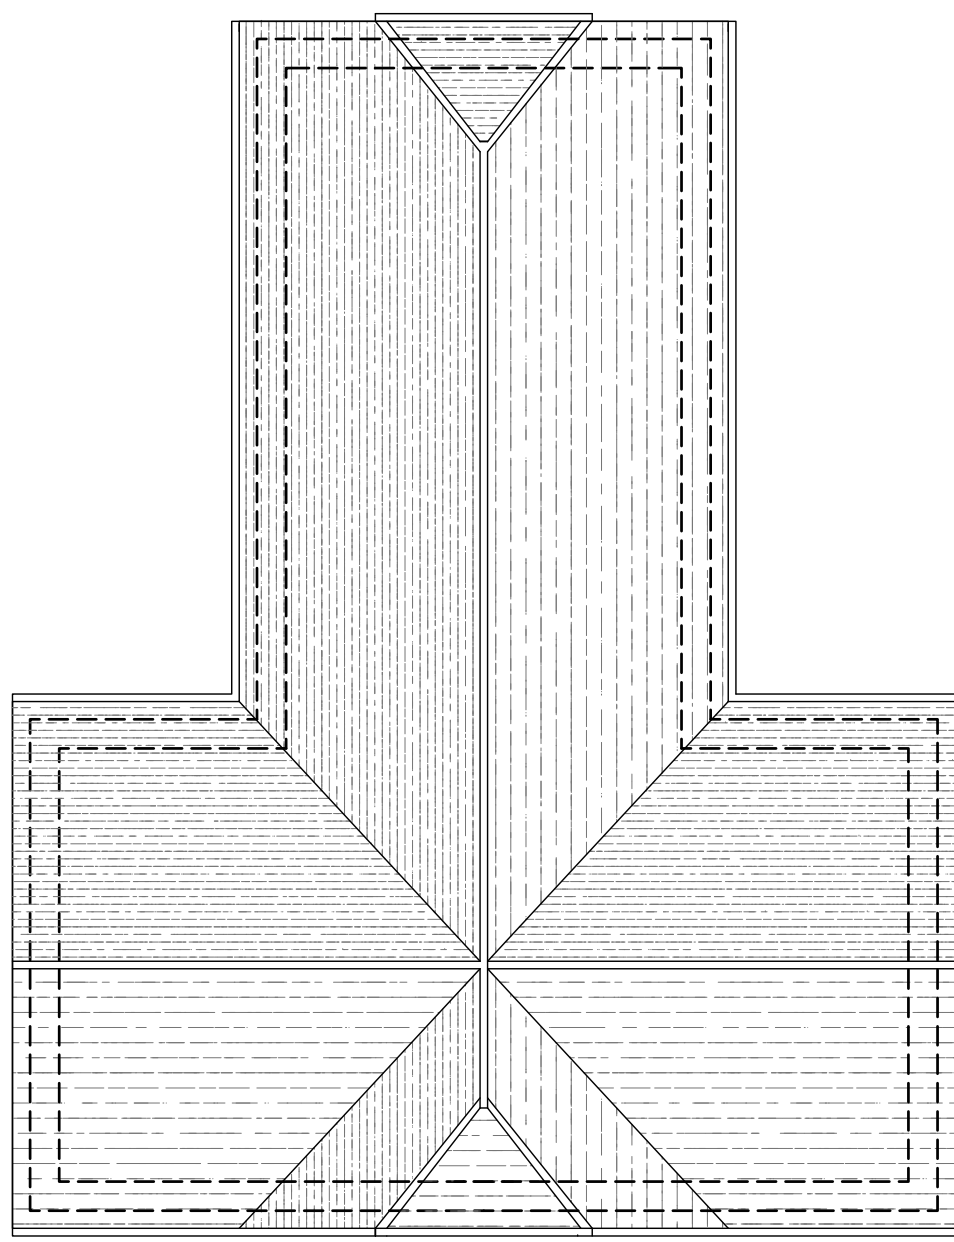


GROUND FLOOR PLAN

 


SOUTH ELEVATION

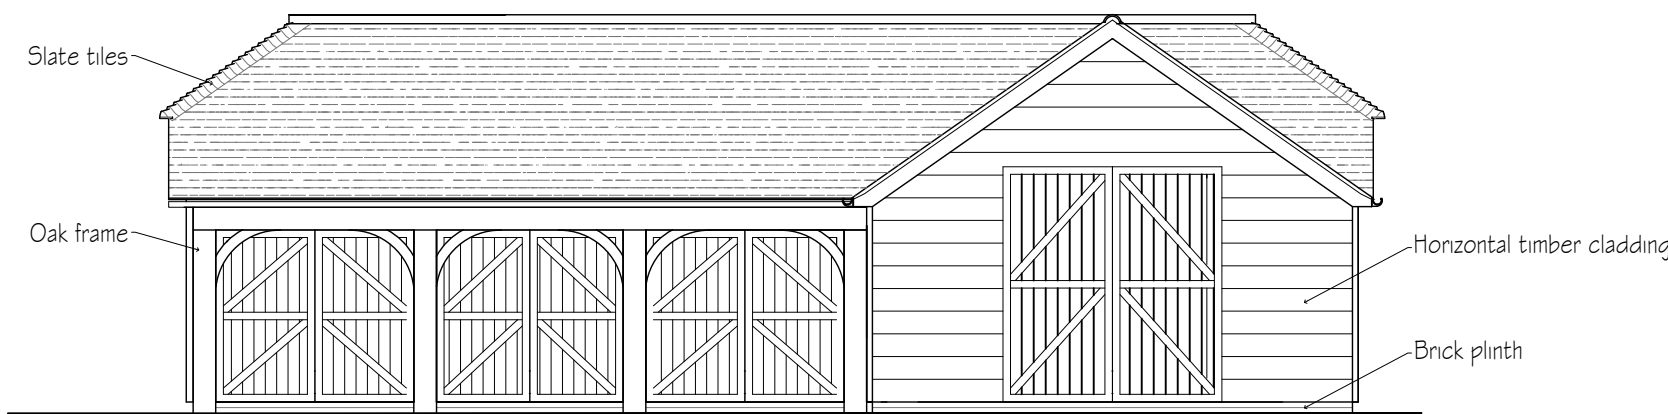

WEST ELEVATION

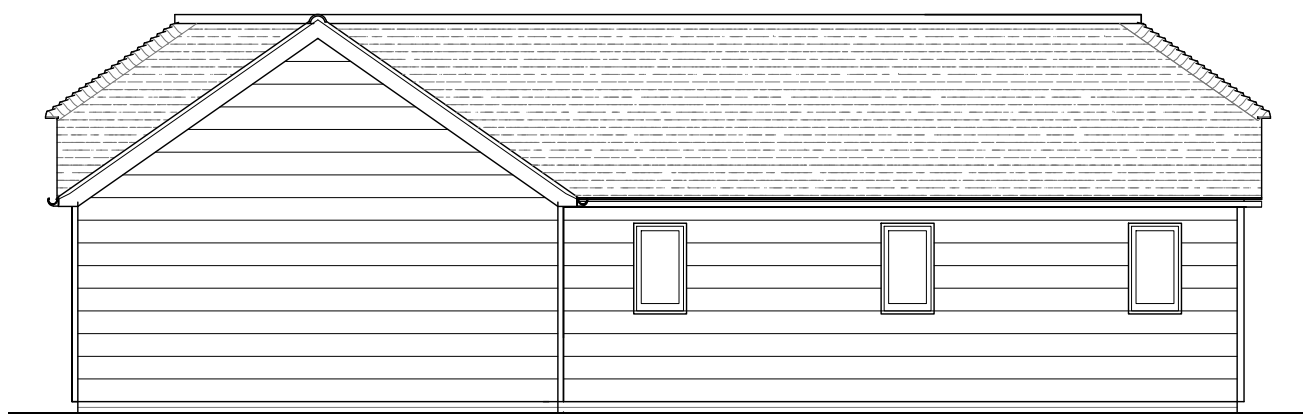

EAST ELEVATION

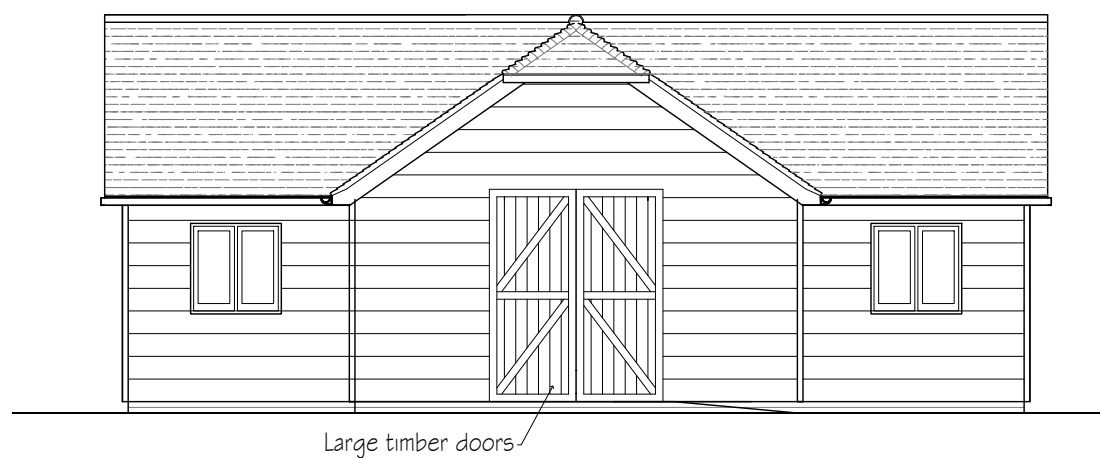

NORTH ELEVATION

- KEY
- Existing Wall
 - New Wall
 - New or adjusted opening in existing wall
 - Wall to be demolished
 - Rooflight or ceiling feature
 - Head height line (1.5m/2m)

revisions	initial	date
-----------	---------	------

Contractors, Sub Contractors and Suppliers are to check all relevant dimensions and levels of site and buildings before commencing any shop drawings or building work.

This drawing is copyright and may not be reproduced in any part of form without the written consent of Fowler Architecture and Planning

project
BITHAM HOUSE
Cutting Hill

drawing
Design Scheme

scale
1:100 @A1


drawn by
BM-C

date
Mar' 26

251014 - 10

drawing no

rev

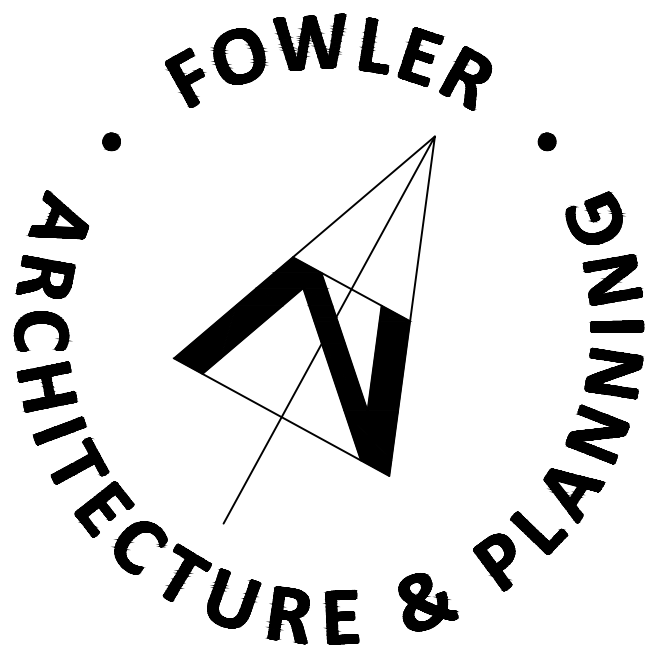

39 High Street
Pewsey
Wiltshire
SN9 5AF
tel (01672) 569444
fax (01672) 569488
enquiries@faap.co.uk