


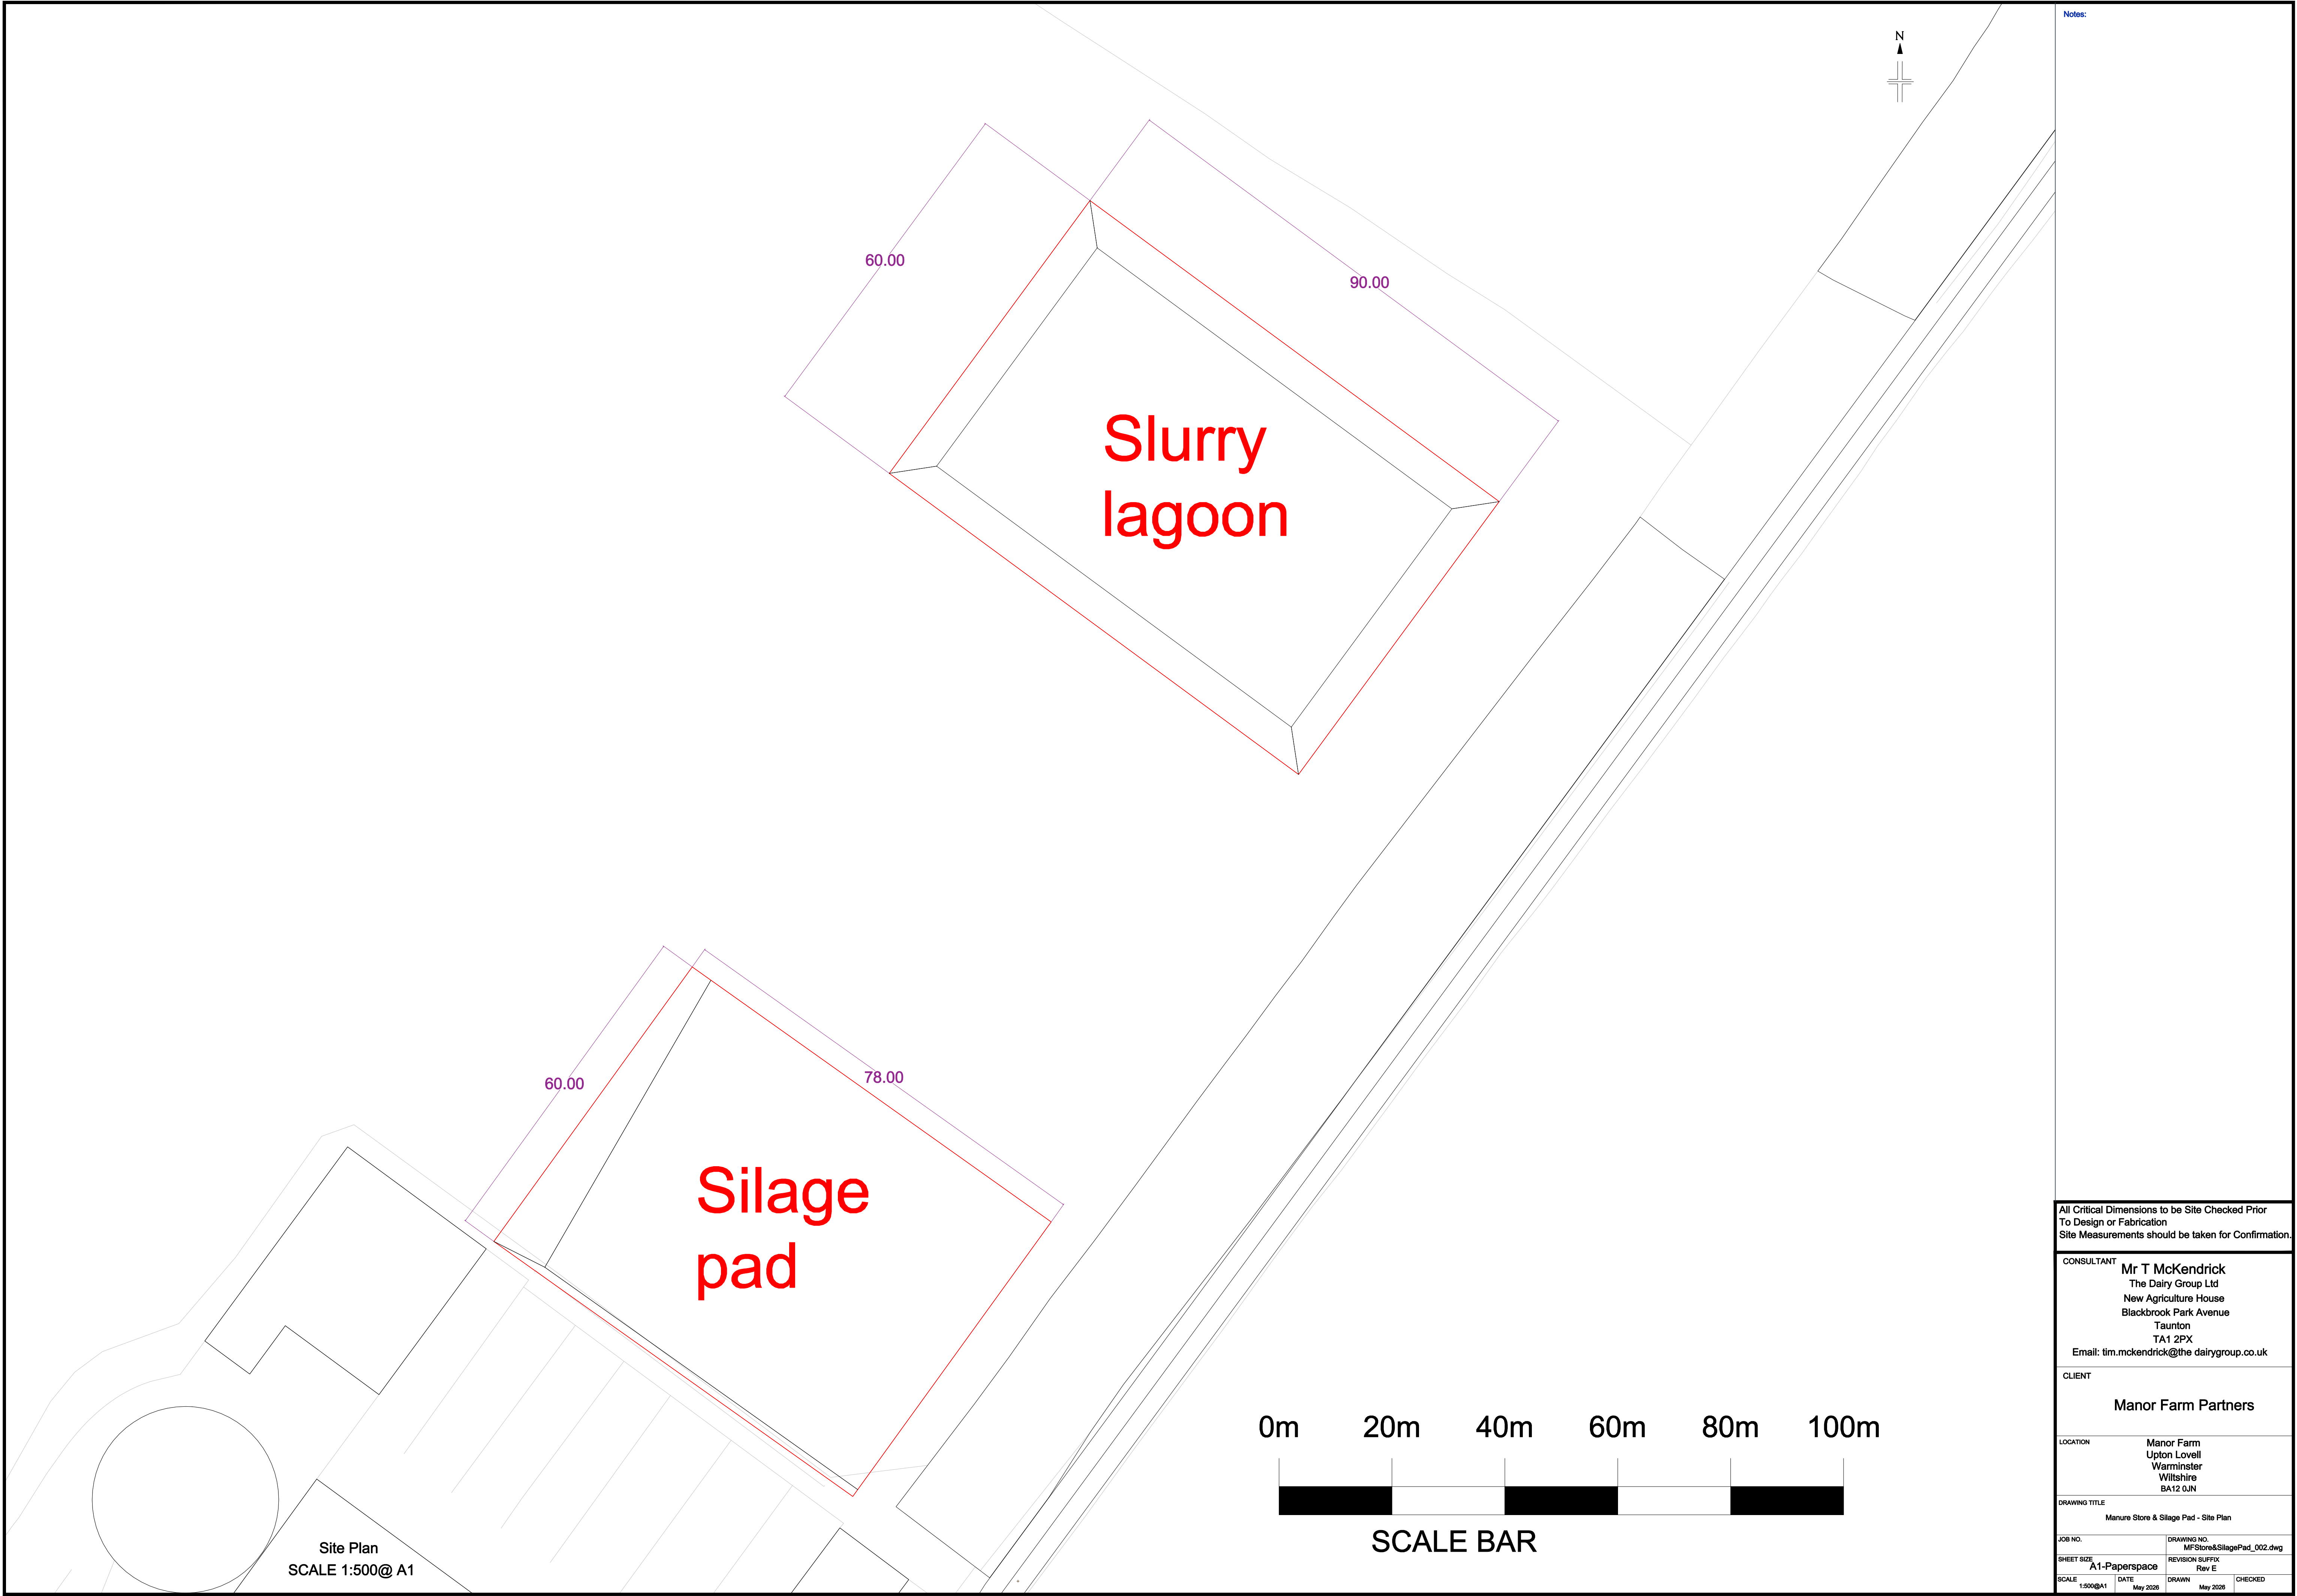

Notes:

All Critical Dimensions to be Site Checked Prior
To Design or Fabrication
Site Measurements should be taken for Confirmation.

CONSULTANT
Mr T McKendrick
The Dairy Group Ltd
New Agriculture House
Blackbrook Park Avenue
Taunton
TA1 2PX
Email: tim.mckendrick@the-dairygroup.co.uk

CLIENT
Manor Farm Partners

LOCATION
Manor Farm
Upton Lovell
Warminster
Wiltshire
BA12 0JN

DRAWING TITLE
Manure Store & Silage Pad - Site Plan

JOB NO.	DRAWING NO. MFSStore&SilagePad_002.dwg		
SHEET SIZE A1-Paperspace	REVISION SUFFIX Rev E		
SCALE 1:500@A1	DATE May 2026	DRAWN May 2026	CHECKED