

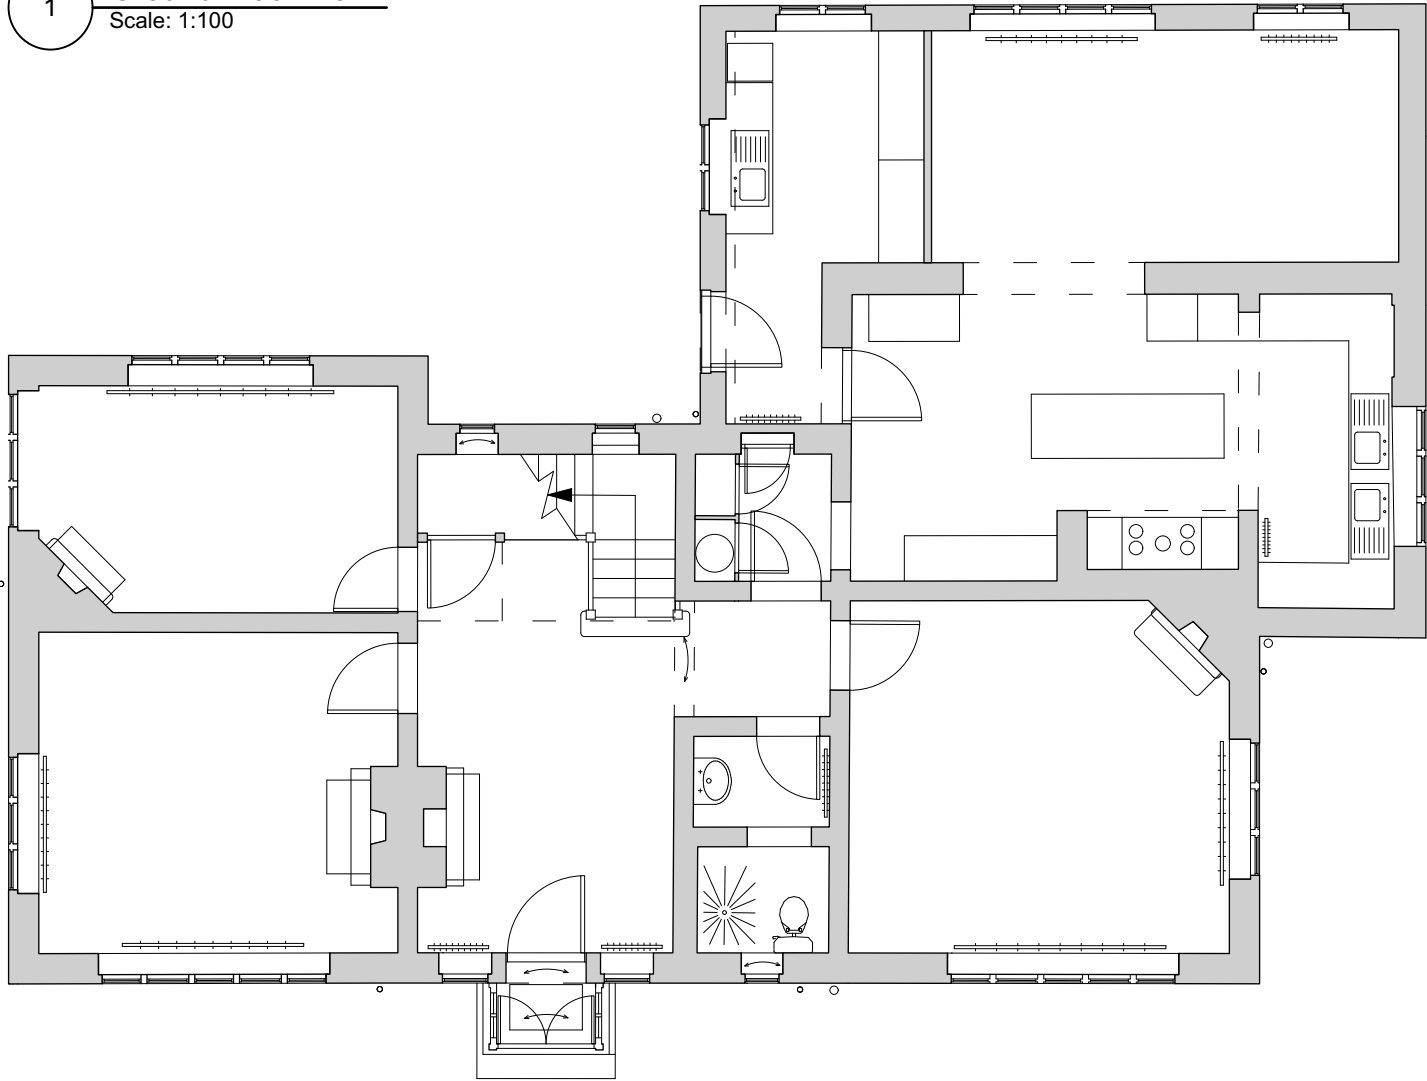
 


1 **Ground Floor Plan**
Scale: 1:100

 

2 **First Floor Plan**
Scale: 1:100

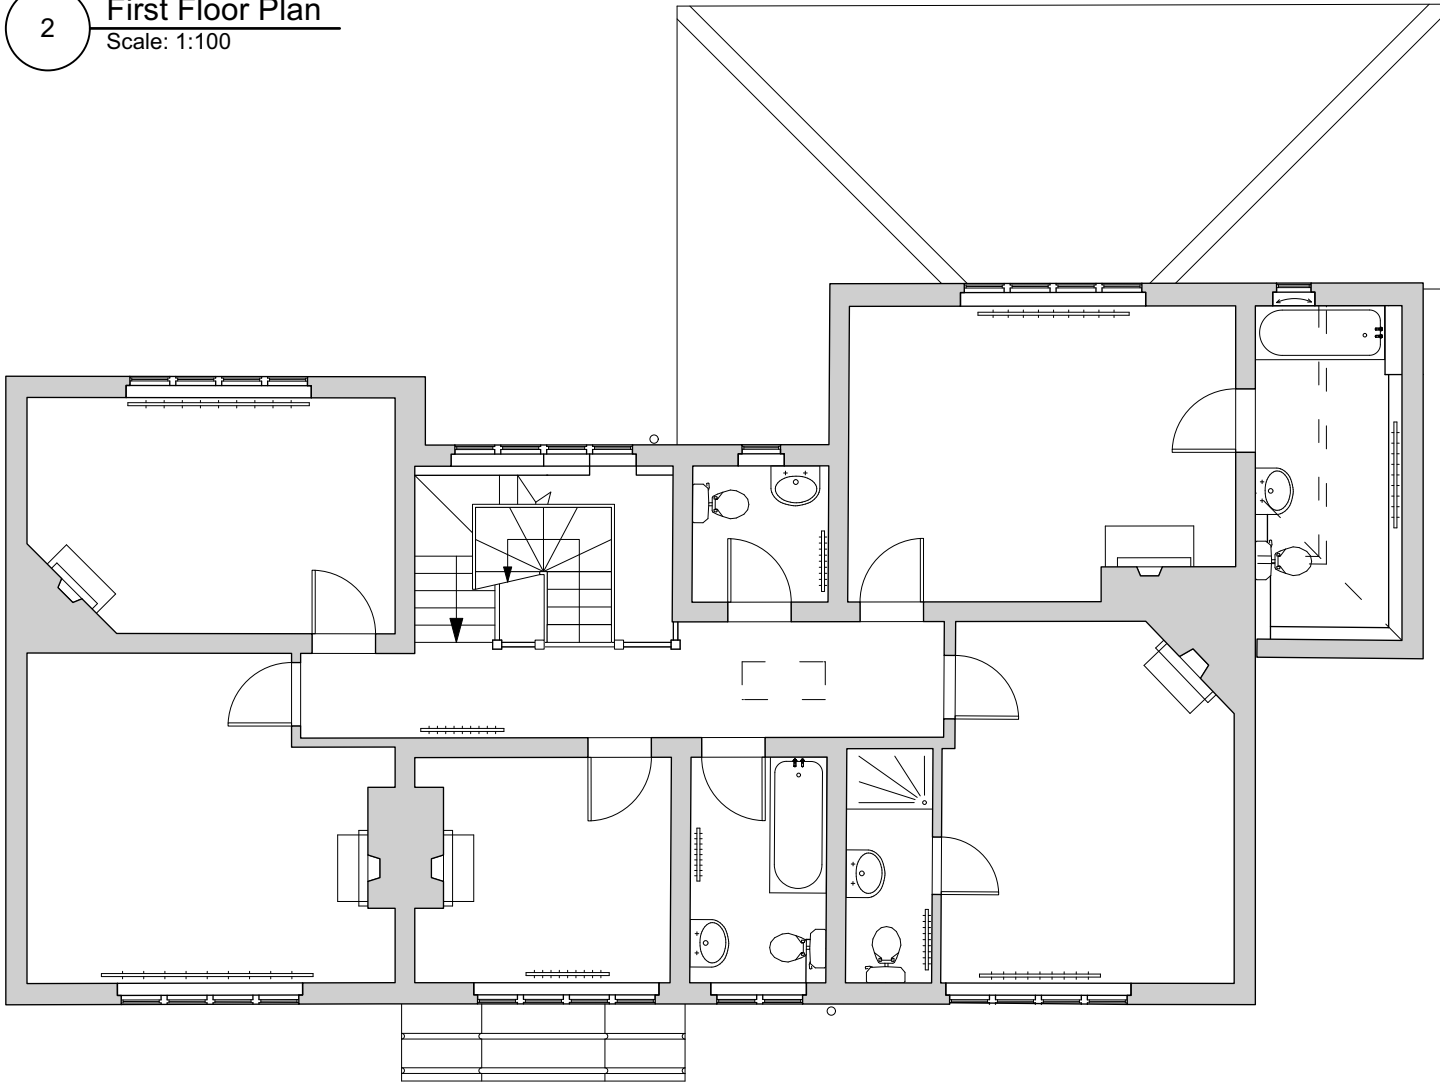

AMENDMENT:		DATE
Status	PLANNING	
Job no / drawing no	Job title	
882-P-101	Old Vicarage, Hankerton	
Drawing title		
Proposed Floor Plans		
Date	Sheet	Scale
12/05/2026	A3	1:100
Drawn by	Checked by	
LJ		
All dimensions to be checked on site. Print Drawing in colour.		

