

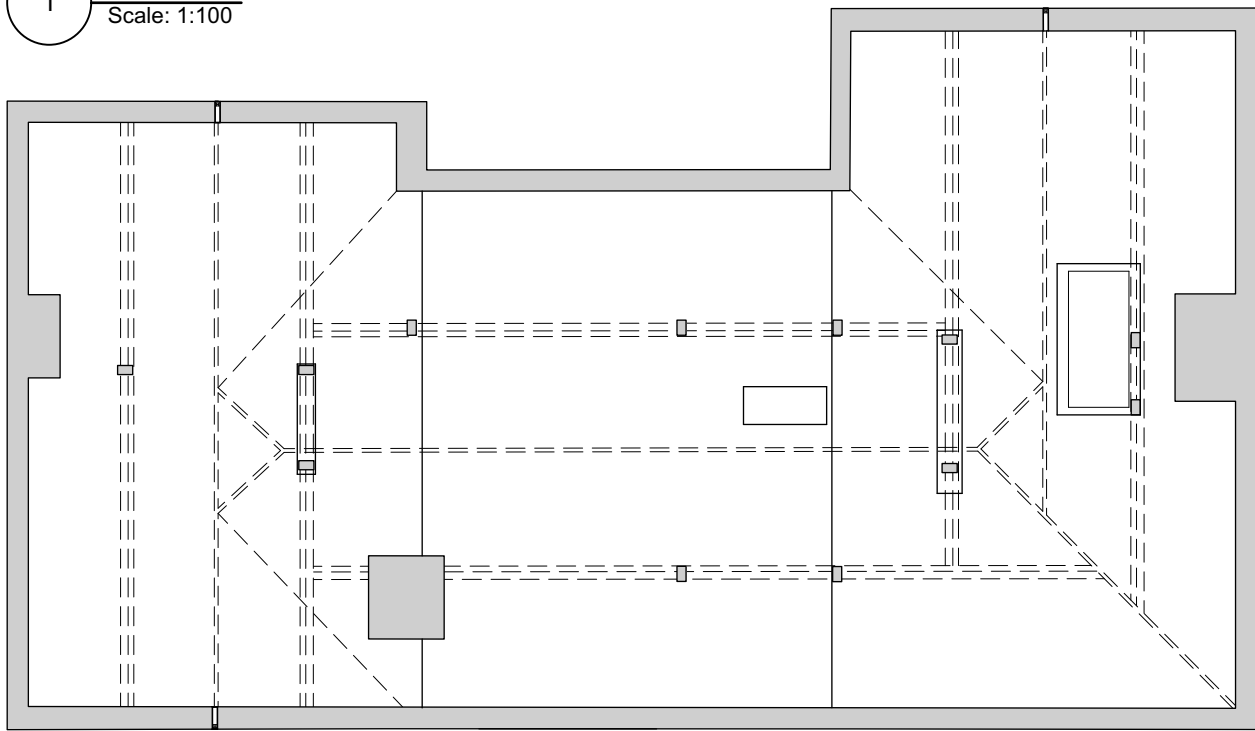
 


1 Loft
Scale: 1:100

 

2 Roof
Scale: 1:100

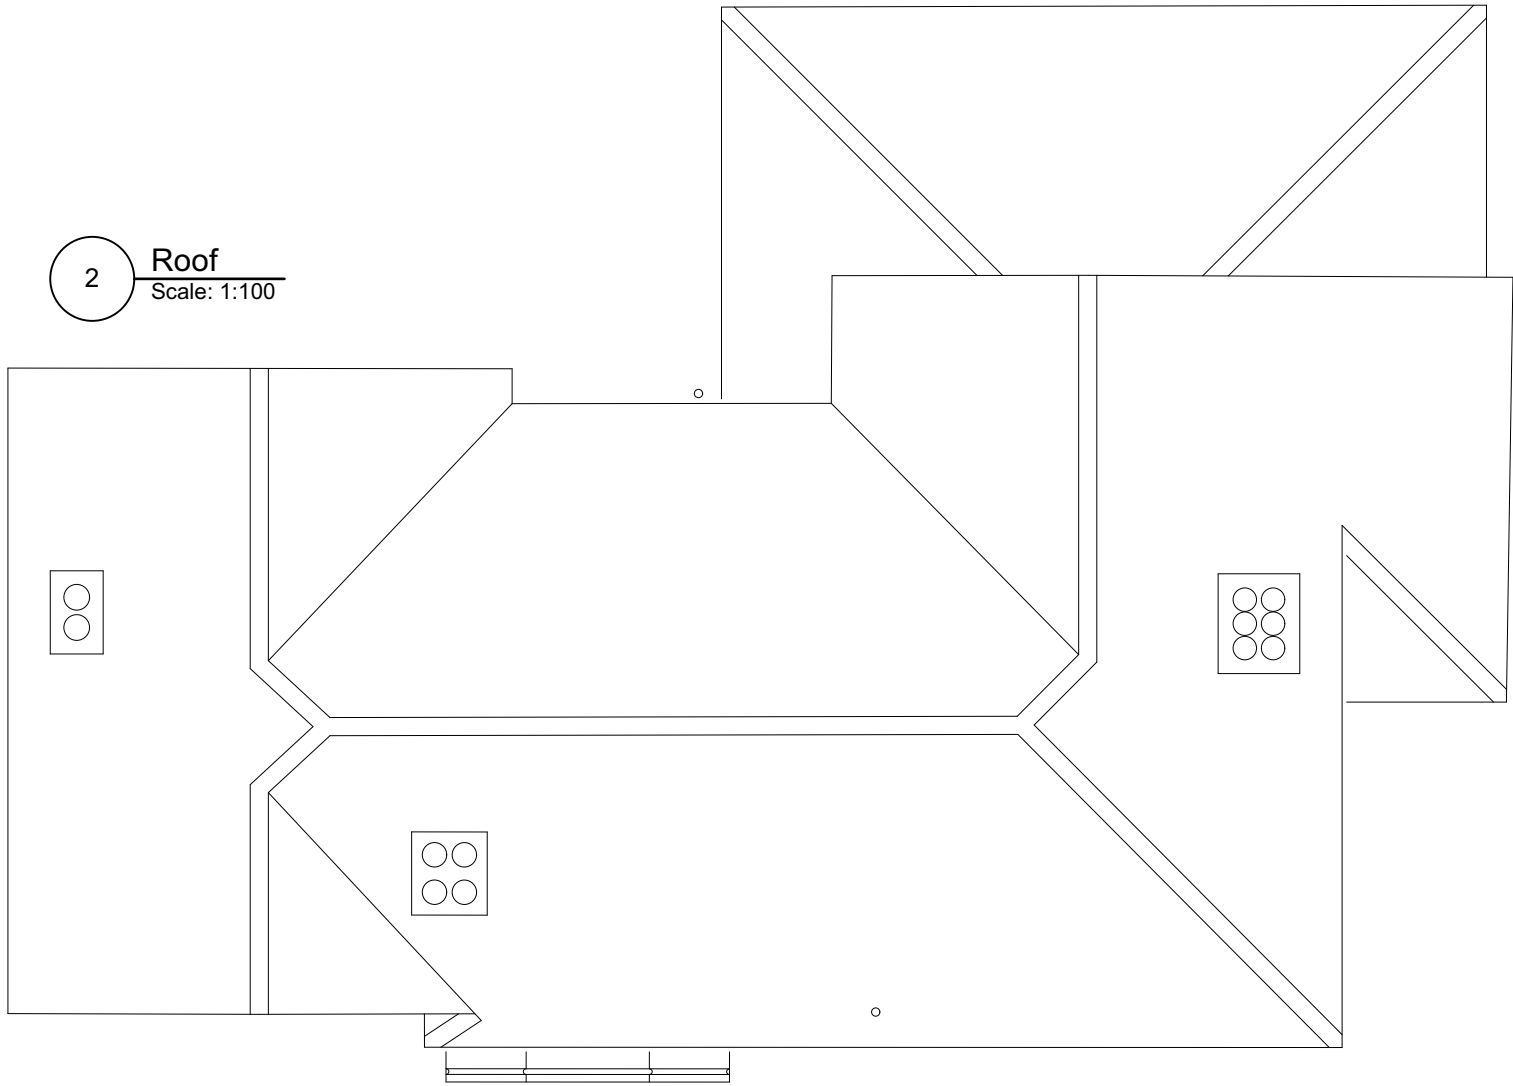

AMENDMENT:				DATE
Status	PLANNING			
Job no / drawing no	Job title			
882-S-102	Old Vicarage, Hankerton			
Drawing title				
Existing Loft & Roof Plans				
Date	Sheet	Scale	Drawn by	Checked by
12/05/2026	A3	1:100	LJ	
All dimensions to be checked on site. Print Drawing in colour.				

hetreedrossarchitects

hra

www.hetreedross.com 01225 755867