

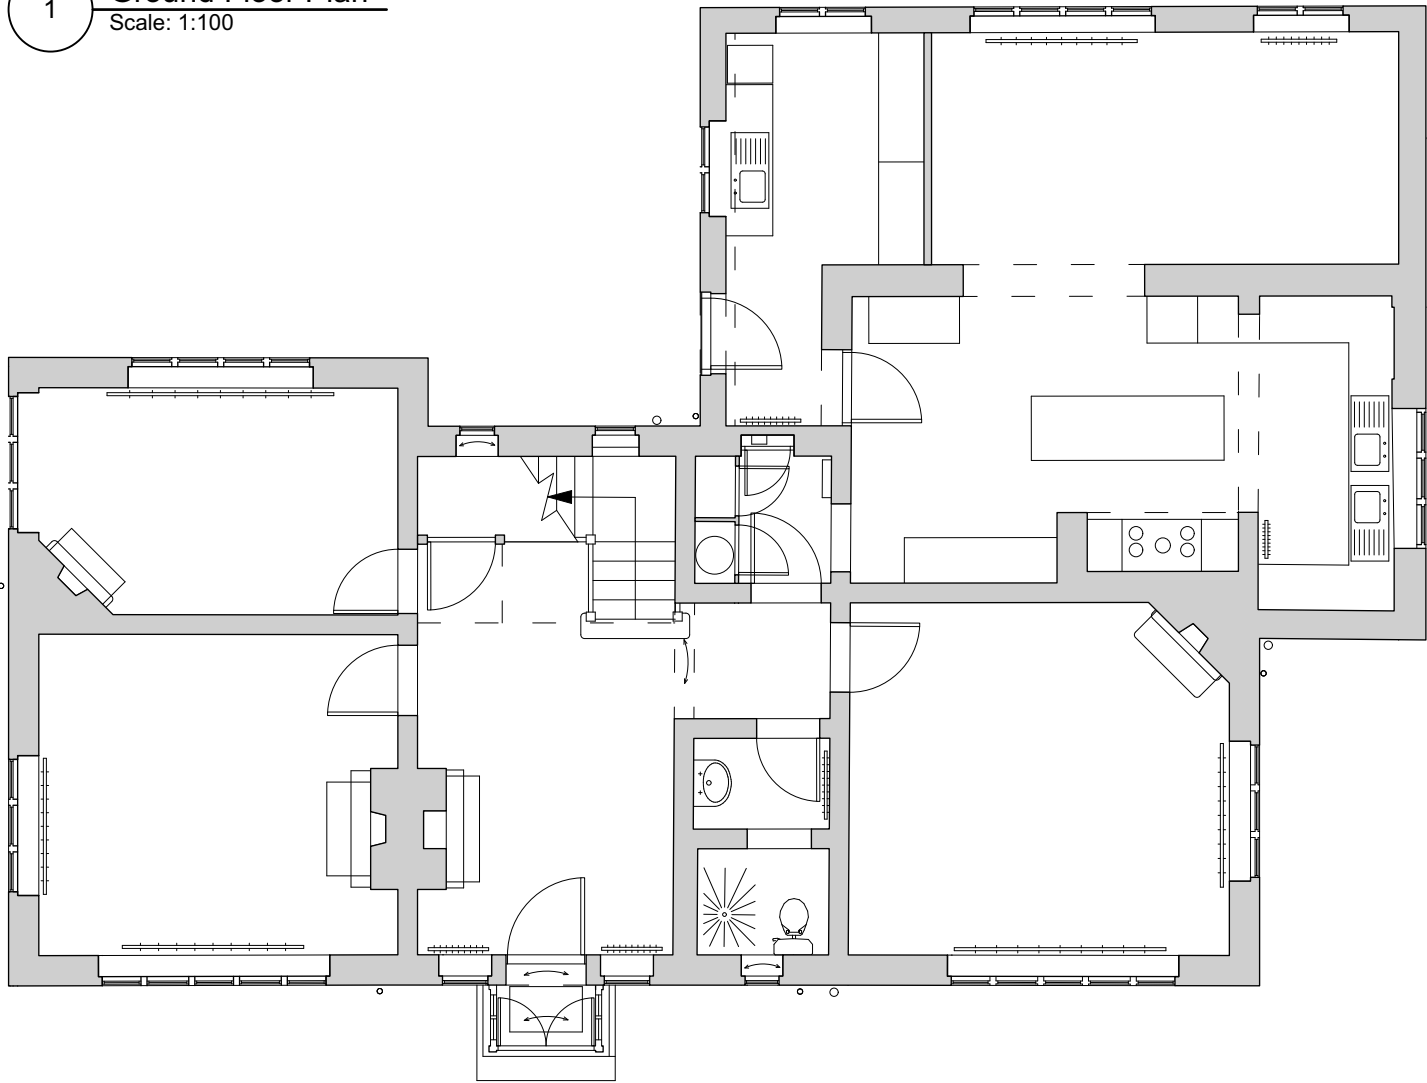


1 **Ground Floor Plan**
Scale: 1:100

 

2 **First Floor Plan**
Scale: 1:100

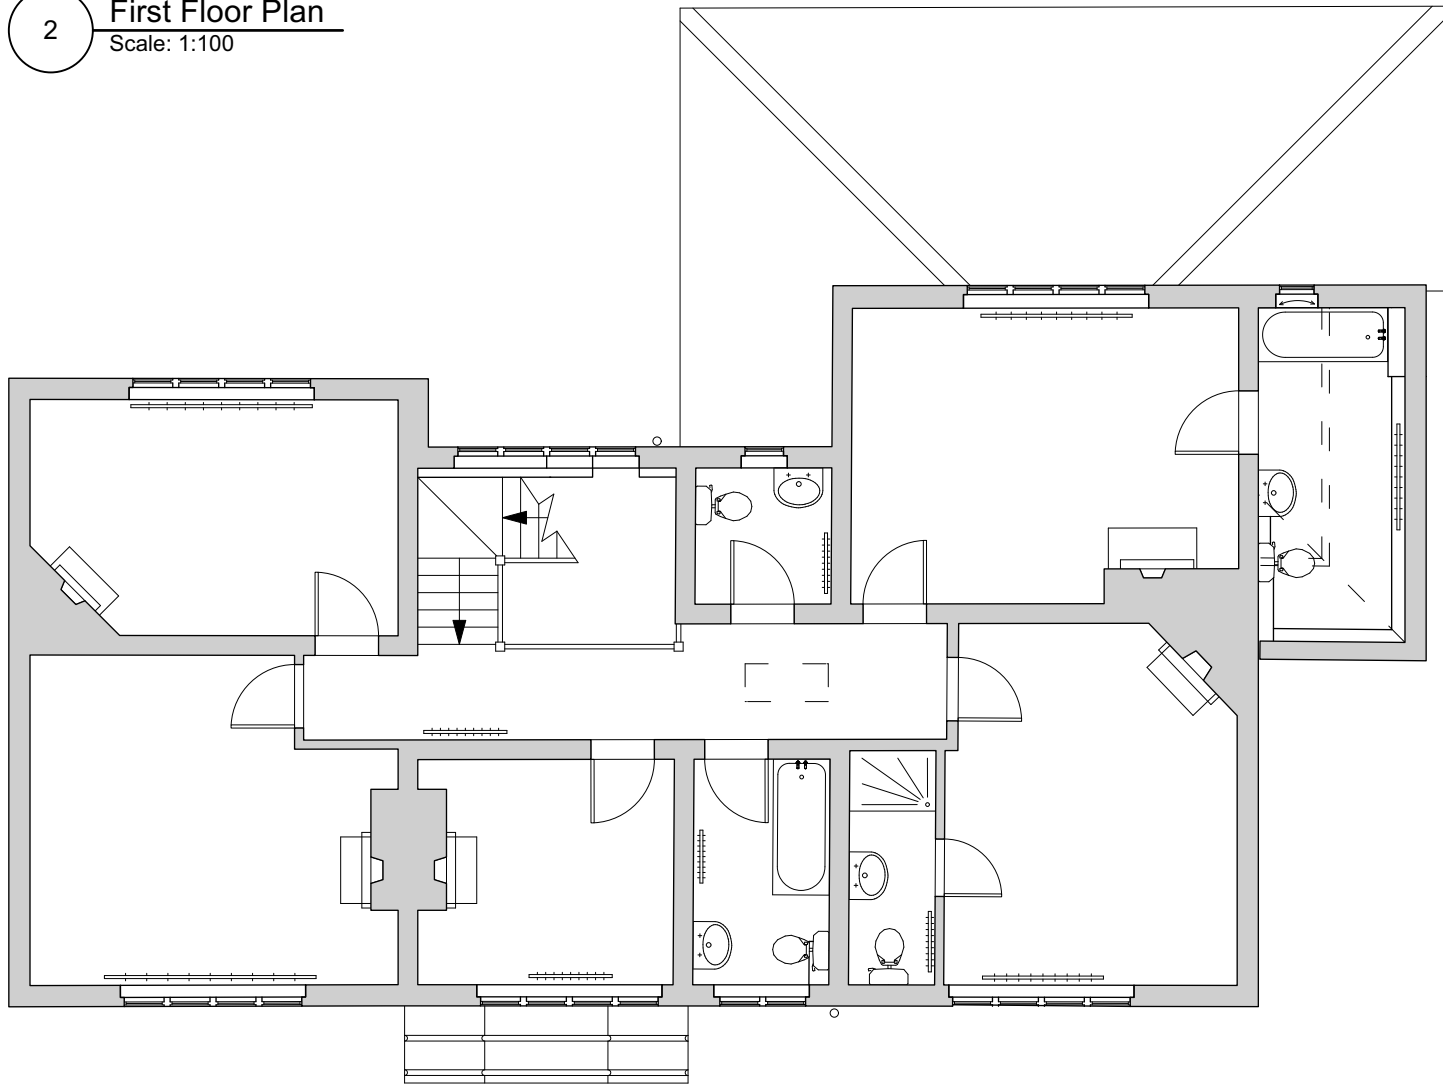

AMENDMENT:				DATE
Status		PLANNING		
Job no / drawing no		Job title		
882-S-101		Old Vicarage, Hankerton		
Drawing title		hetreed ross architects hra www.hetreedross.com 01225 755867		
Existing Floor Plans				
Date	Sheet			
12/05/2026	A3	1:100	LJ	
All dimensions to be checked on site. Print Drawing in colour.				