


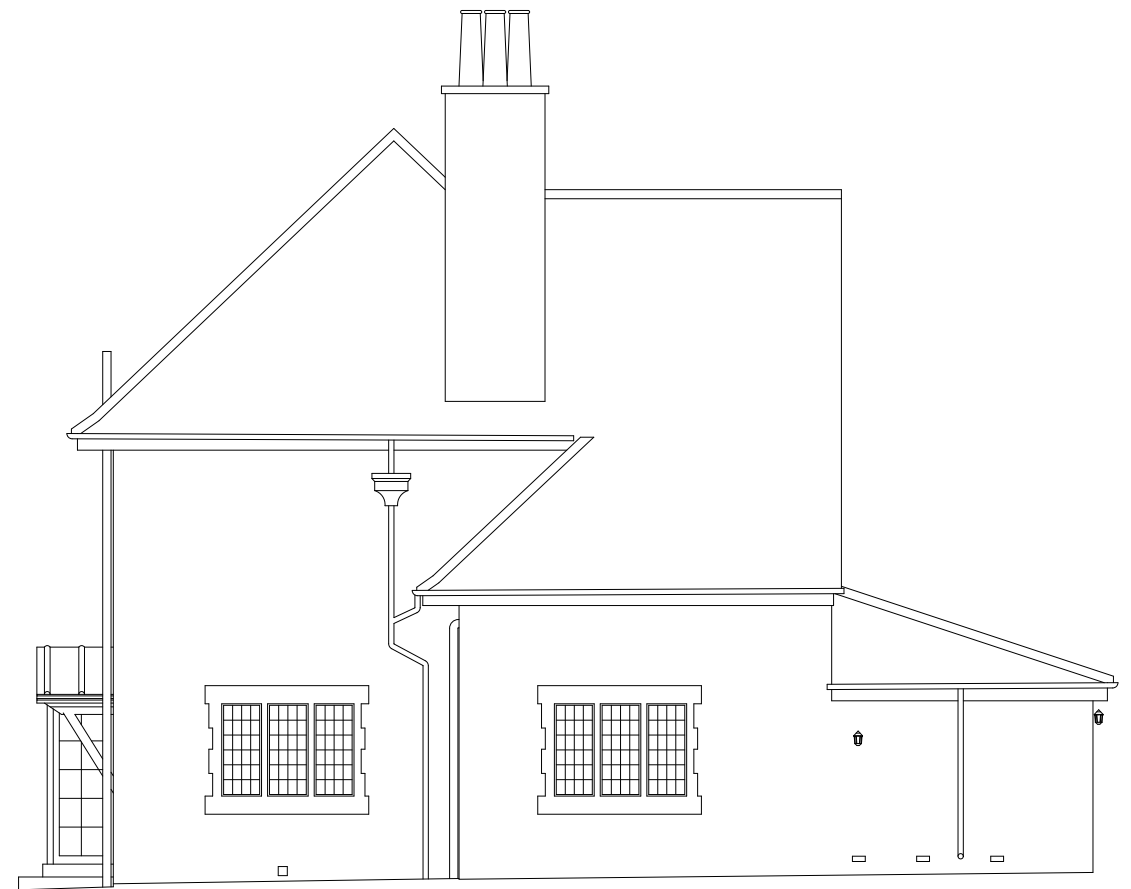


1

South Elevation
Scale: 1:100



2

West Elevation
Scale: 1:100

 

AMENDMENT:					DATE
Status	PLANNING				
Job no / drawing no	882-S-200				
Job title	Old Vicarage, Hankerton				
Drawing title	Existing Elevation House				
Date	Sheet	Scale	Drawn by	Checked by	
12/05/2026	A3	1:100	LJ		
All dimensions to be checked on site. Print Drawing in colour.					