



1 Loft
Scale: 1:100

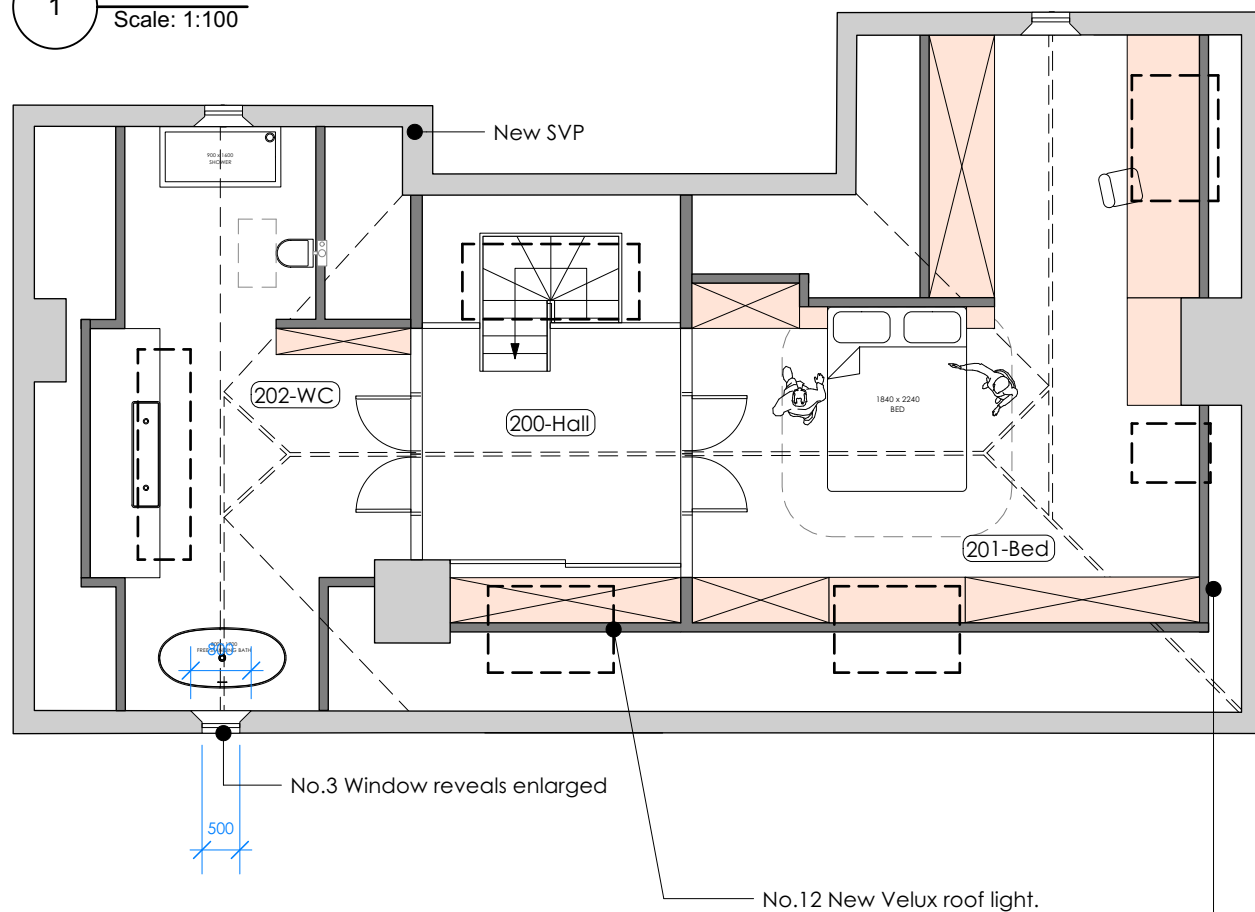

2 Roof
Scale: 1:100

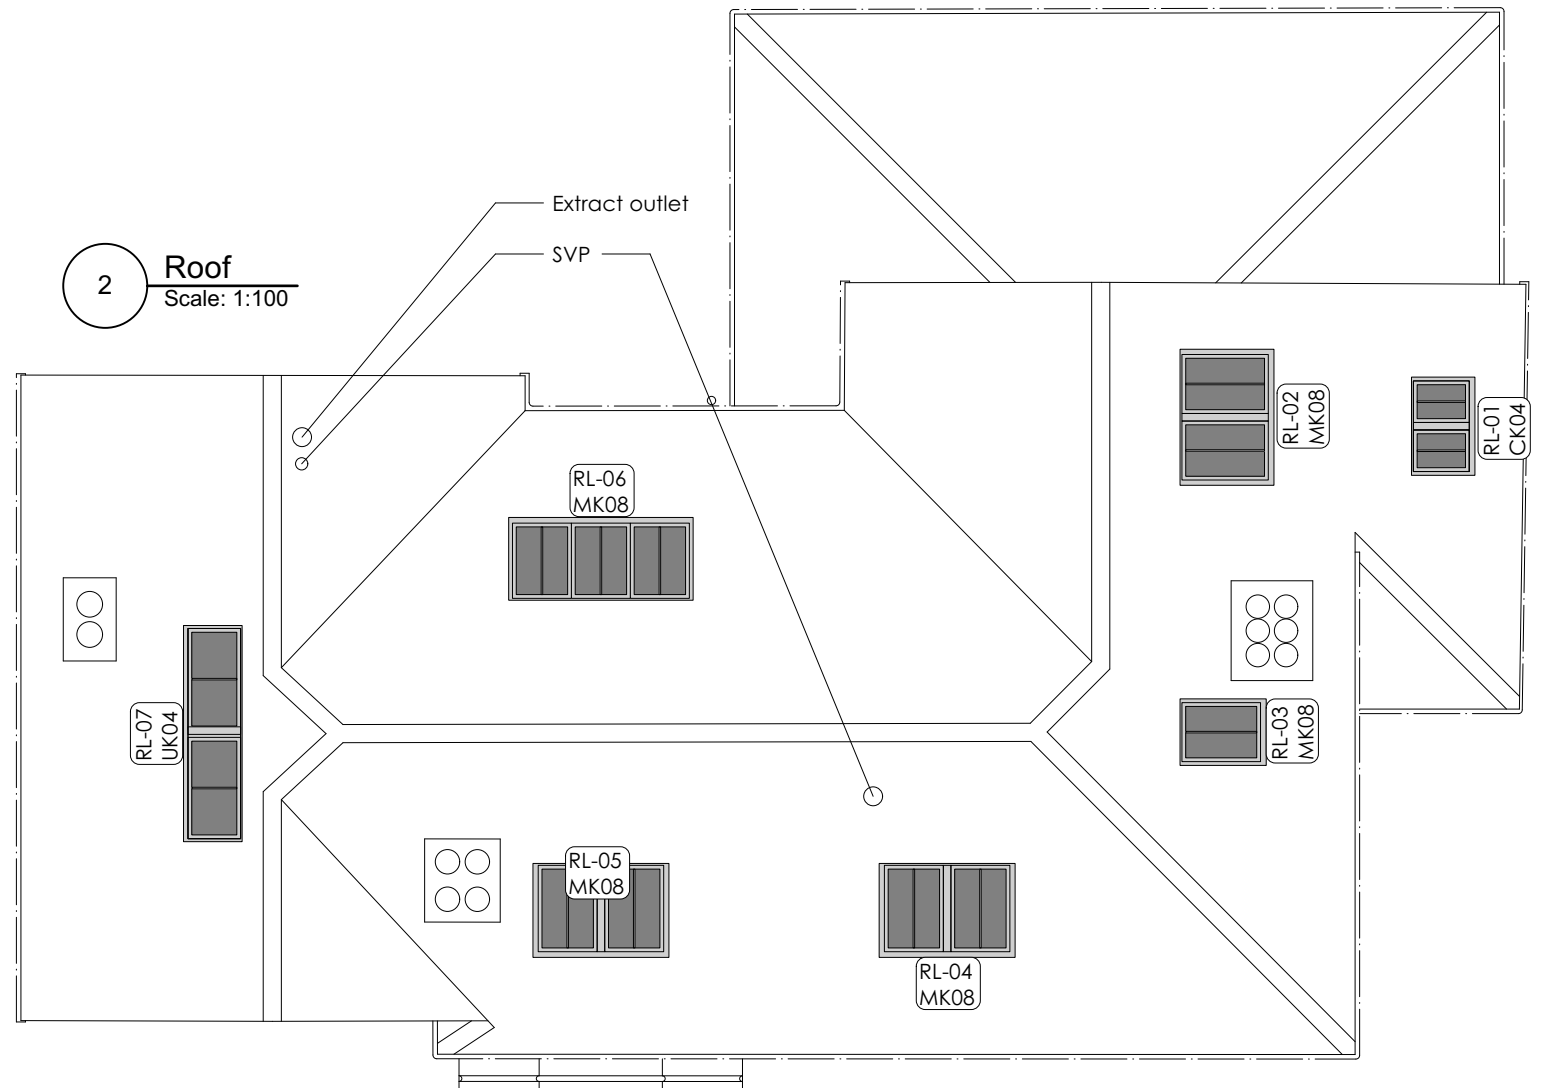

0 1 2 3 4
1:100 METRES



AMENDMENT:				DATE	
Status		PLANNING			
Job no / drawing no		Job title			
882-P-102		Old Vicarage, Hankerton			
Drawing title		 www.hetreedross.com 01225 755867			
Proposed Loft & Roof Plans					
Date	Sheet	Scale	Drawn by	Checked by	
12/05/2026	A3	1:100	LJ		
All dimensions to be checked on site. Print Drawing in colour.					

hetreed ross architects
hra
www.hetreedross.com 01225 755867