


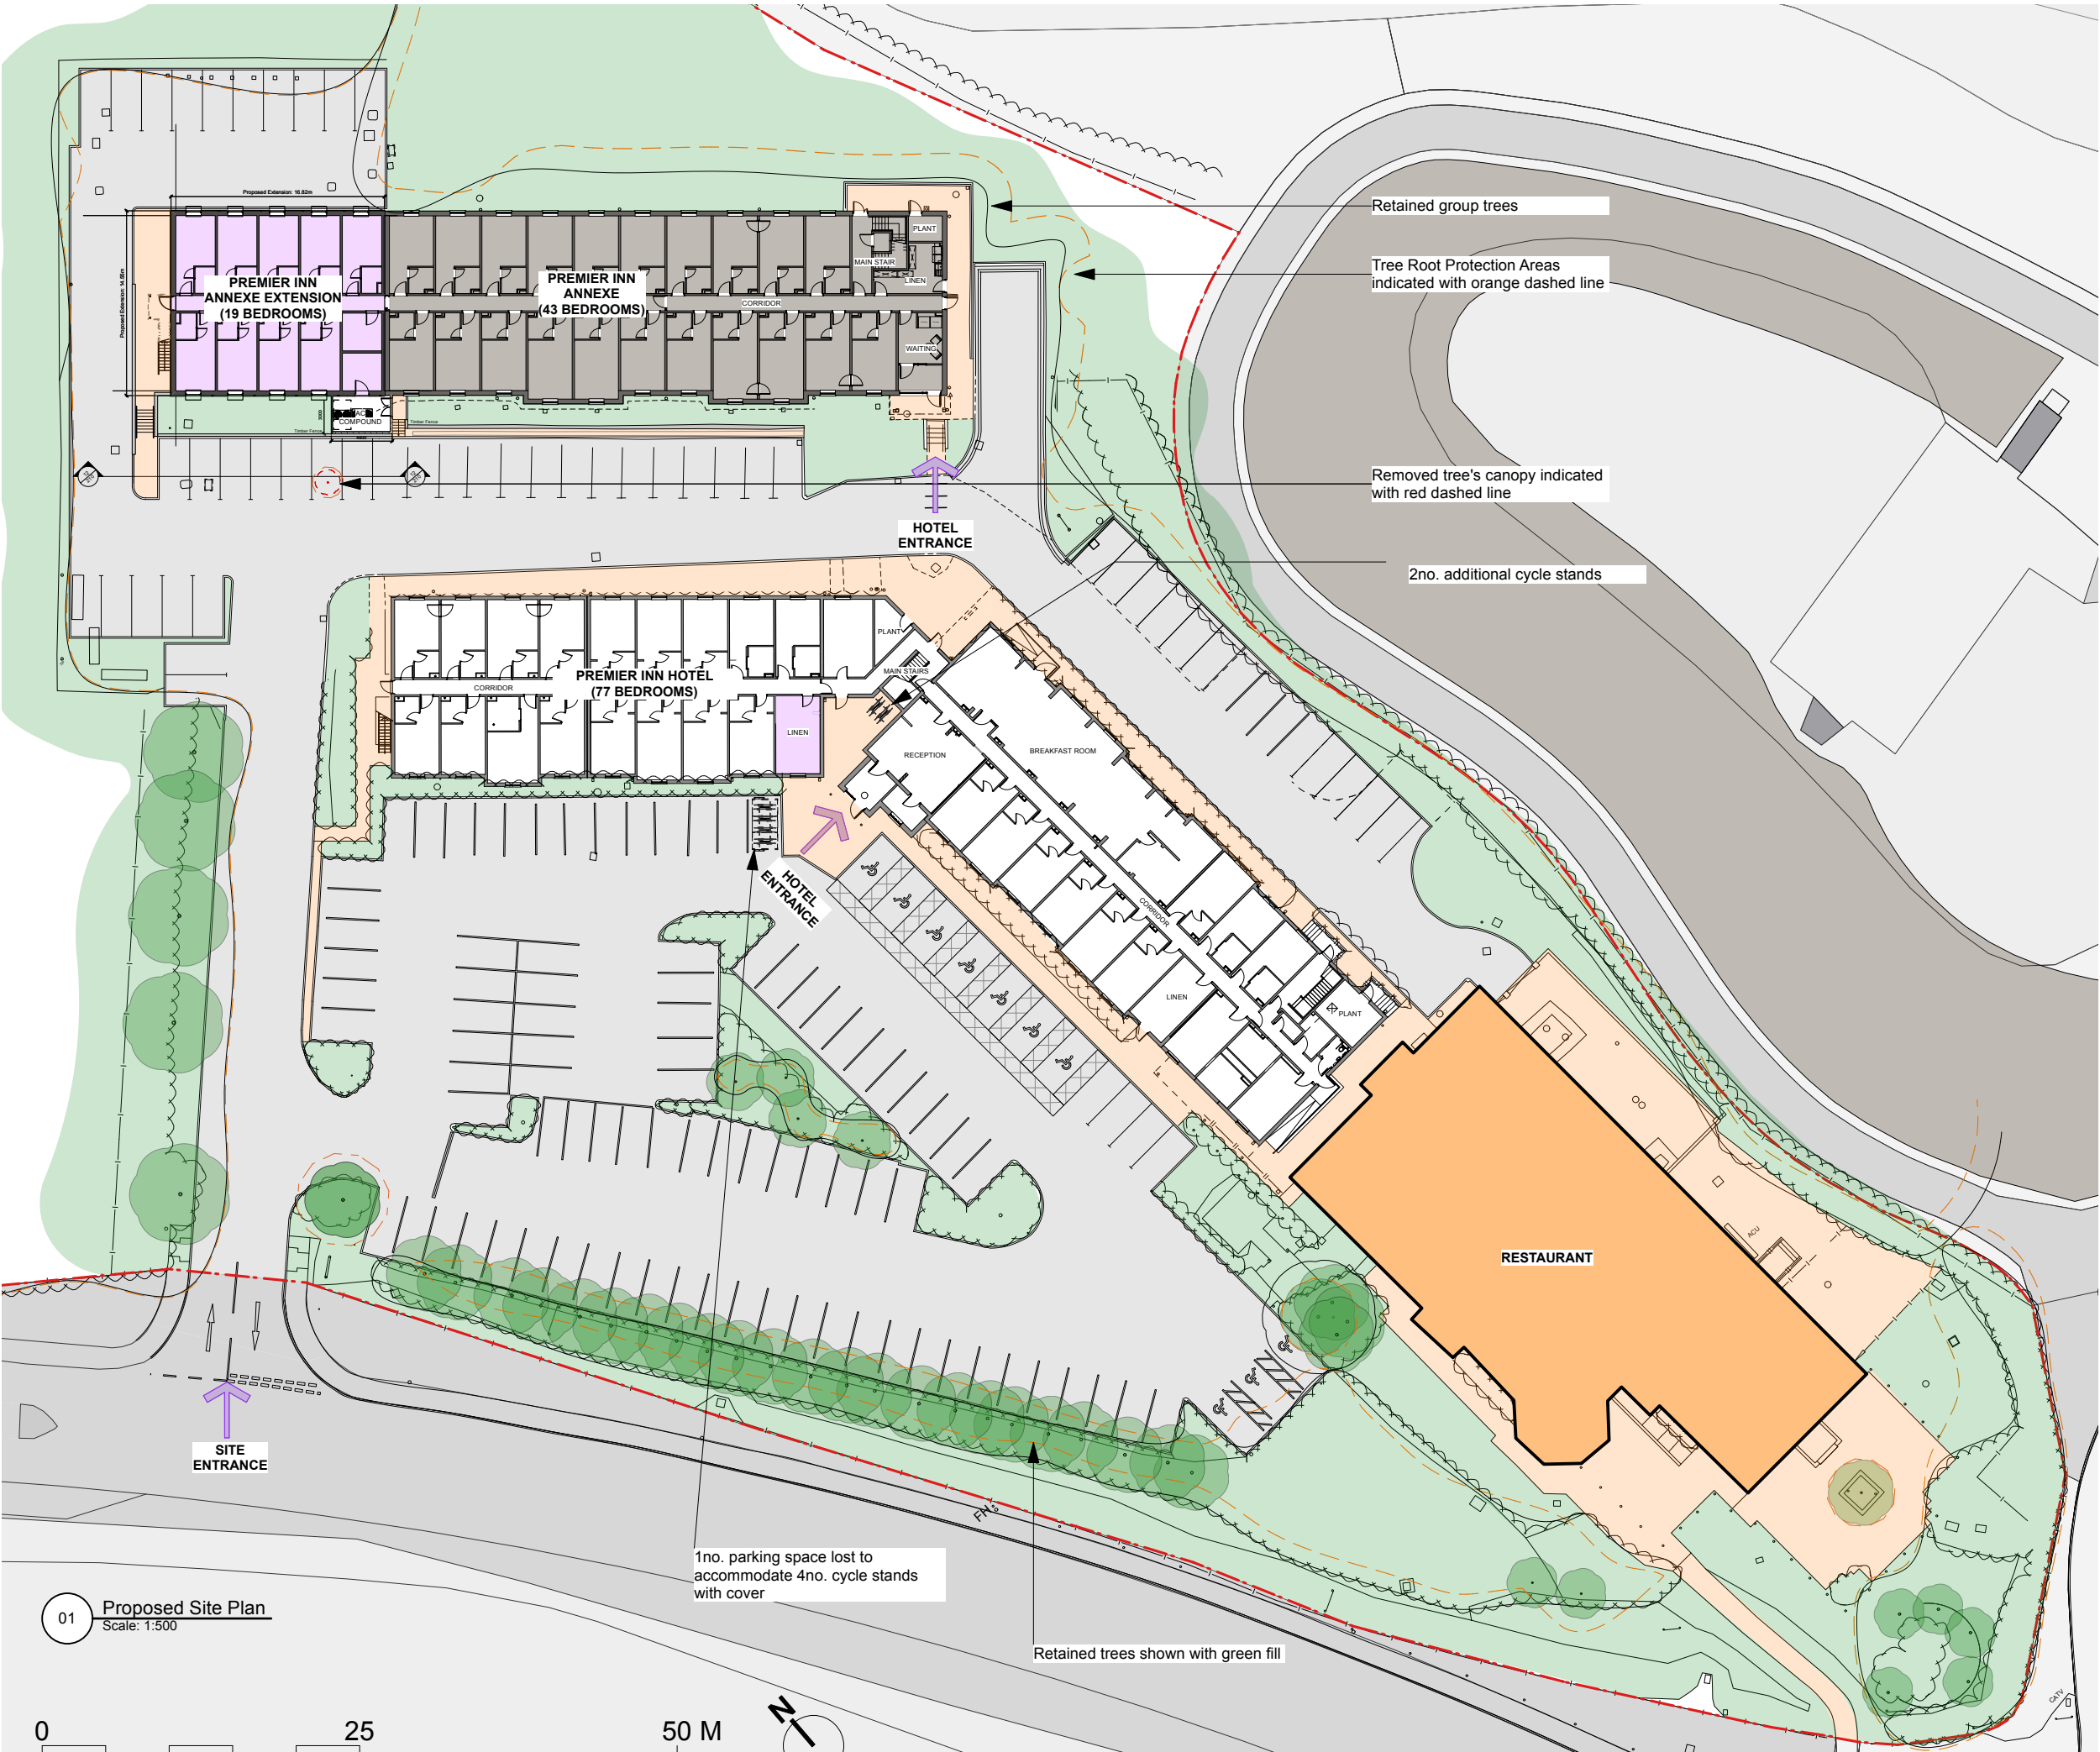

This drawing is the copyright of Axiom Architects. It is for planning application purposes only and may not be reproduced in whole or in part without permission. Drawings lodged for planning approval may be reproduced by the Planning Authority in accordance with the 'Copyright (Material Open to Public Inspection) (Marking of Copies of Plans and Drawings) Order 1990' and must carry the relevant copyright restriction note. Scaling from this drawing should only be carried out from a print at the scale and size specified within the title block. Responsibility for ensuring correct size reproduction remains with the reader.

Notes:

Proposed & Existing	
Parking Total:	151
Extension GEA Total:	735 sqm
Extension GIA Total:	672 sqm
Existing Rooms:	113
Proposed Rooms:	19
Total Rooms:	132

Legend:

Title Boundary

Existing Premier Inn

Existing Restaurant & BOH

Proposed Work / Extension

G	07/05/26	1no. parking space lost and 6no. cycle stands added;	EA
F	12/03/25	Minor amendments	CF
E	18/6/24	UA Parking spaces added	SR AB
Rev	Date	Description	By
Chk			

AXIOM

ARCHITECTS

1 Brooklands Yard Southover High Street Lewes East Sussex BN7 1HU
Tel. 01273 479434
www.axiomarchitects.co.uk

Client

WHITBREAD GROUP PLC

Project

SALISBURY NORTH PREMIER INN
PEARCE WAY, SALISBURY
SP1 3GU

Drawing

Proposed Site Plan

Scale	Date	Drawn	Checked
1:500	4/4/24	SR	AB
Drawing No.	Revision		
6213-P-	010	G	
Status	PLANNING		