



Revision Schedule			
Rev	Date	Description	Dwn By
F	27 April 2026	Phase 4 plot numbers updated.	KK

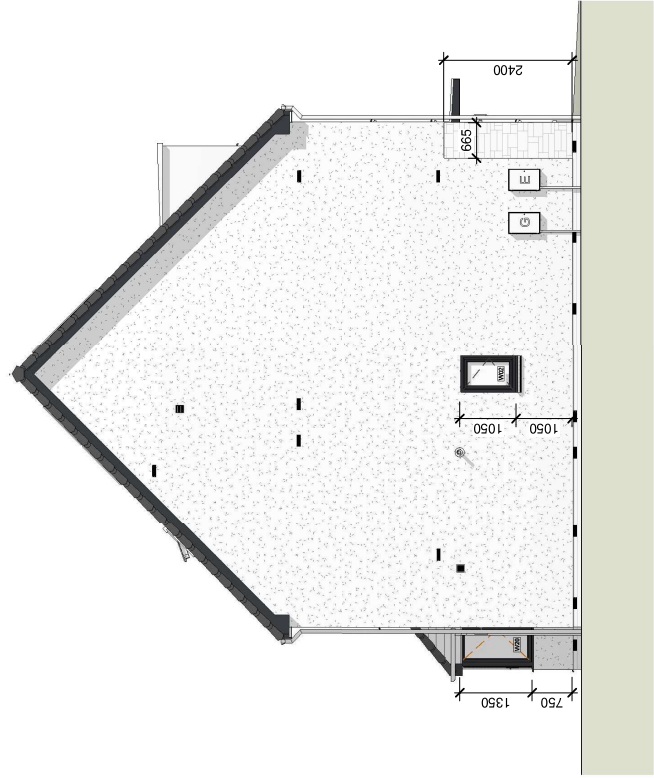

2 Gable Elevation
1:100

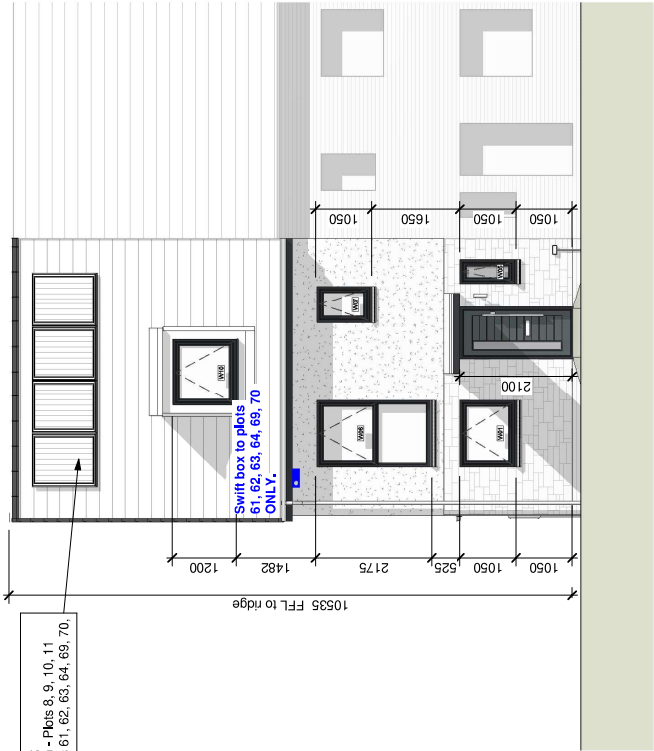

1 Front Elevation
1:100



3 Rear Elevation
1:100



Bellway Group Technical
Woolington House, Woolington
Newcastle upon Tyne NE13 8BF
Tel: 0191 217 0717

Building Regulations
2013 & 2021
Compliant



The Artisan Collection
2019 Issue
Working Drawings

Drawing Title
The Webster
1248 ft² | 3b Semi | Site Specific
Elevations

WB-3B-3S-1

Drawing Created By	First Issue Date	Scale(s)
Group	Dec 2024	1 : 100
Project No	Dwg Status	Revision
	Construction	F
Drawing No.	A/1248WB/25/1/00	

Do not scale - if in doubt, ask

Revision Schedule			
Rev	Date	Description	Dwn By
F	27 April 2026	Phase 4 plot numbers updated.	KK



Bellway Group Technical

Woolington House, Woolington
Newcastle upon Tyne NE13 8BF
Tel: 0191 217 0717

Building Regulations
2013 & 2021
Compliant



The Artisan Collection

2019 Issue
Working Drawings

Project

Woolington House, Woolington
Newcastle upon Tyne NE13 8BF
Tel: 0191 217 0717


Drawing Title

The Webster

1248 ft² | 3b Semi | Site Specific
Front Elevation

WB-3B-3S-1

Drawing Created By	First Issue Date	Scale(s)
Group	Dec 2024	1 : 50
Project No	Dwg Status	Revision
	Construction	F
Drawing No.	A/1248WB/25/1/01	

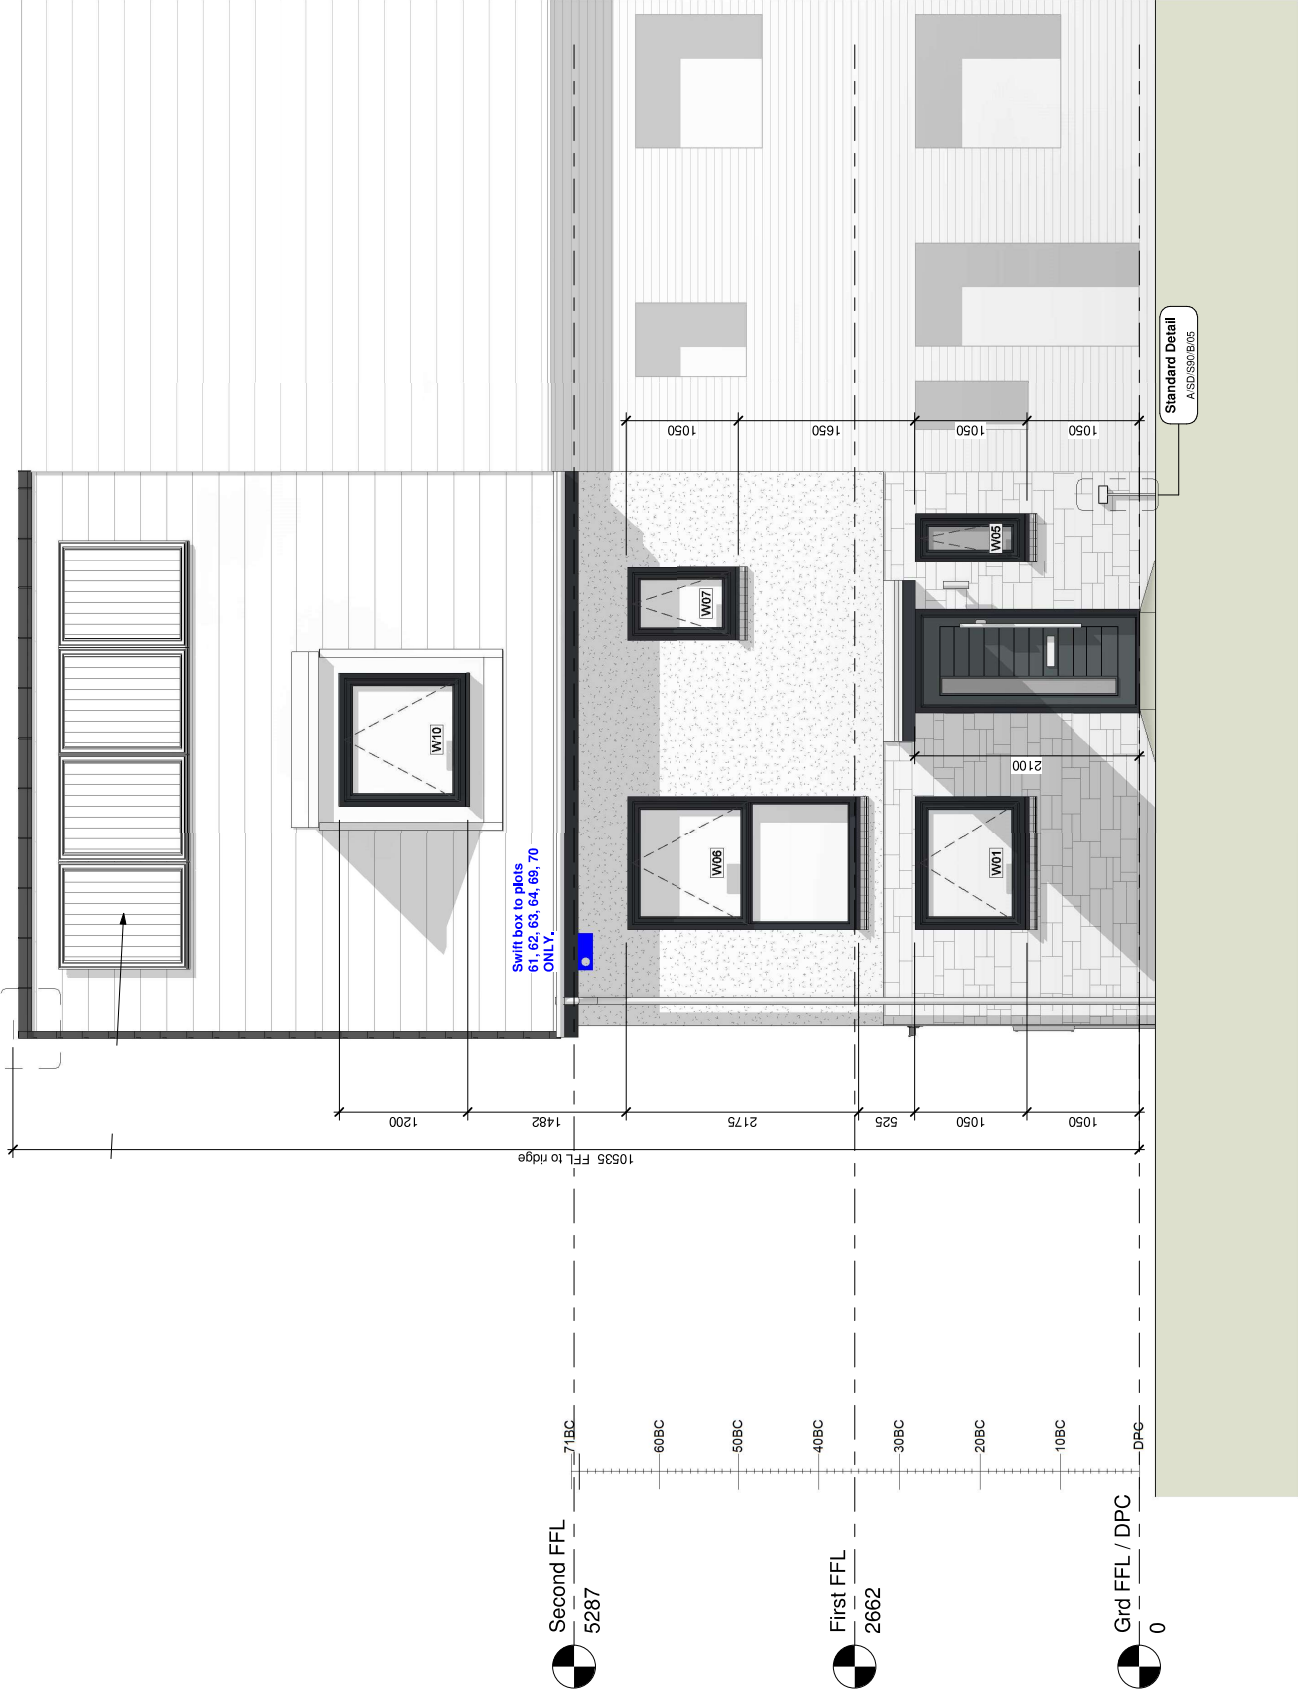

1 Front Elevation

1 : 50

Do not scale - if in doubt, ask

Revision Schedule			
Rev	Date	Description	Dwn By
F	27 April 2026	Phase 4 plot numbers updated.	KK



Bellway Group Technical
Woollington House, Woollington
Newcastle upon Tyne NE13 8BF
Tel: 0191 217 0717

Building Regulations
2013 & 2021
Compliant



The Artisan Collection
2019 Issue
Working Drawings

Drawing Title
The Webster
1248 ft² | 3b Semi | Site Specific
Rear Elevation

WB-3B-3S-1

Drawing Created By	First Issue Date	Scale(s)
Group	Dec 2024	1 : 50
Project No	Dwg Status	Revision
	Construction	F
Drawing No.	A/1248WB/25/1/02	

Do not scale - if in doubt, ask

Revision Schedule			
Rev	Date	Description	Dwn By
F	27 April 2026	Phase 4 plot numbers updated.	KK



Bellway Group Technical
Woolington House, Woolington
Newcastle upon Tyne NE13 8BF
Tel: 0191 217 0717

Project

The Artisan Collection

2019 Issue


Working Drawings

Building Regulations
2013 & 2021
Compliant

Drawing Title
The Webster
1248 ft² | 3b Semi | Site Specific
Gable Elevation

WB-3B-3S-1

Drawing Created By	First Issue Date	Scale(s)
Group	Dec 2024	1 : 50
Project No	Dwg Status	Revision
	Construction	F
Drawing No.	A/1248WB/25/1/03	

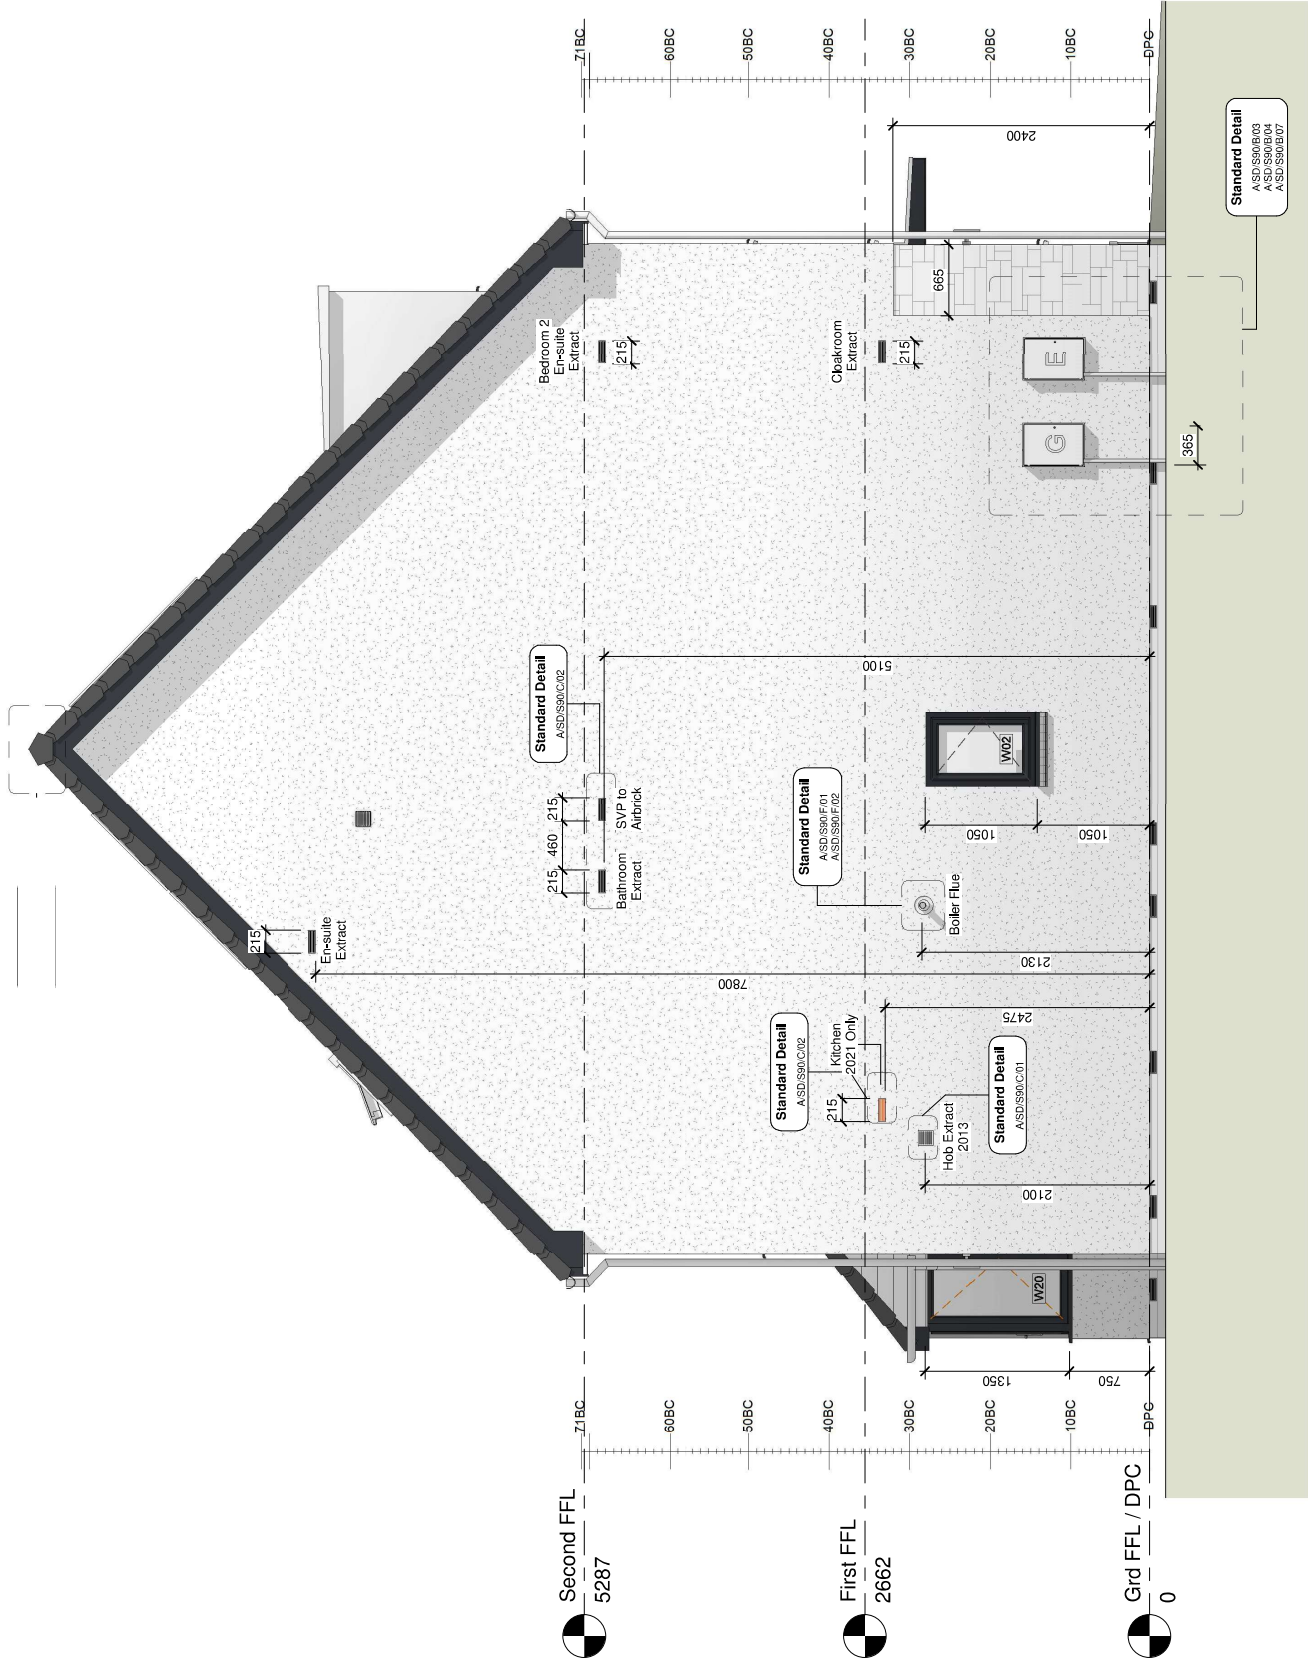

1 Gable Elevation
1 : 50

Do not scale - if in doubt, ask