


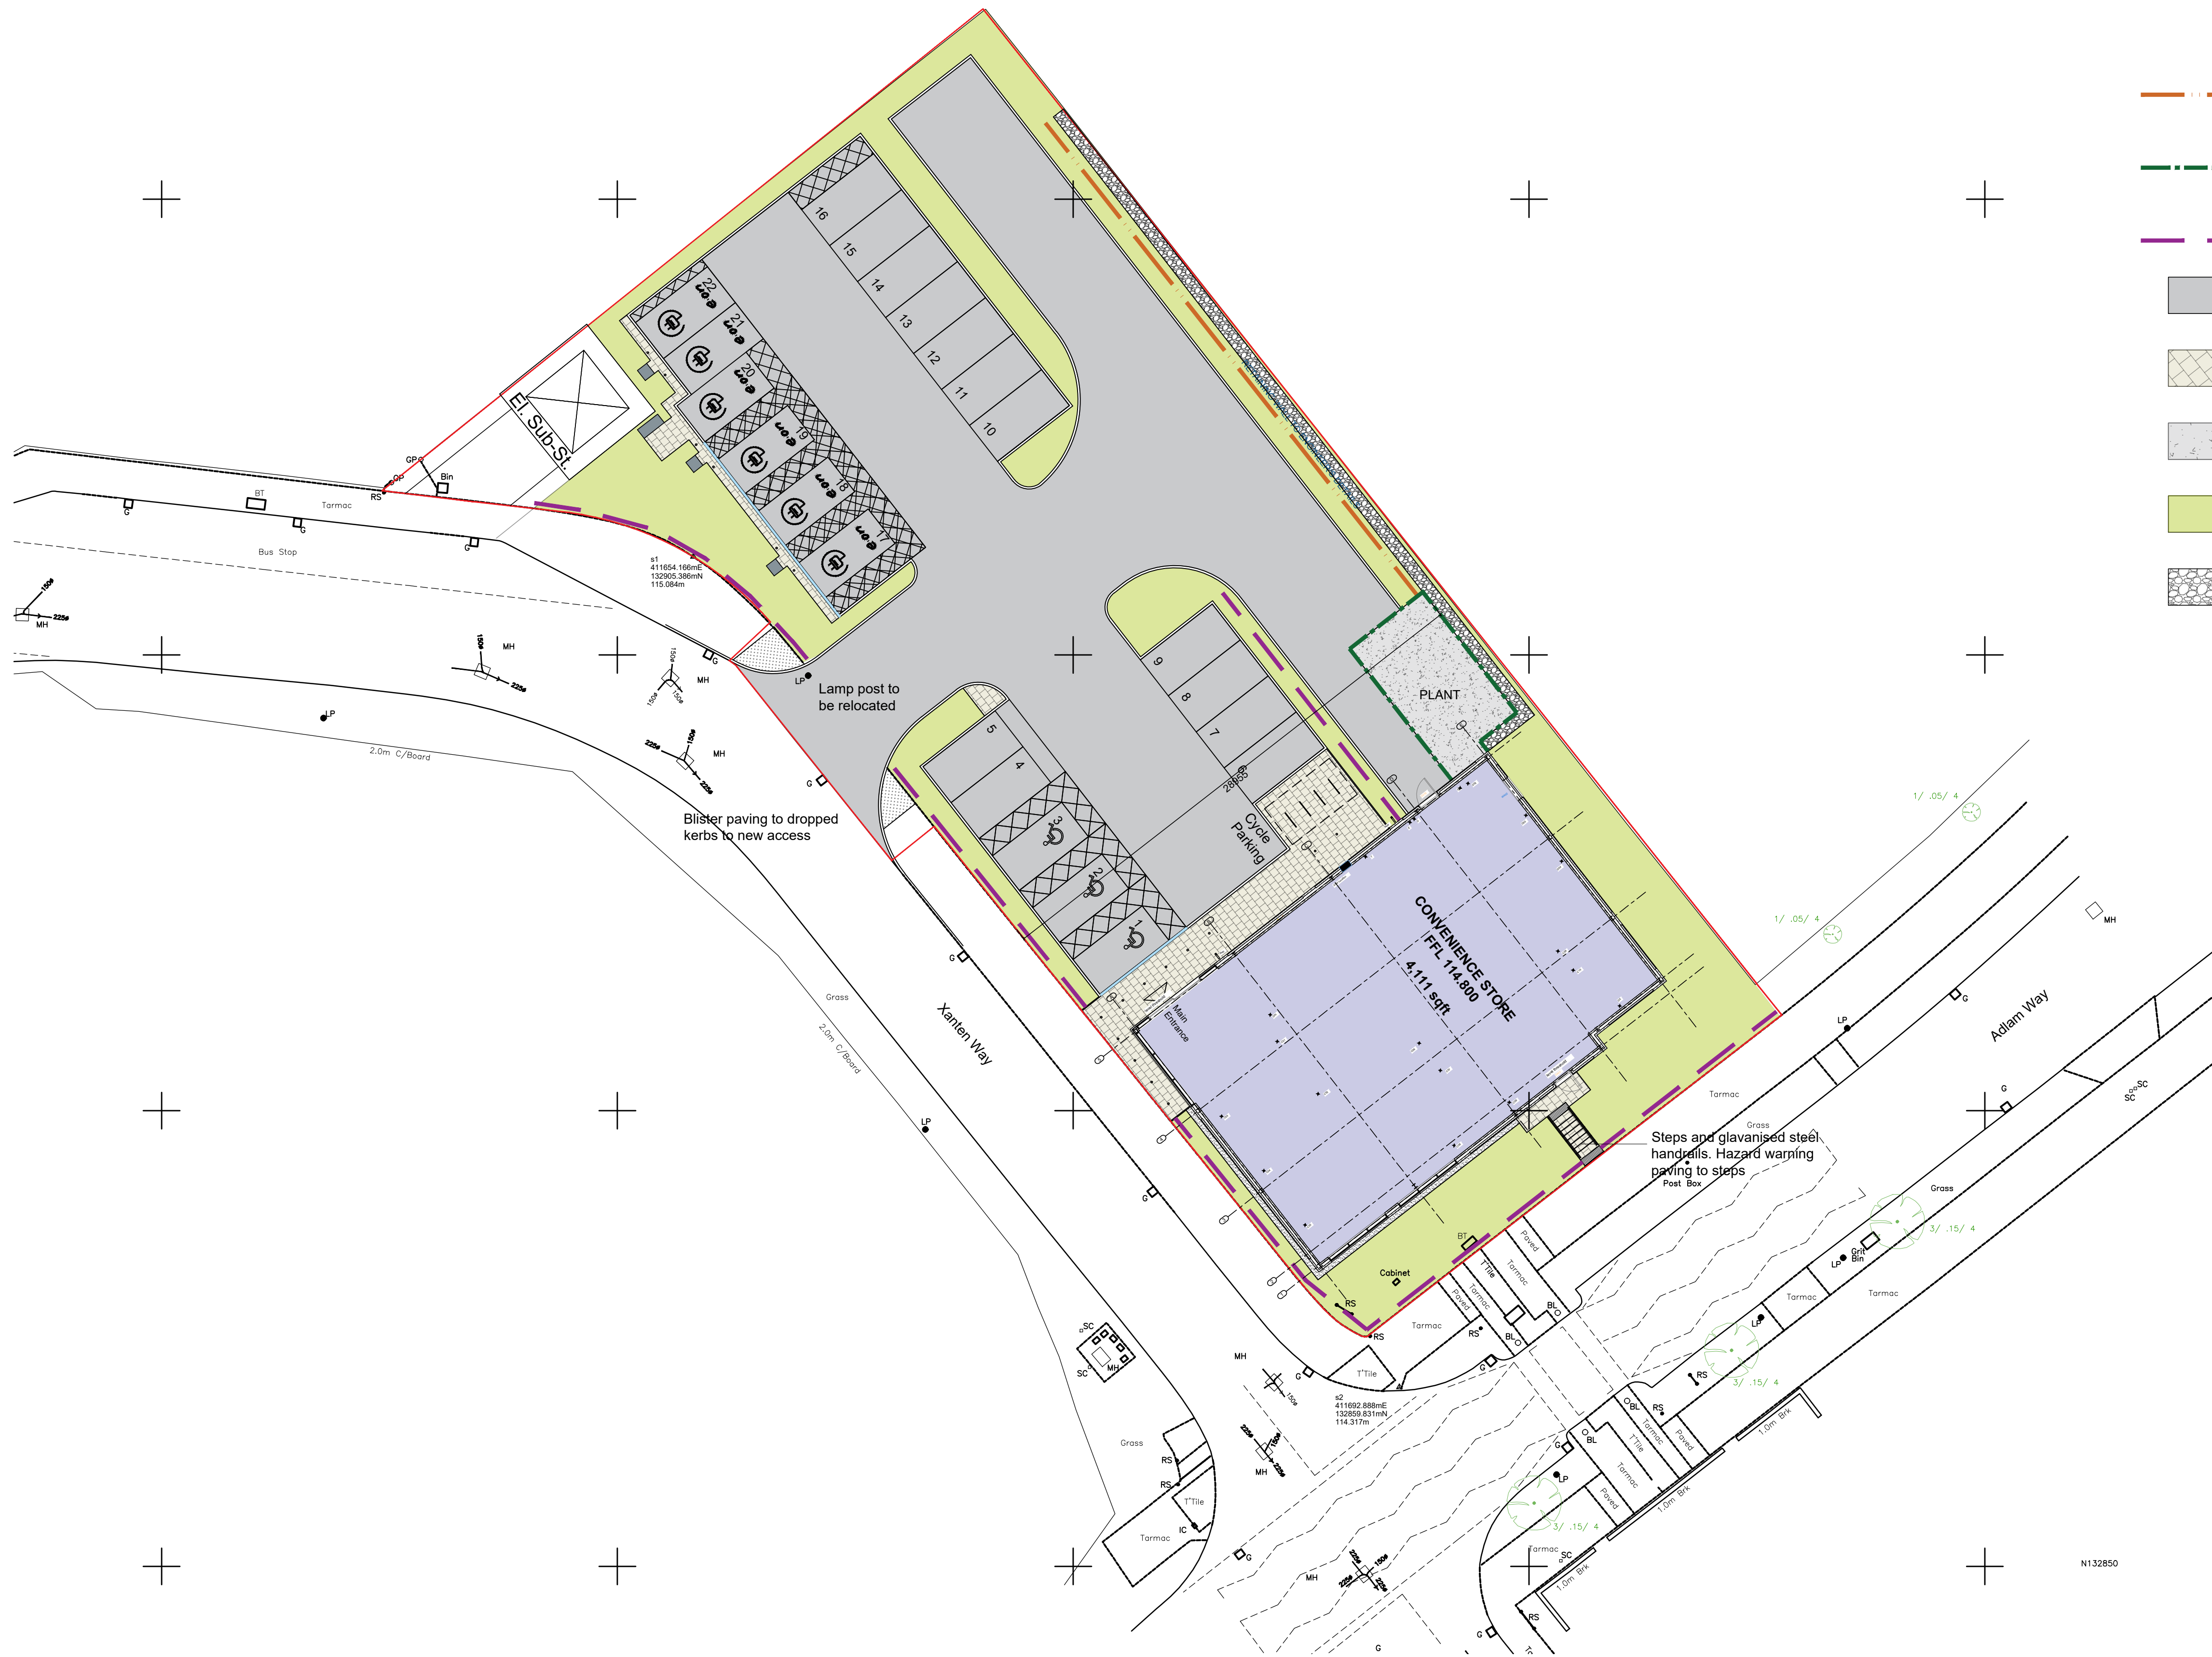

- 2m high weld mesh fence
- 2.5 m high hit and miss timber fence to plant enclosure
- 450 mm high timber knee rail
- Tarmac
- Concrete Block Paving
- Brushed Concrete
- Landscaping. Refer to landscape scheme for details
- Gabion baskets

1 Proposed Site Plan
1:200

NORTH

0

2.0

4.0

6.0

8.0

10.0

20.0m

The copyright of this drawing is vested with Corstorphine & Wright Ltd and must not be copied or reproduced without the consent of the company.

P-06

weld mesh fence added

07.05.26

CT

IH

P-05

Chain link fence added

10.04.26

CT

IH

P-04

Updated to suit latest GA floor plan

23.10.25

IH

JA

P-03

Fencing types more clearly defined

14.07.25

IH

JA

P-02

EV Spaces updated

09.04.25

IH

CH

P-01

Client updated

02.04.25

IH

CH

P-00

Initial issue

27.03.25

IH

JA

Rev

Description

Date

Drw

Chk

Drawn

Checked

Paper Size

Scale

Date

IH

JA

A1

1:200

28.11.24

Client

Benlon Kingsmead Ltd & Harkalm Developments Ltd

Project

New Retail Unit Fugglestone Red

Drawing Title

Proposed Site Plan

Drawing Status

PLANNING

Corstorphine & Wright

Tamworth Studio

5 Aldergate, Tamworth, B79 7DJ

01827 671 23

corstorphine-wright.com

Drawing No.

240724-0201

Revision

P-06