


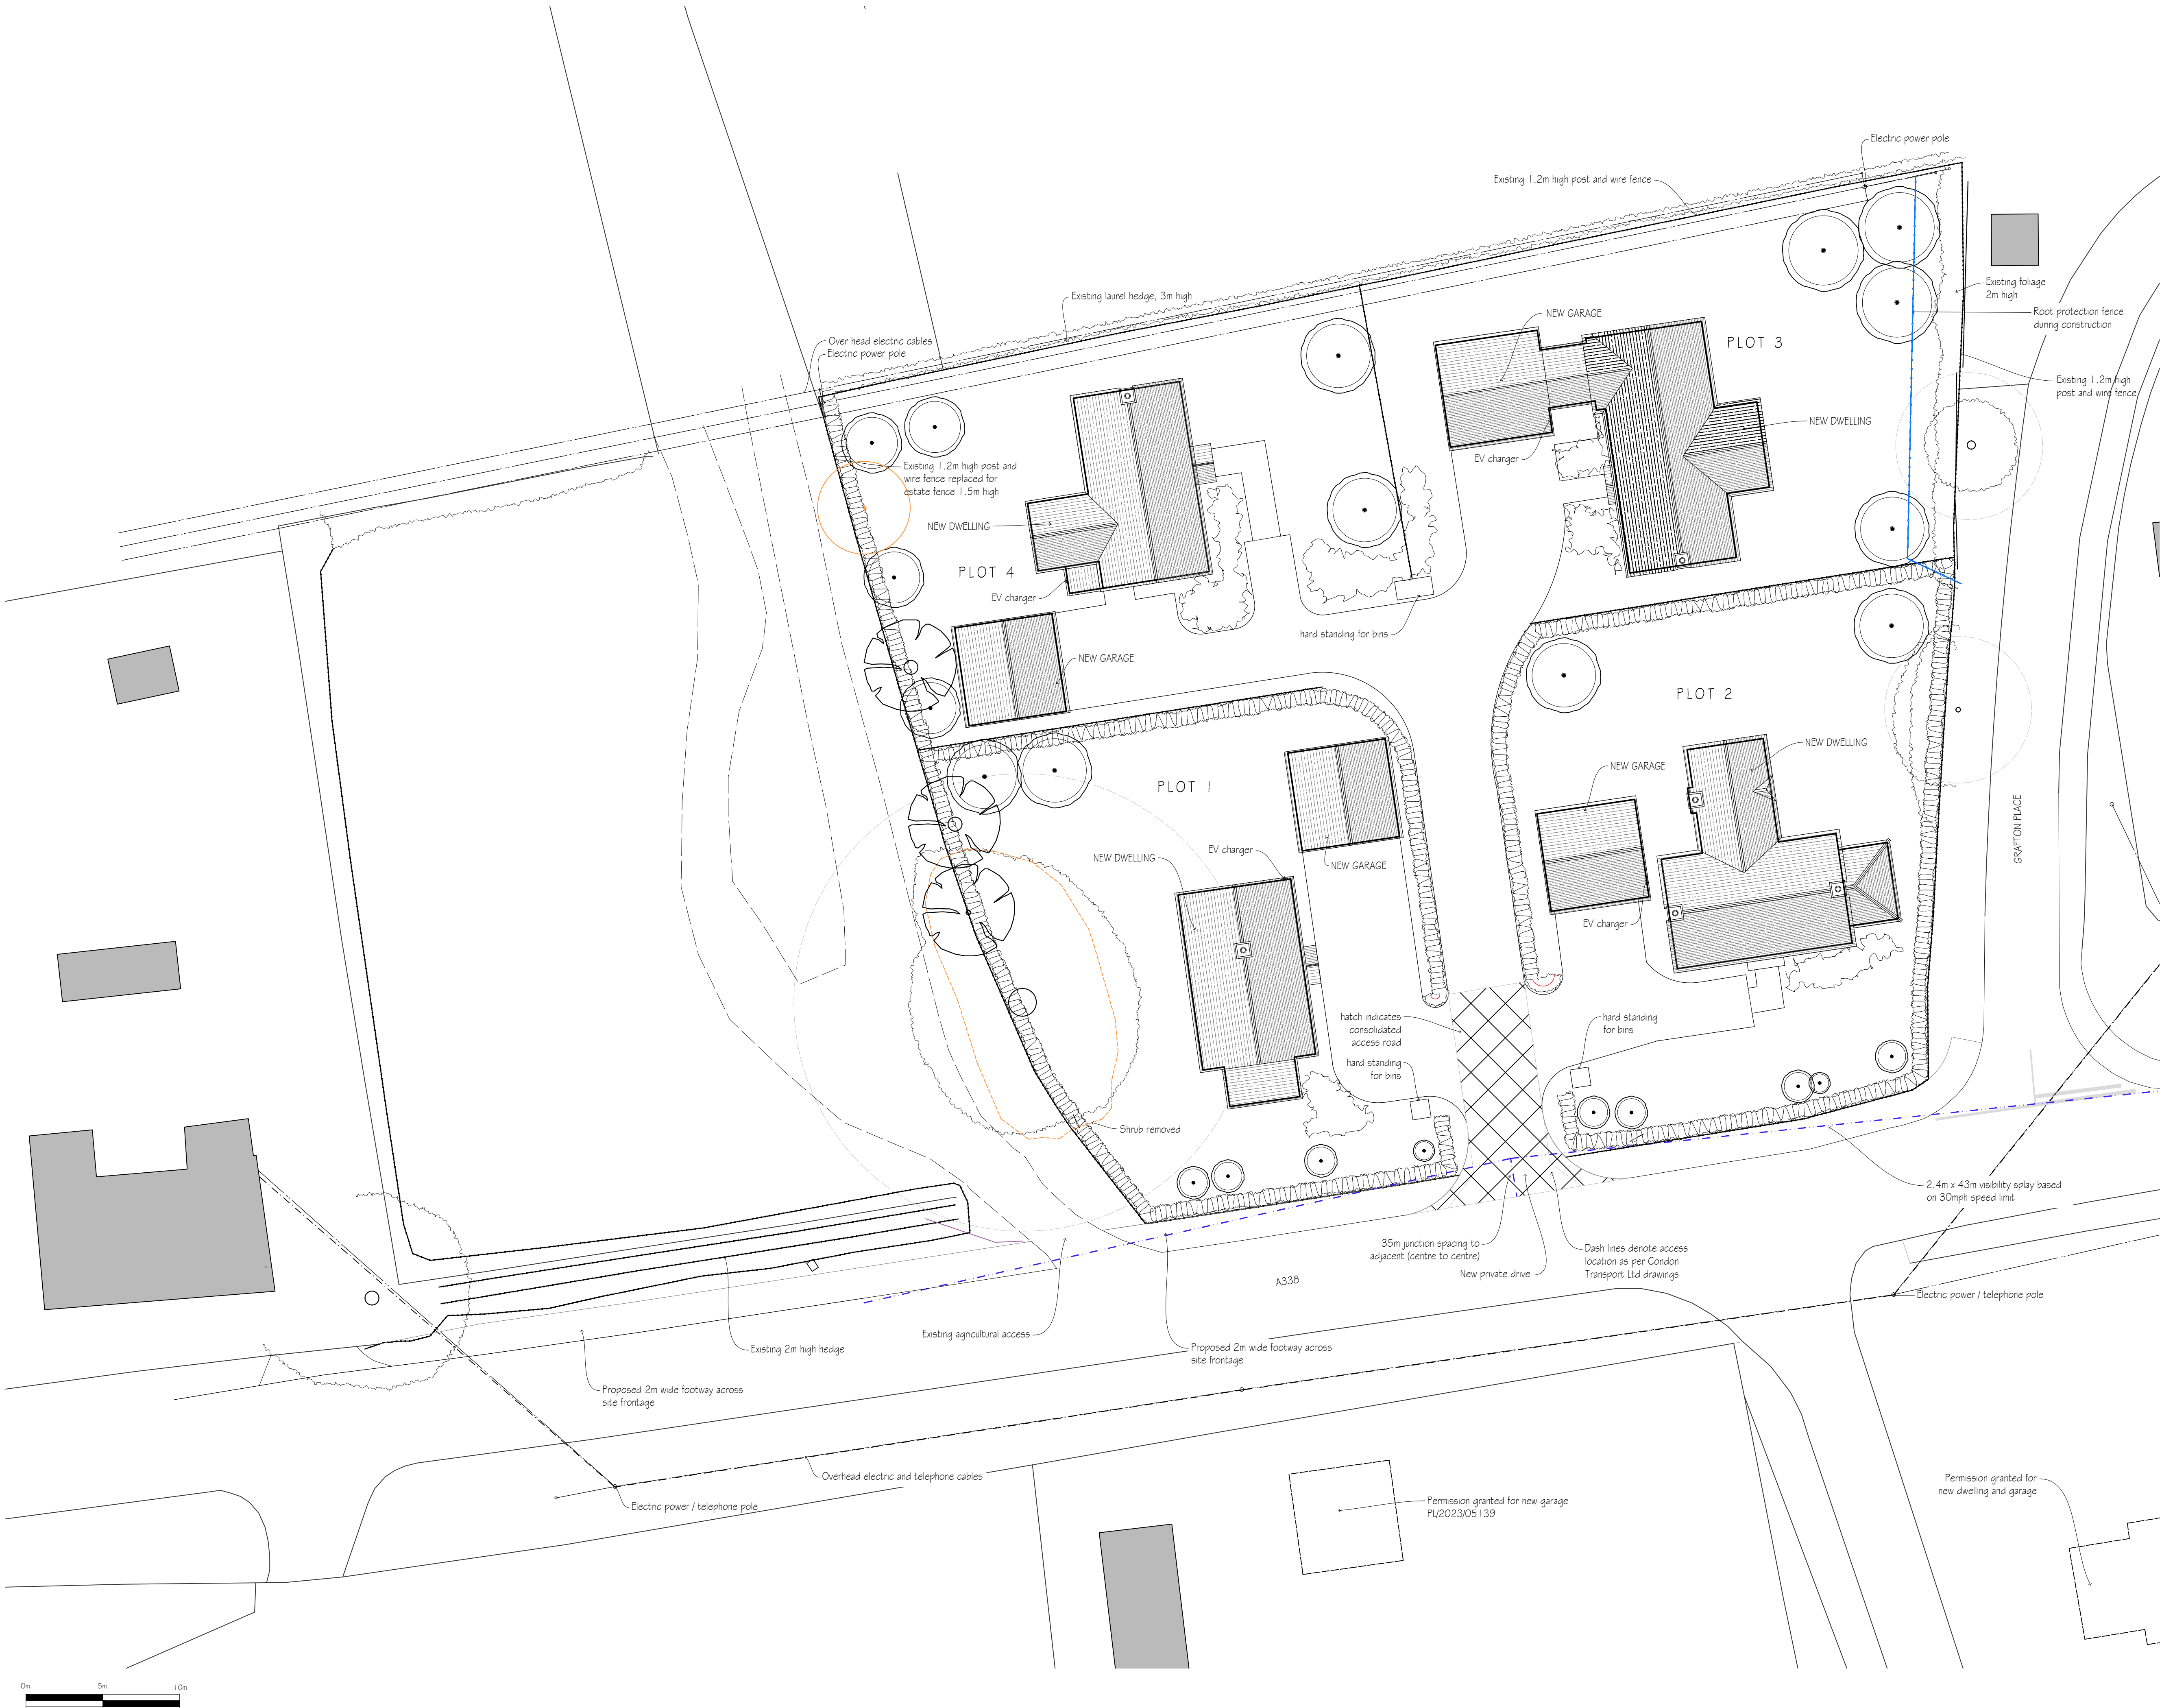

- KEY
- New tree
 - Existing tree
 - Tree to be removed
 - Root Protection Area
 - New hedge
 - New planting
 - Cellular confinement system
 - Fence

NOTE: Drawing to be read in conjunction with Condon Drew Transport and Naturally Trees information.

D	Trees updated	DB	20.04.26
C	Road revised, EV points and bins added	DB	26.02.26
B	-	HB	11.07.25
A	-	HB	07.07.25
revisions		initial	date

Contractors, Sub Contractors and Suppliers are to check all relevant dimensions and levels of site and buildings before commencing any shop drawings or building work.

This drawing is copyright and may not be reproduced in any part of form without the written consent of Fowler Architecture and Planning

project
LAND IN EAST GRAFTON
East Grafton
Wiltshire SN8 3DB

drawing
Site Plan
planning

scale
1:200 @A1

drawn by
EG


date
May '25

250104-06

drawing no

D

rev

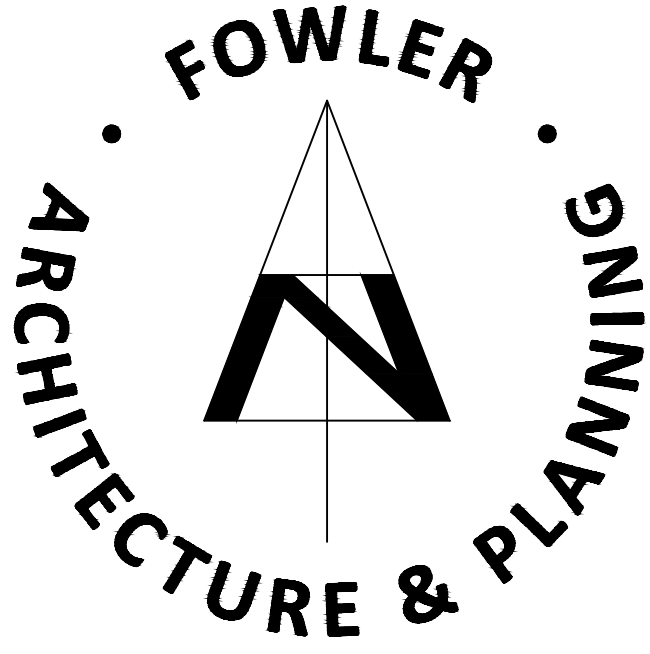

39 High Street
Pewsey
Wiltshire
SN9 5AF
tel (01672) 569444
enquiries@faap.co.uk