




PLOT 1 - GARAGE

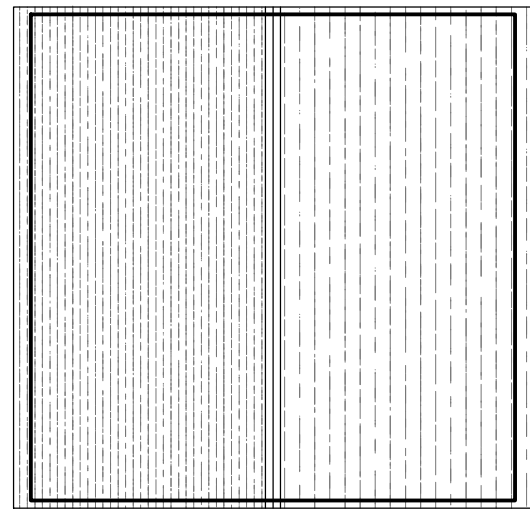


ROOF PLAN

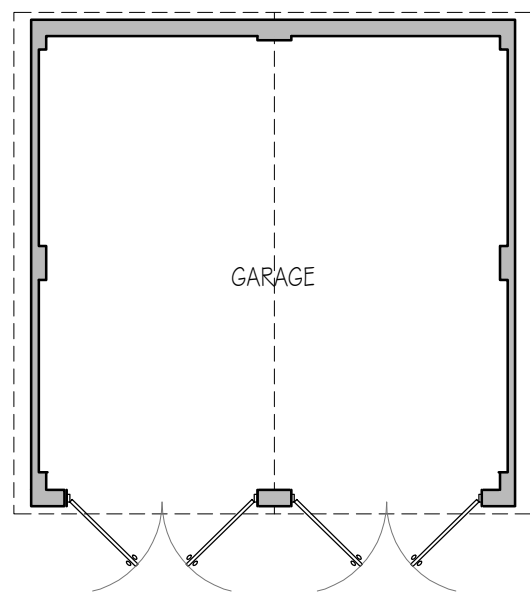

GROUND FLOOR PLAN

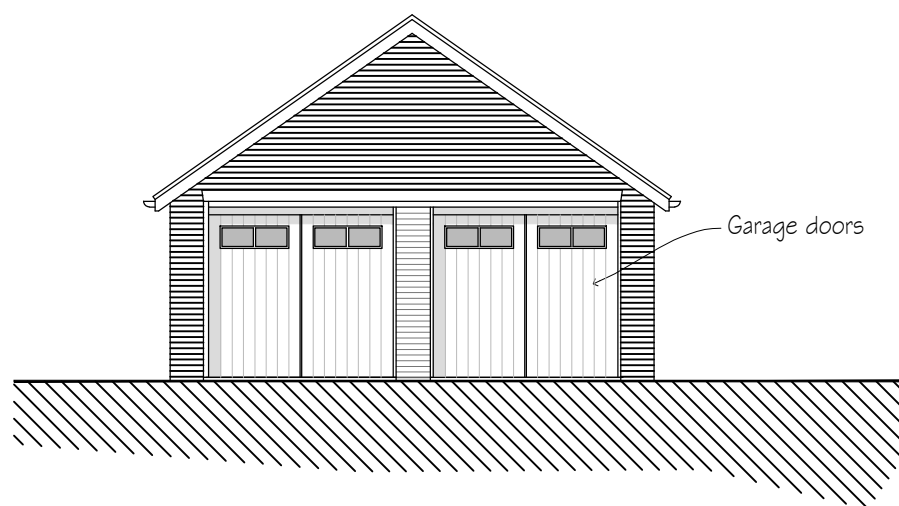


FRONT ELEVATION

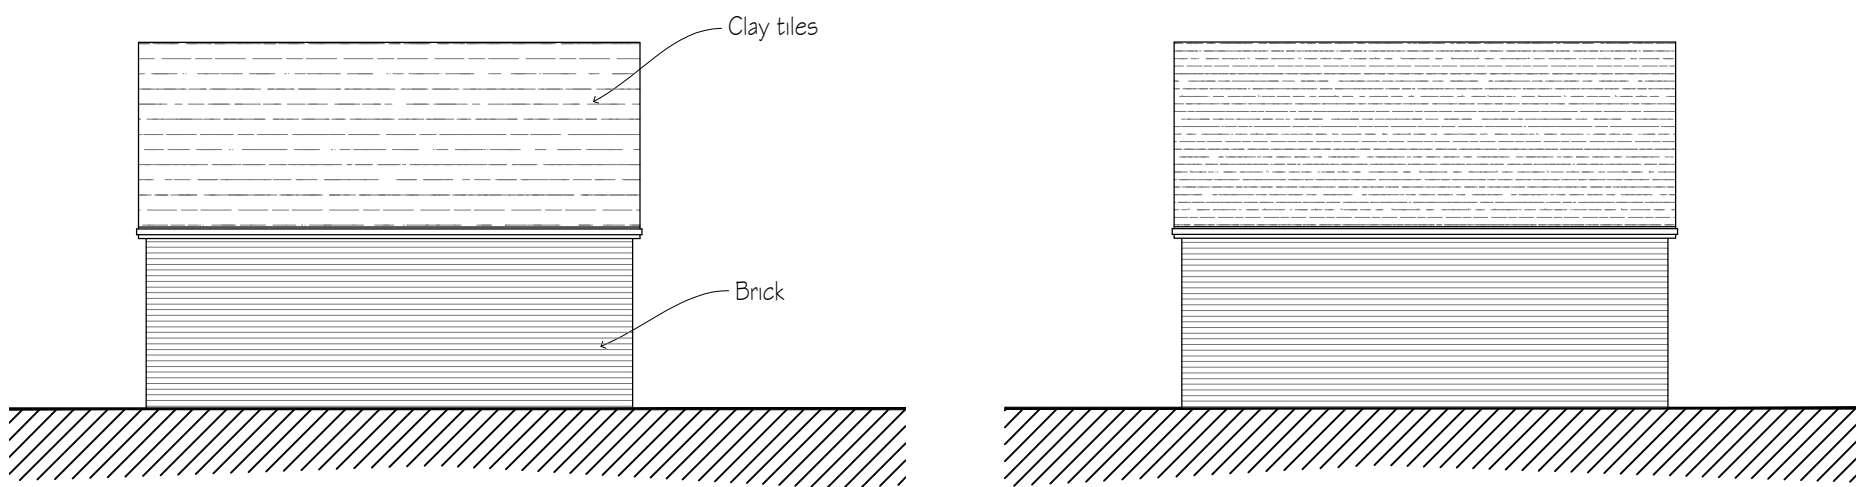


SIDE ELEVATION

SIDE ELEVATION

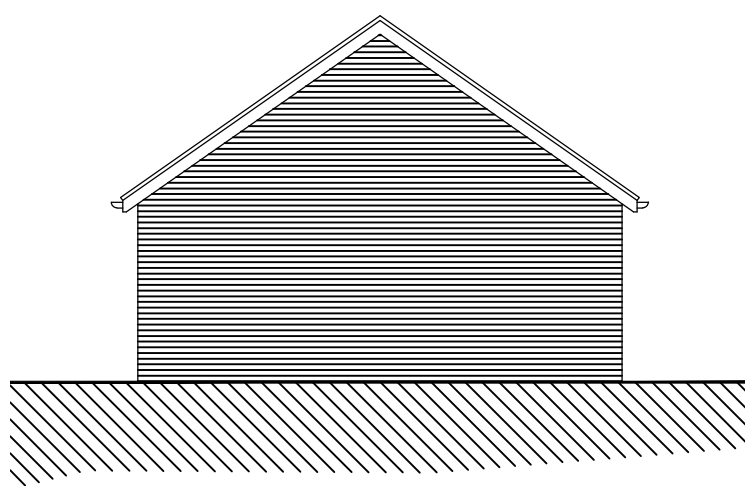


BACK ELEVATION


PLOTS 2 AND 4 - GARAGE

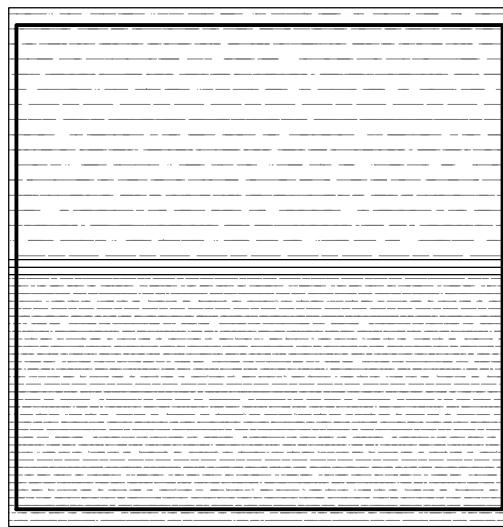


ROOF PLAN

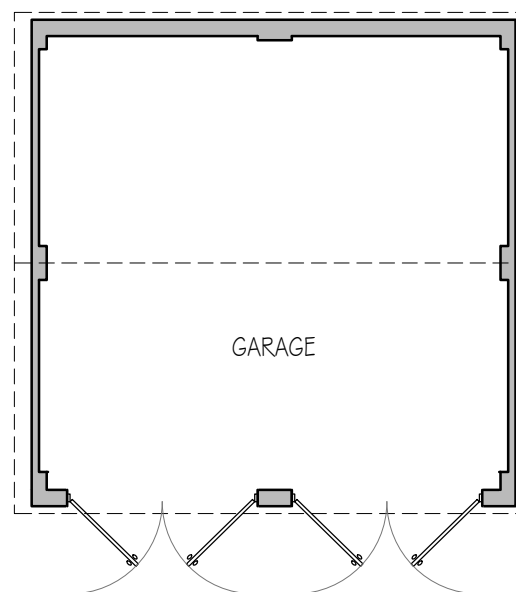

GROUND FLOOR PLAN

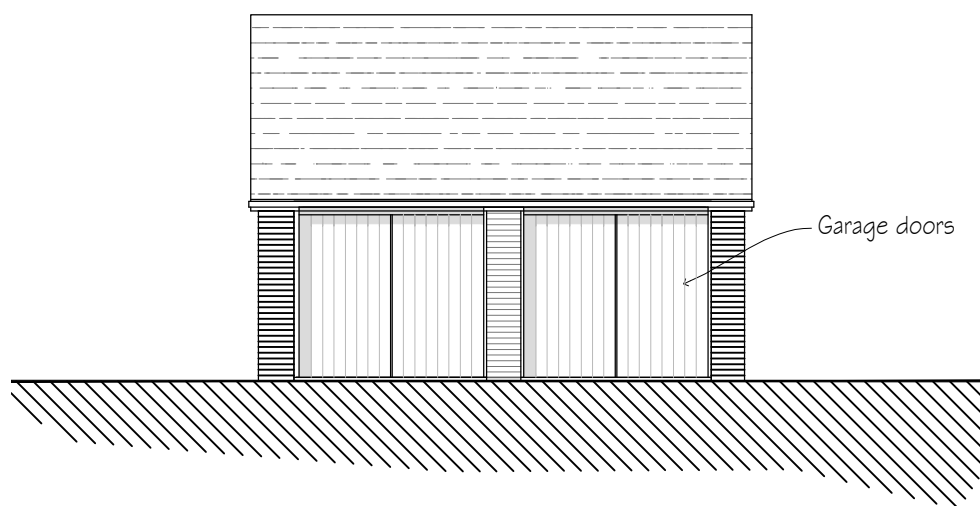


FRONT ELEVATION

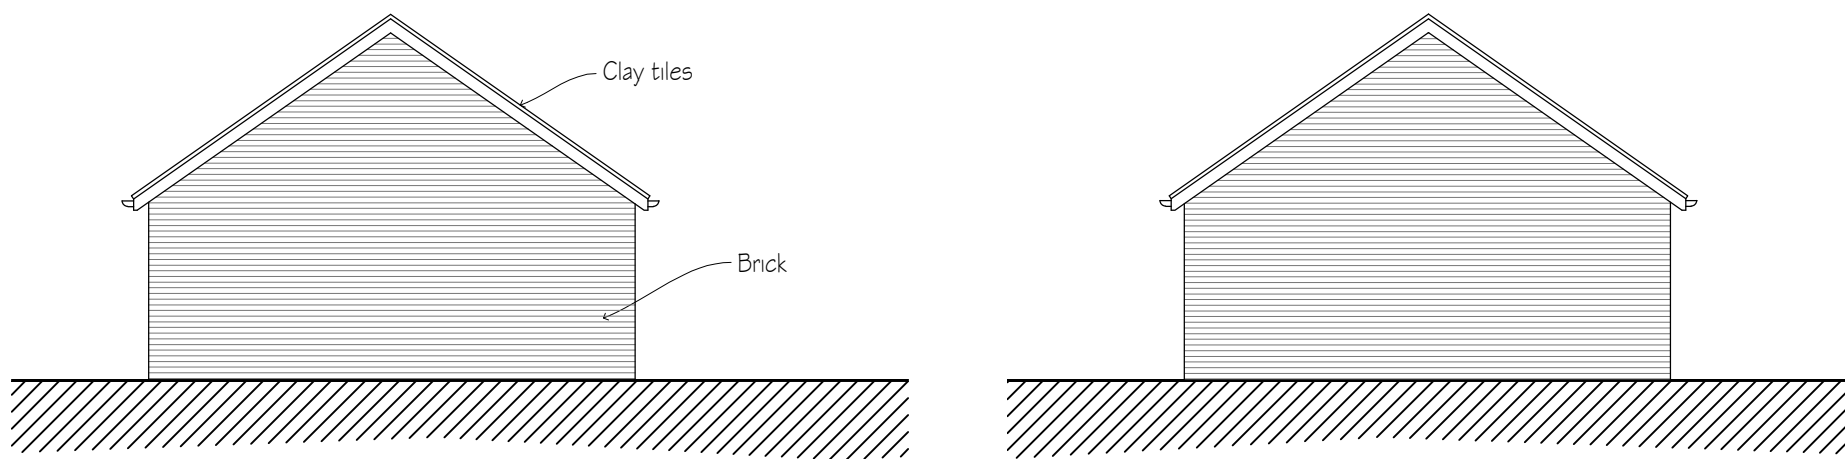


SIDE ELEVATION

SIDE ELEVATION

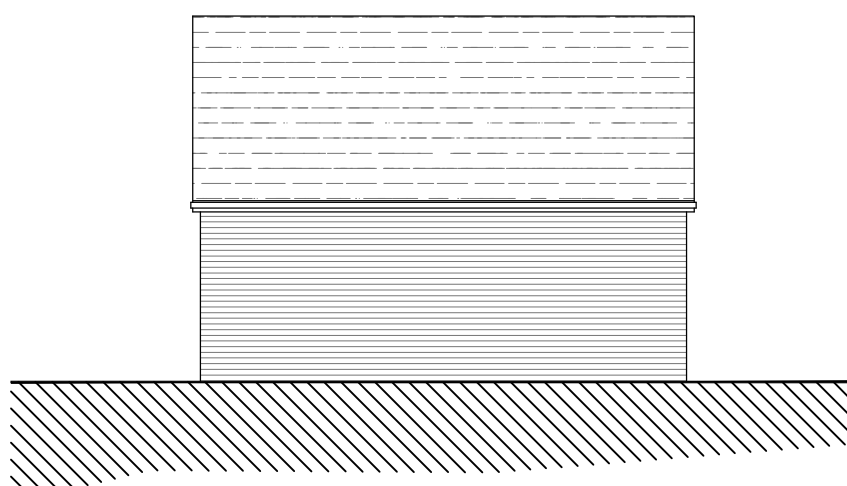

BACK ELEVATION

 

revisions	initial	date

Contractors, Sub Contractors and Suppliers are to check all relevant dimensions and levels of site and buildings before commencing any shop drawings or building work.

This drawing is copyright and may not be reproduced in any part of form without the written consent of Fowler Architecture and Planning


project
LAND IN EAST GRAFTON
East Grafton
Wiltshire
SN8 3DB

planning

drawing
Design Scheme -
Garages, Plots 1, 2 & 4

scale	drawn by	date
1:100 @A1	EG	May '25

250104-14	
drawing no	rev

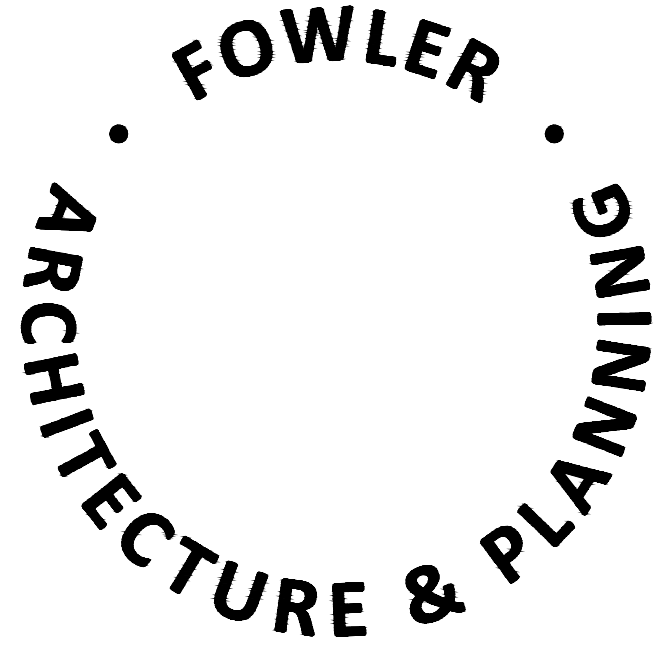

39 High Street
Pewsey
Wiltshire
SN9 5AF

tel (01672) 569444
enquiries@faap.co.uk