

DRAWINGS BASED ON TOPOGRAPHY & SITE BOUNDARY LIMITS INFORMATION PROVIDED BY OTHERS, IF ONSITE DISCREPANCIES ARISE, BRING TO A HARLOW & SONS ATTENTION IMMEDIATELY


IF IN DOUBT, ASK - DO NOT SCALE - CHECK ON SITE DIMENSIONS.
SITE DIMENSIONS TO BE CHECKED PRIOR TO START - DISCREPANCIES TO BE RAISED WITH A HARLOW & SON

ALL DIMENSIONS ARE TO STRUCTURAL ELEMENTS & NOT TO APPLIED FINISHES



Proposed Front (South-West) Elevation 1:100


Building Materials:-
Walls:- Red brick with bathstone coloured cills & timber cladding at first floor
Roof:- Roof to be cement fibre slate effect tiles with built in solar photovoltaic panels
Windows & Doors:- UPVc Double Glazed, Anthracite colour
Driveway:- Block Paving

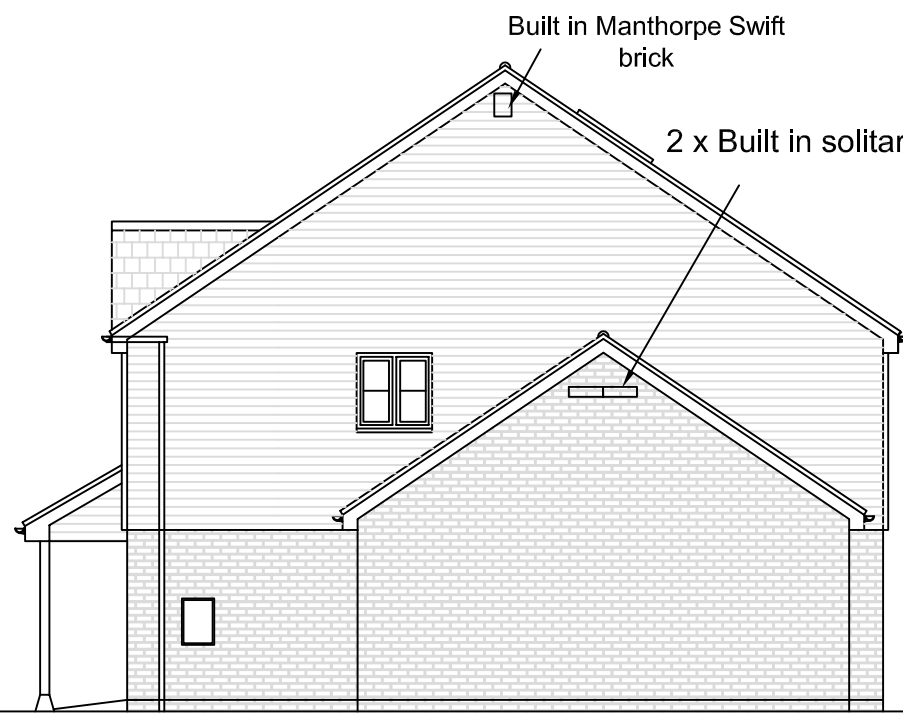



Proposed Side (South-East) Elevation 1:100




Proposed Rear (North-East) Elevation 1:100

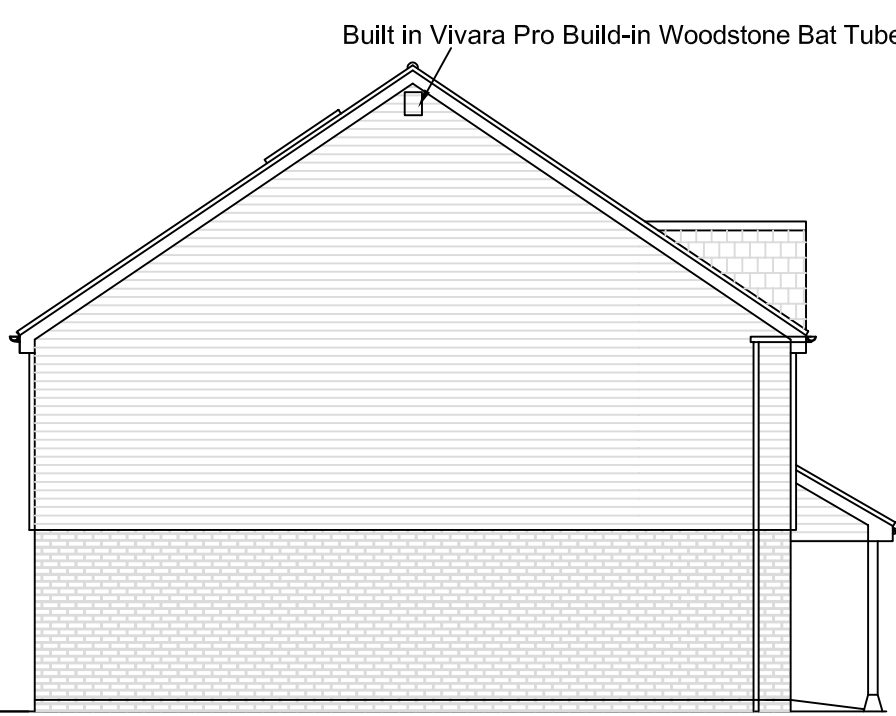


Proposed Side (North-West) Elevation 1:100

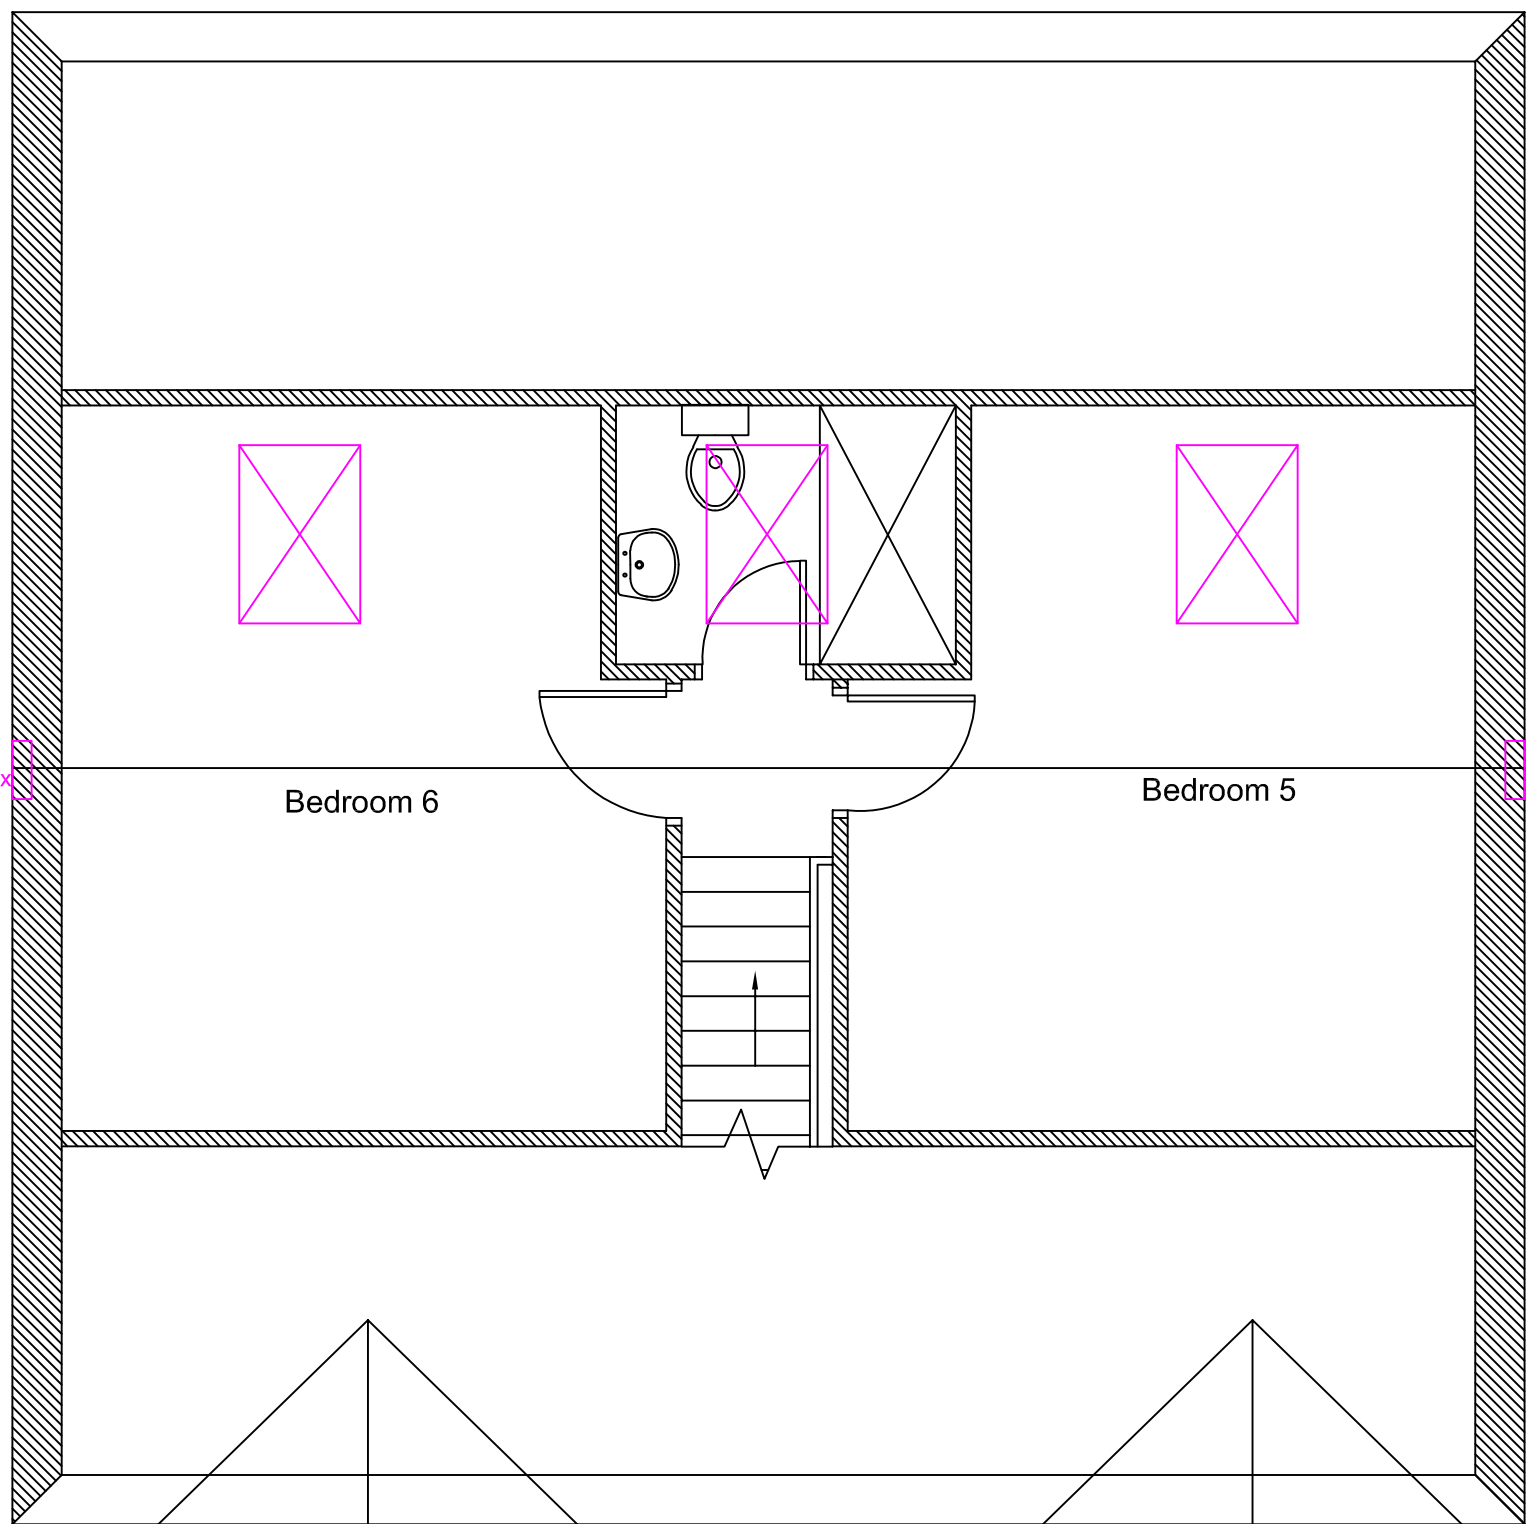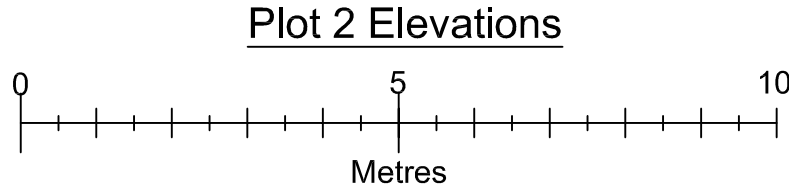


Proposed Second Floor Plan 1:50

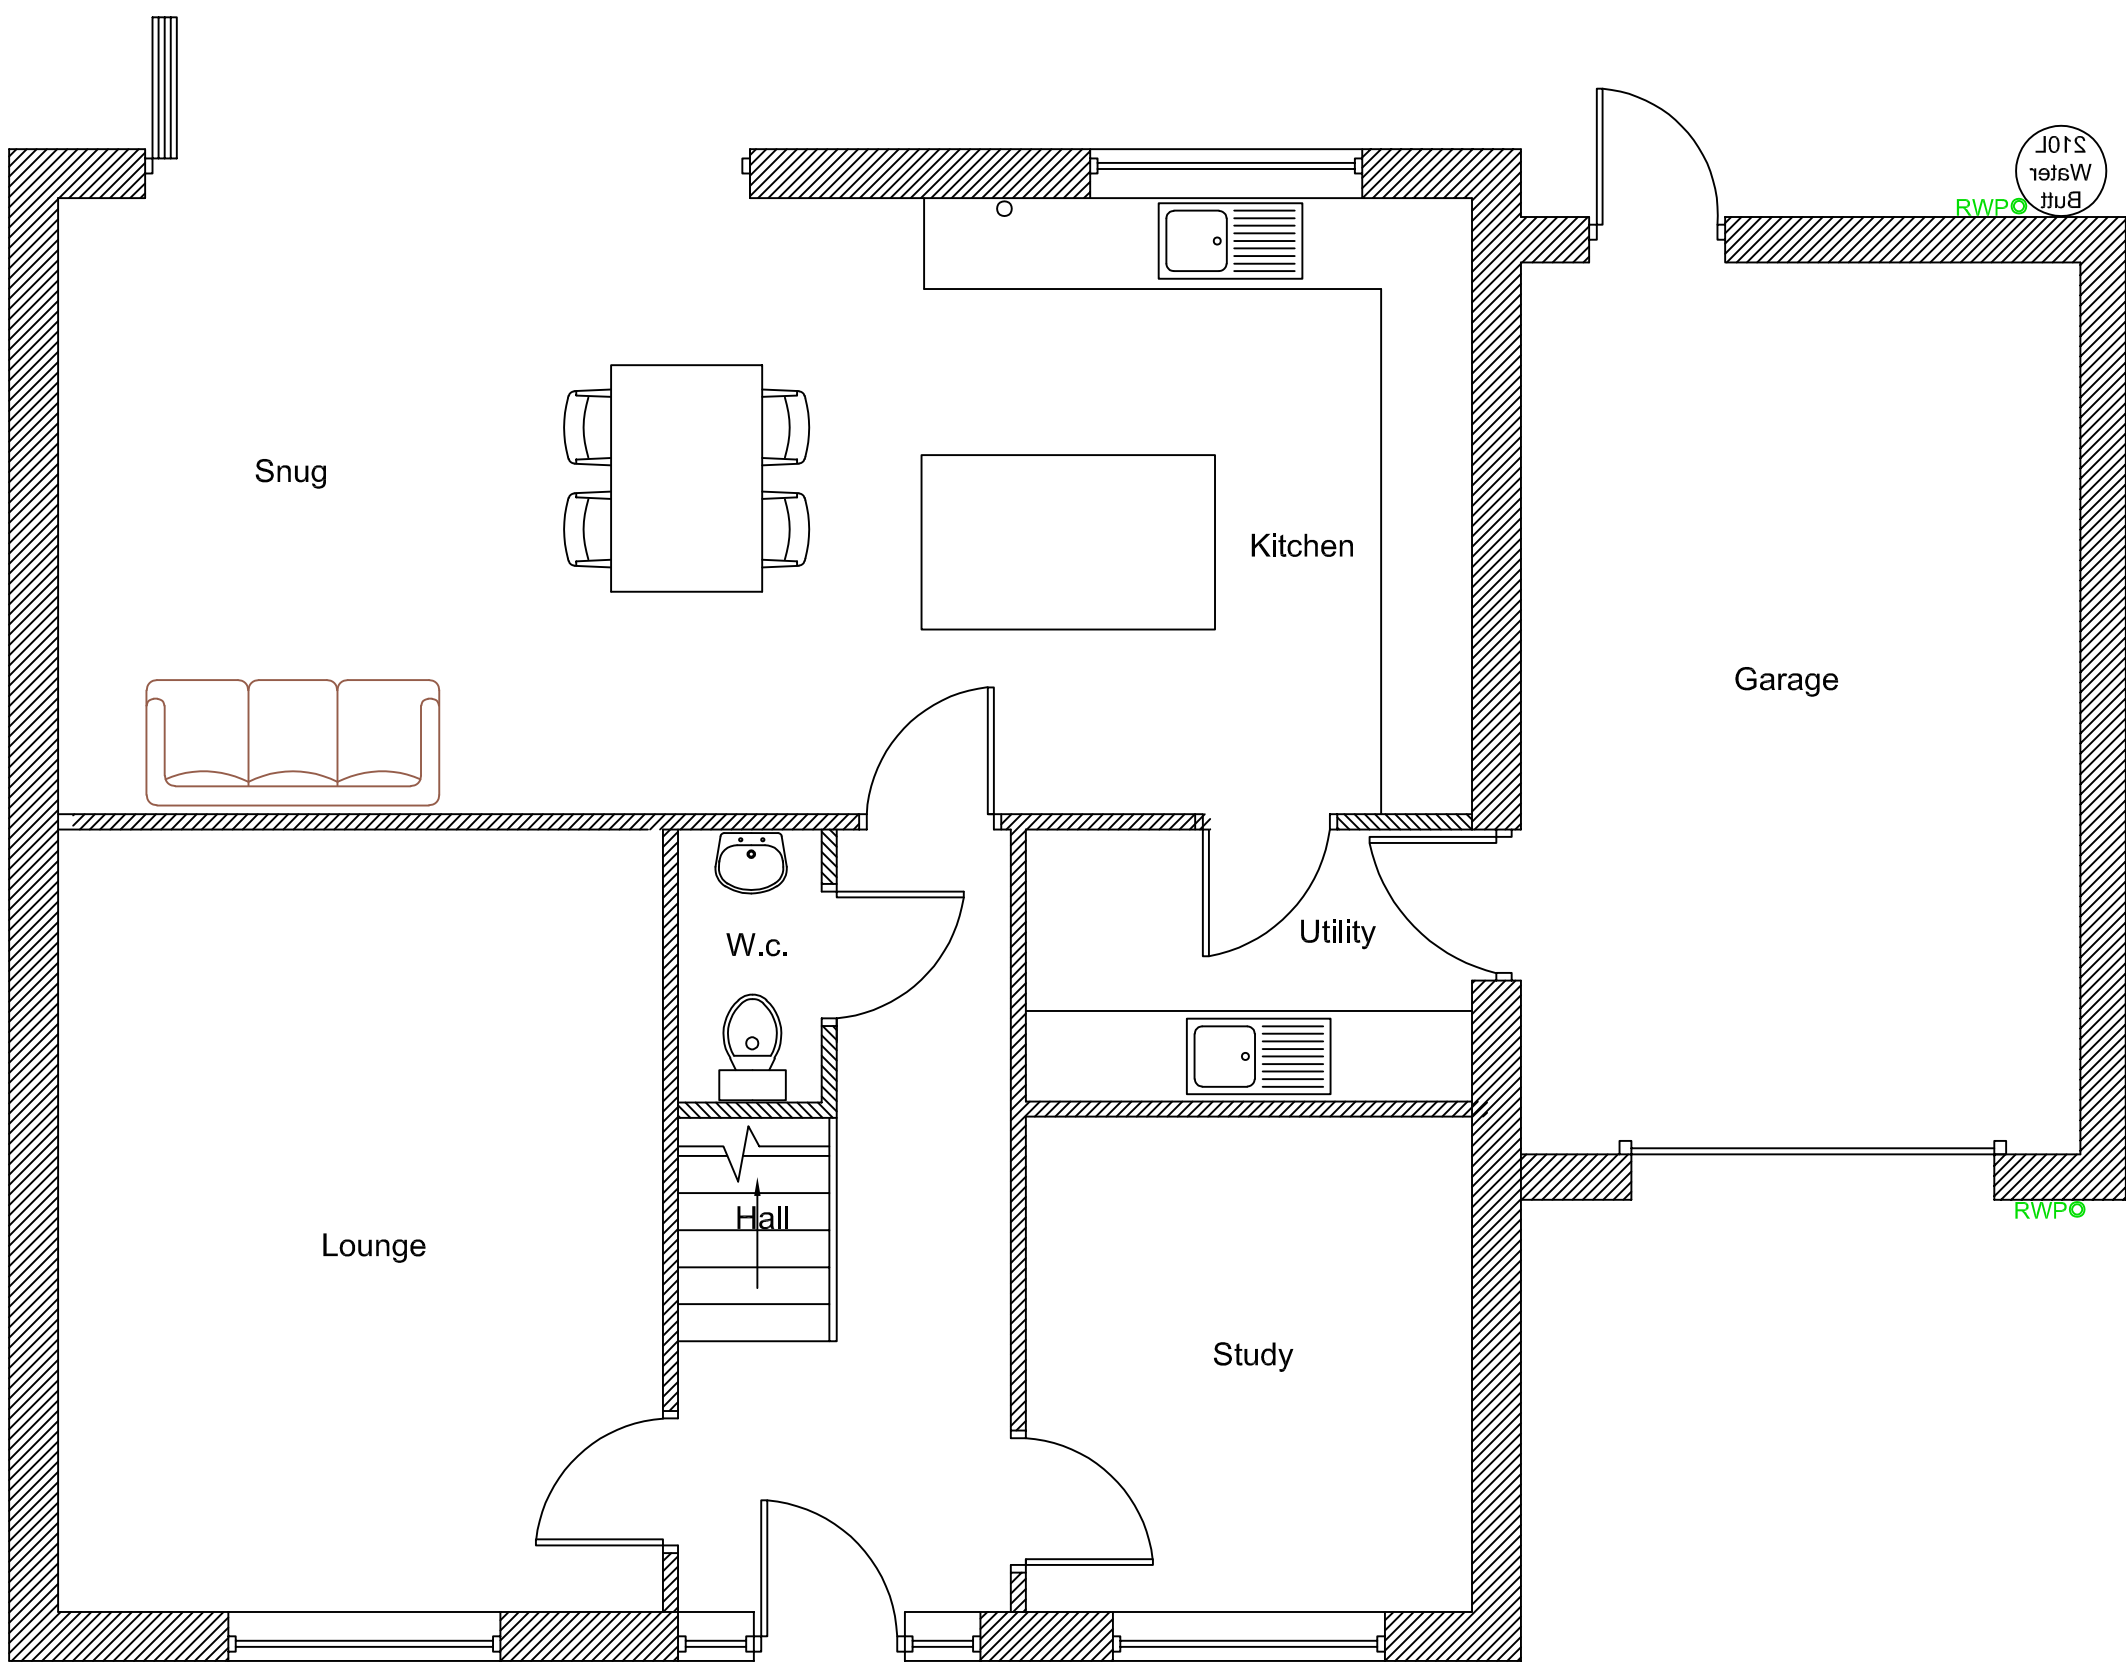

Proposed Ground Floor Plan 1:50

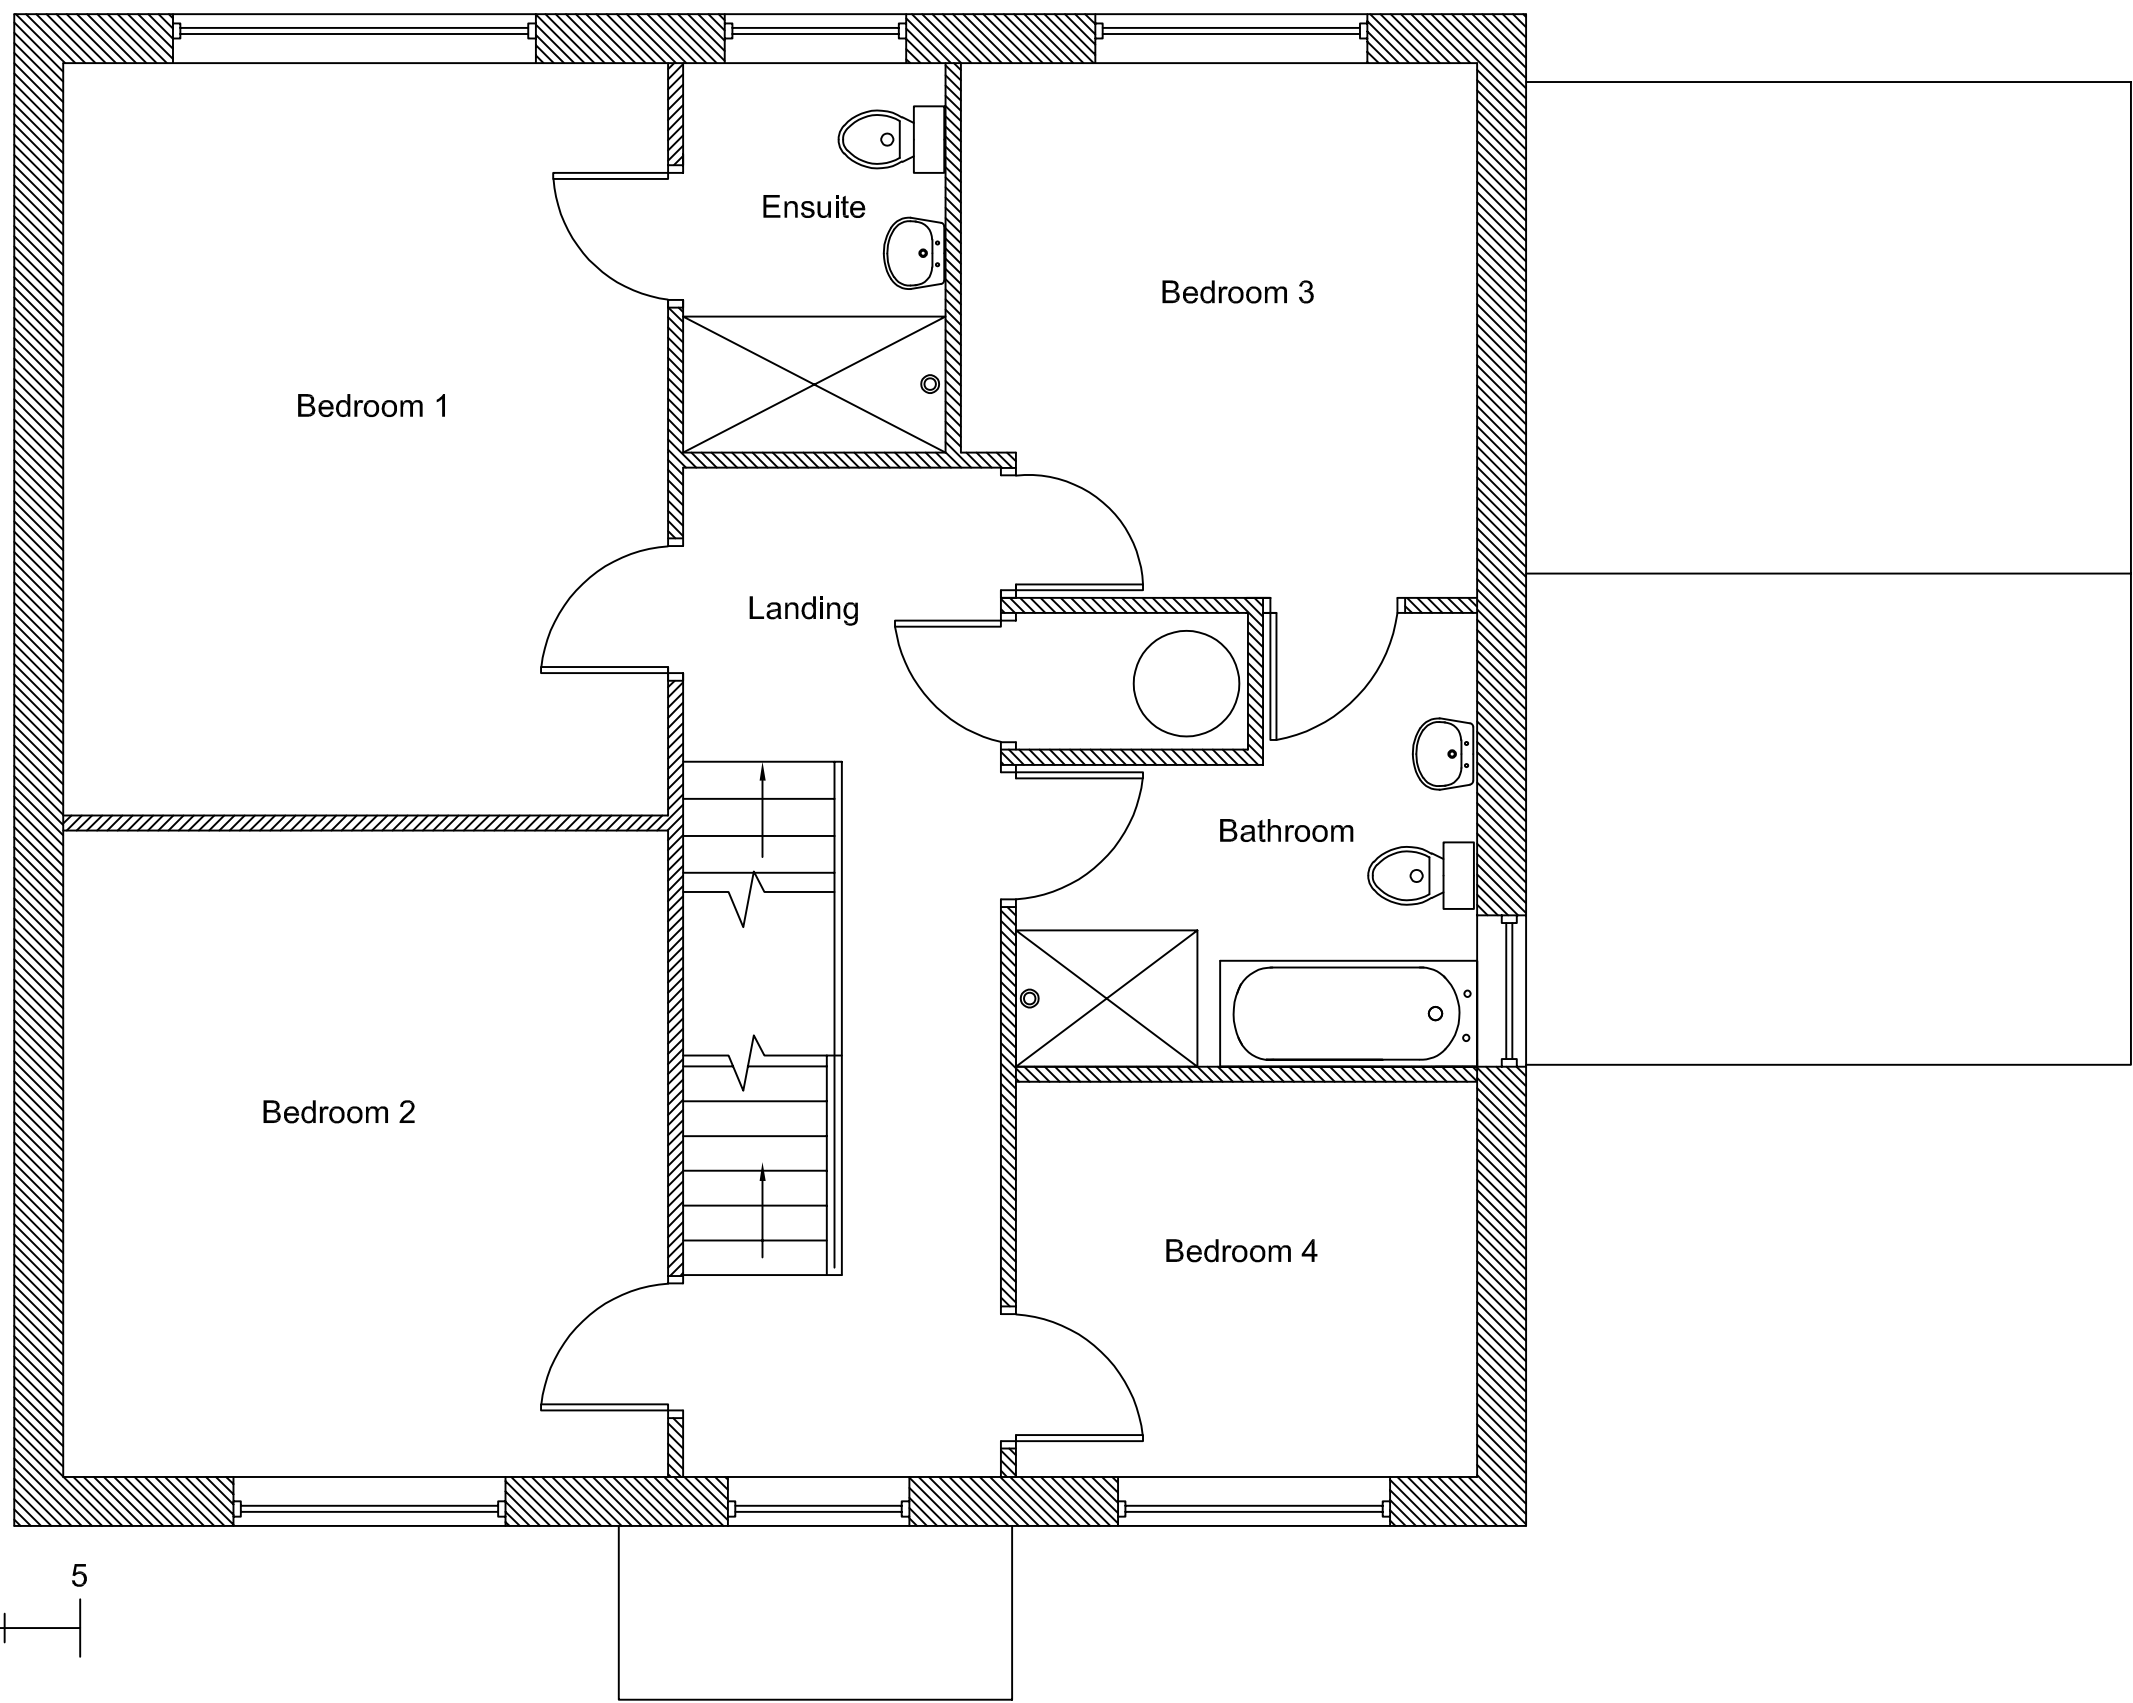

Proposed First Floor Plan 1:50

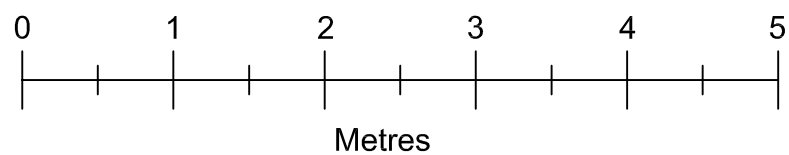

Plot 2 Floor Plans

This drawing cannot be copied or given to third parties without the written permission of A Harlow & Son

<u>Drawn by</u>	A Harlow & Son 01225 938329	
<u>Proposed New Dwellings for</u> Mr A Curry at <u>Land South of</u> <u>3 Little Common</u> <u>North Bradley</u> <u>Wiltshire</u> <u>BA14 0TX</u>		
A1 Papersize		
<u>Scale</u>	1:100, 1:50	<u>Drawing No AH2026/29</u> Sheet 3 of 3
<u>Date</u>	17th March 2026	