




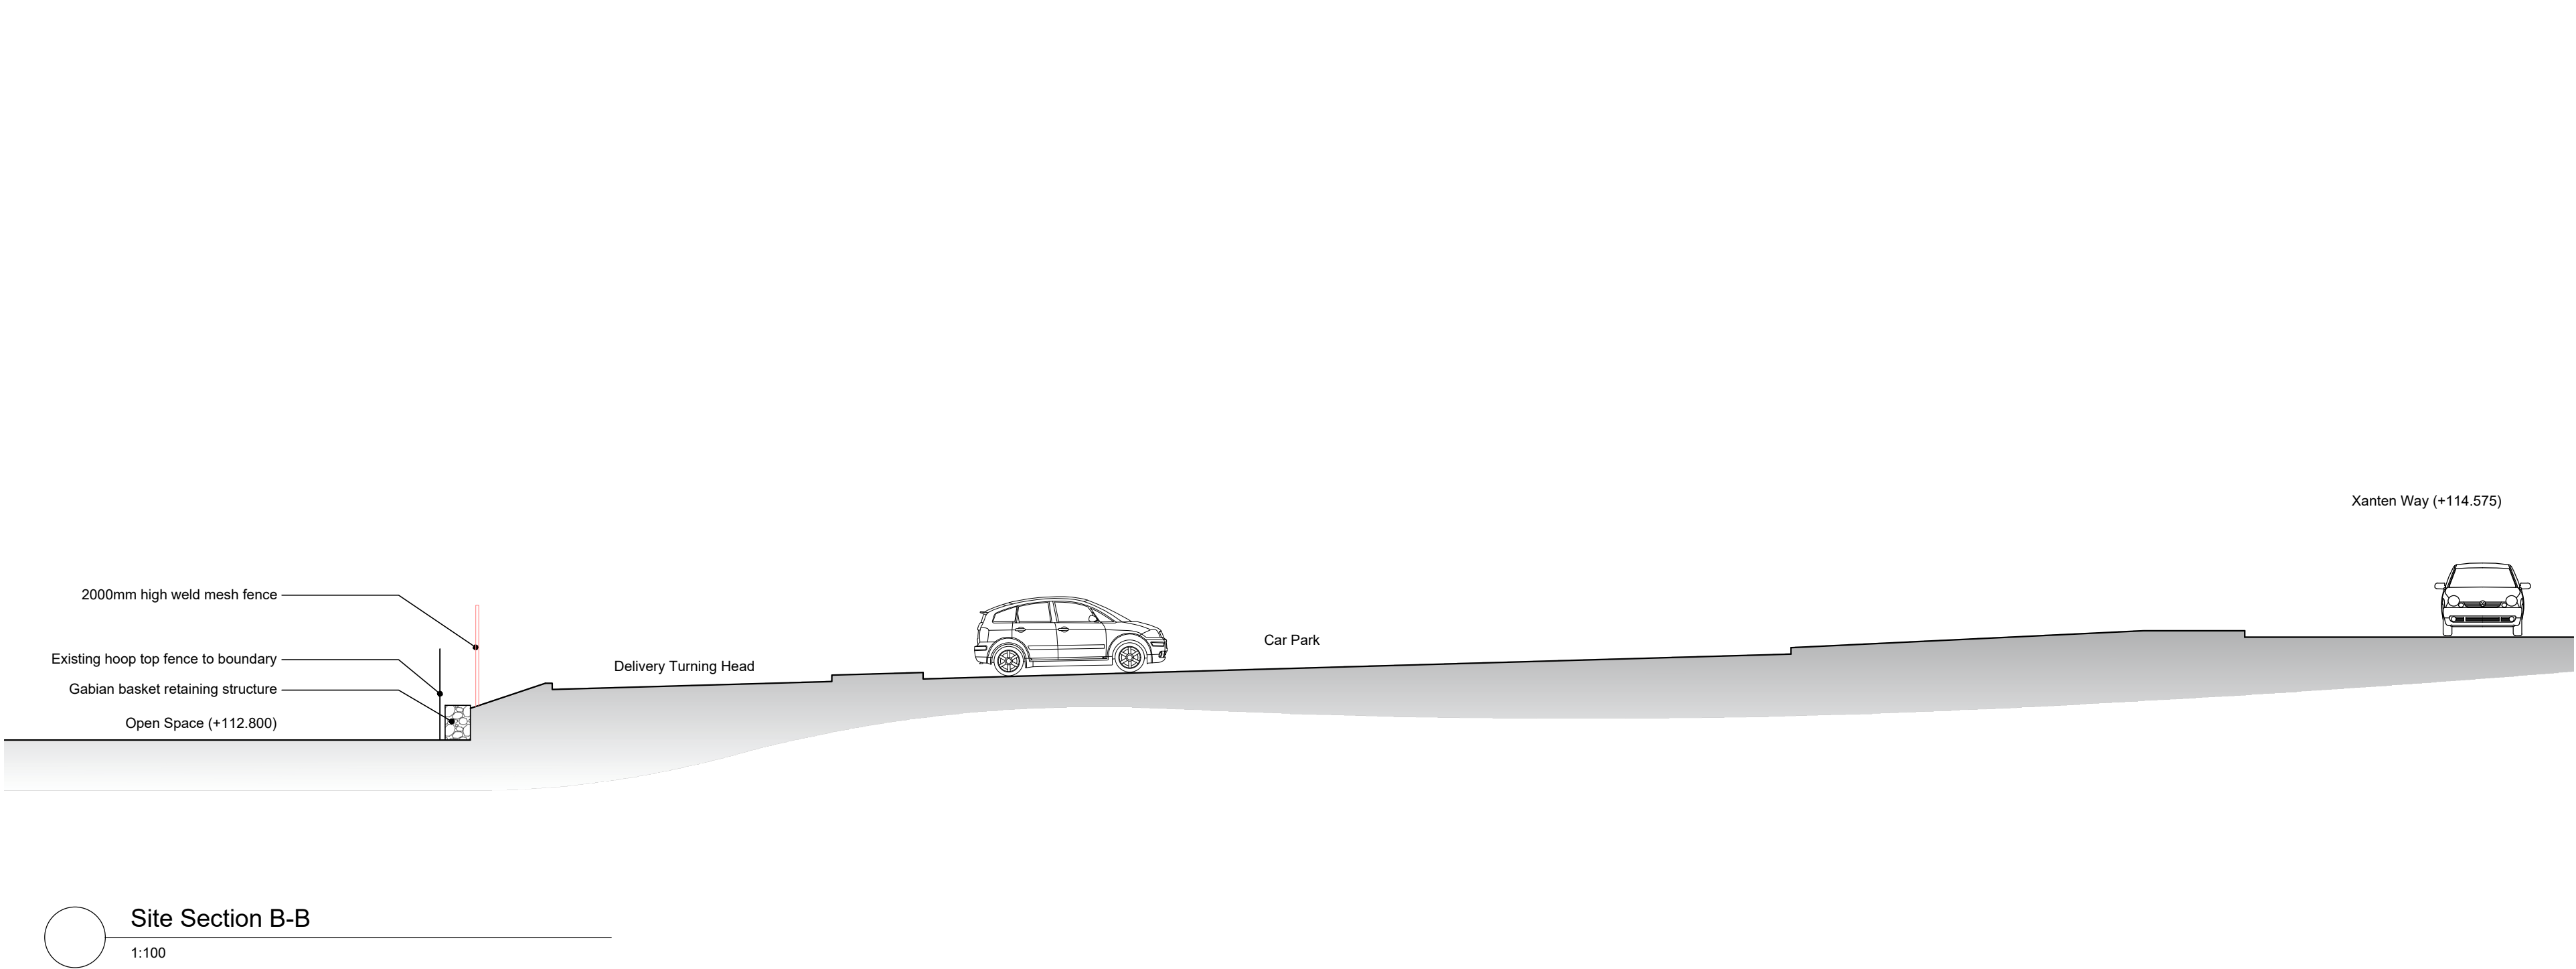


Site Section B-B
1:100

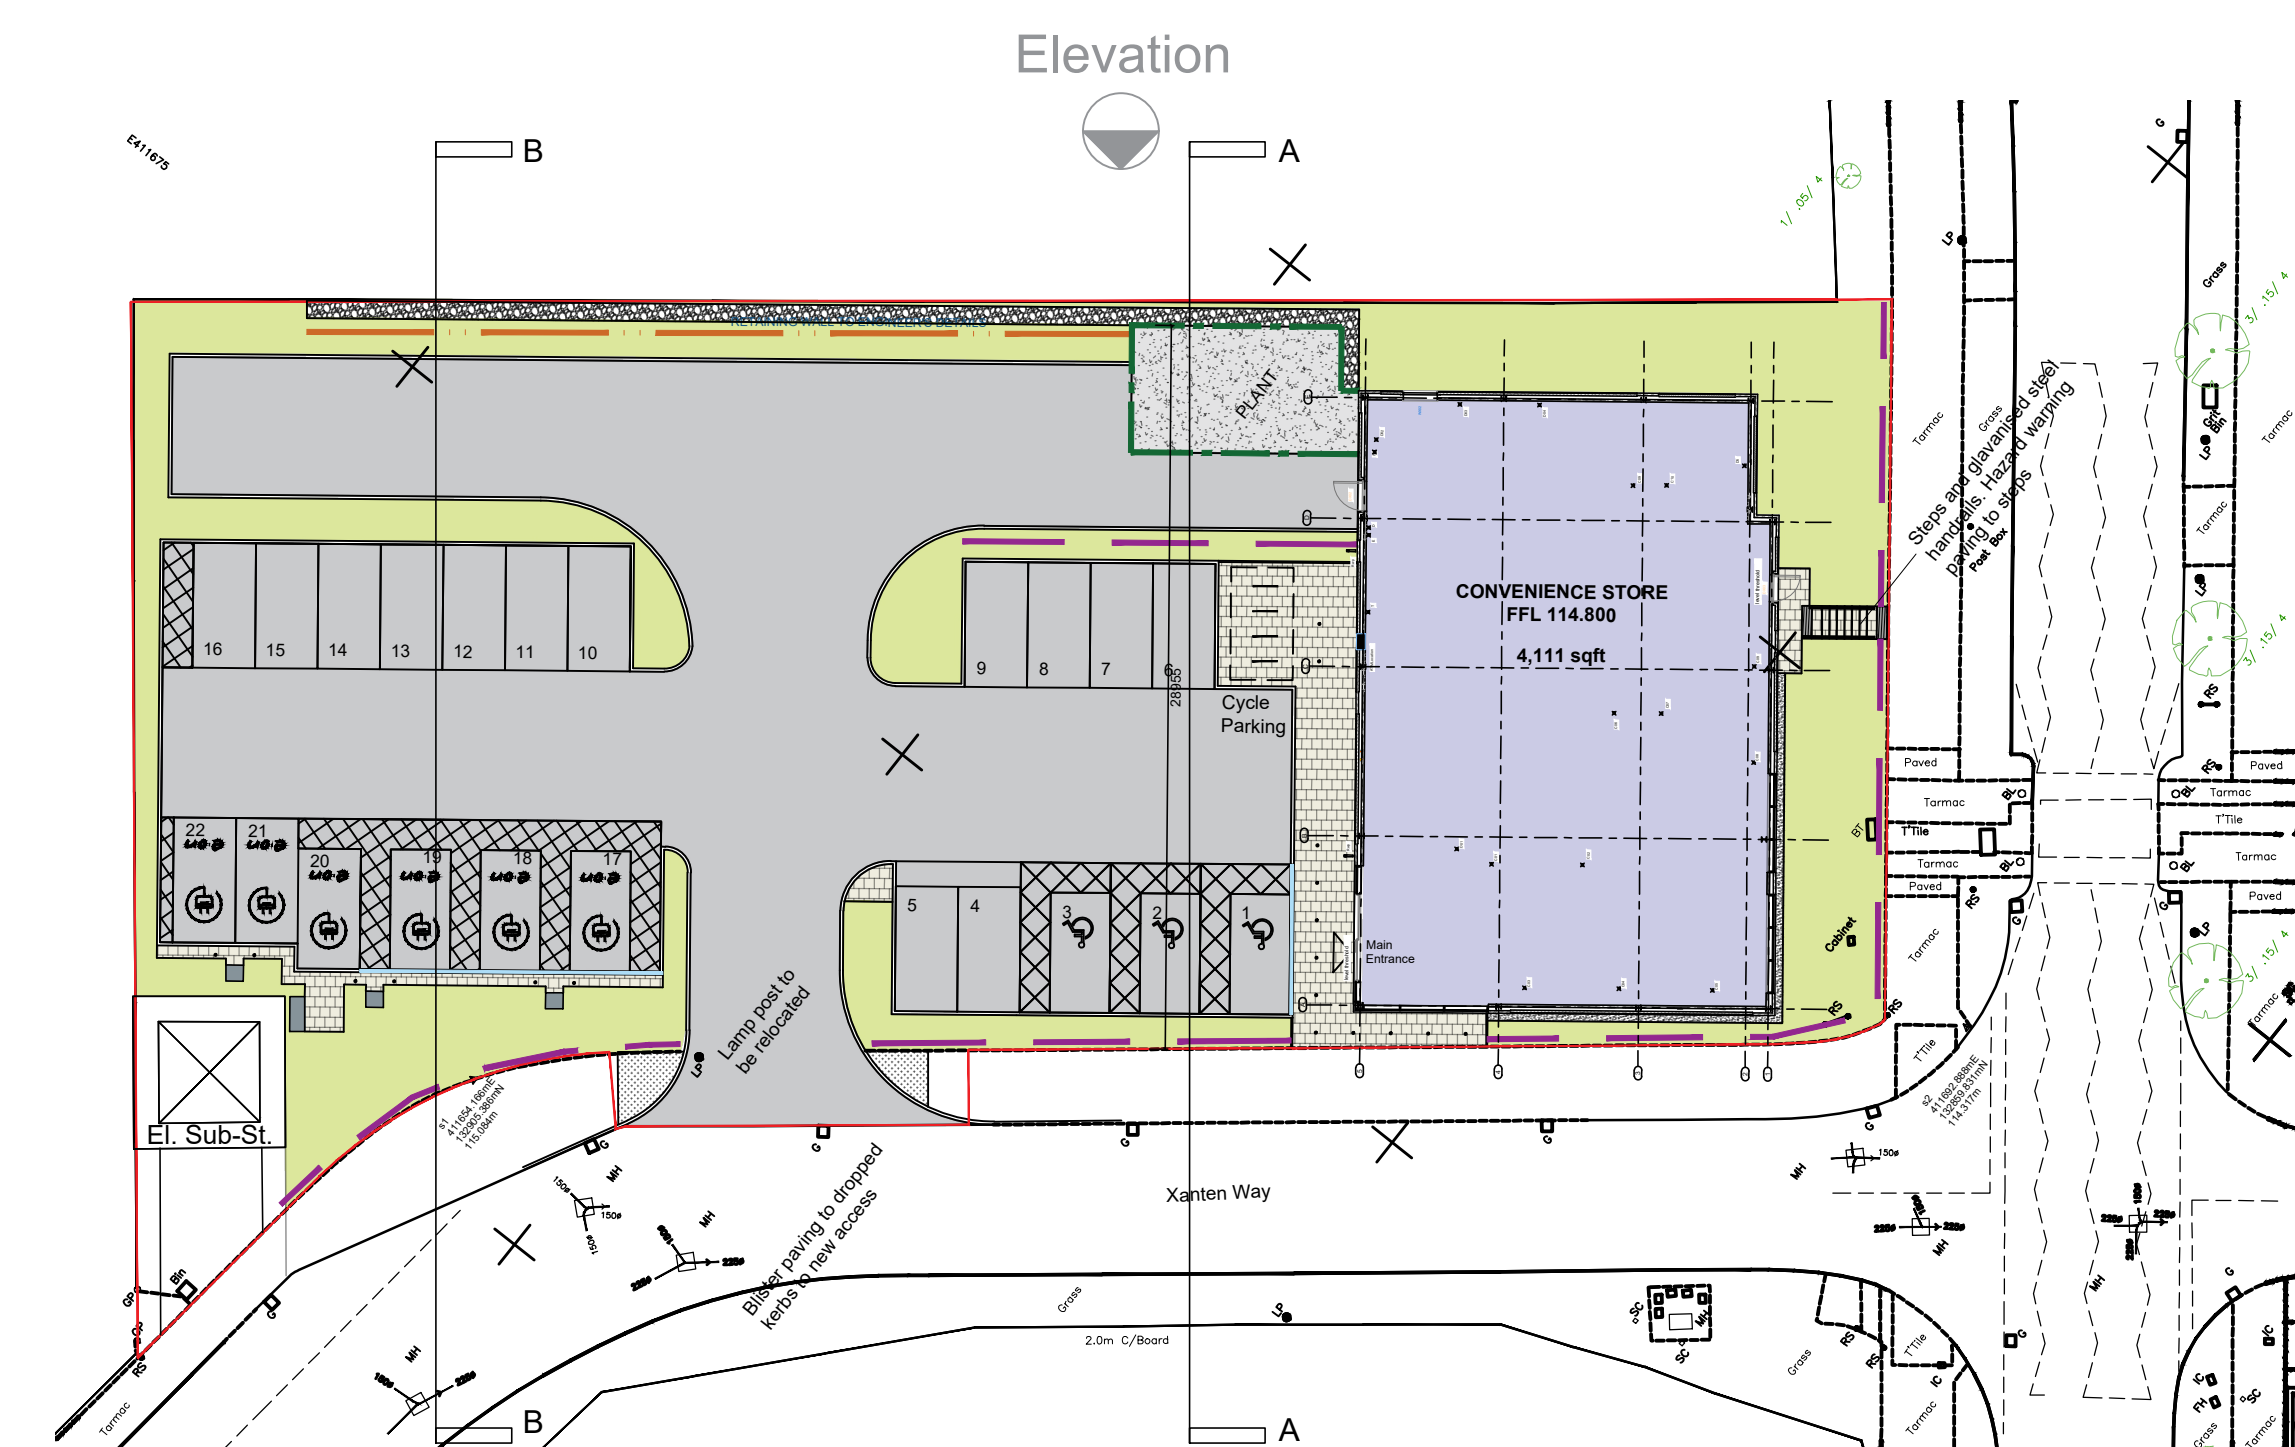

Site Context Plan

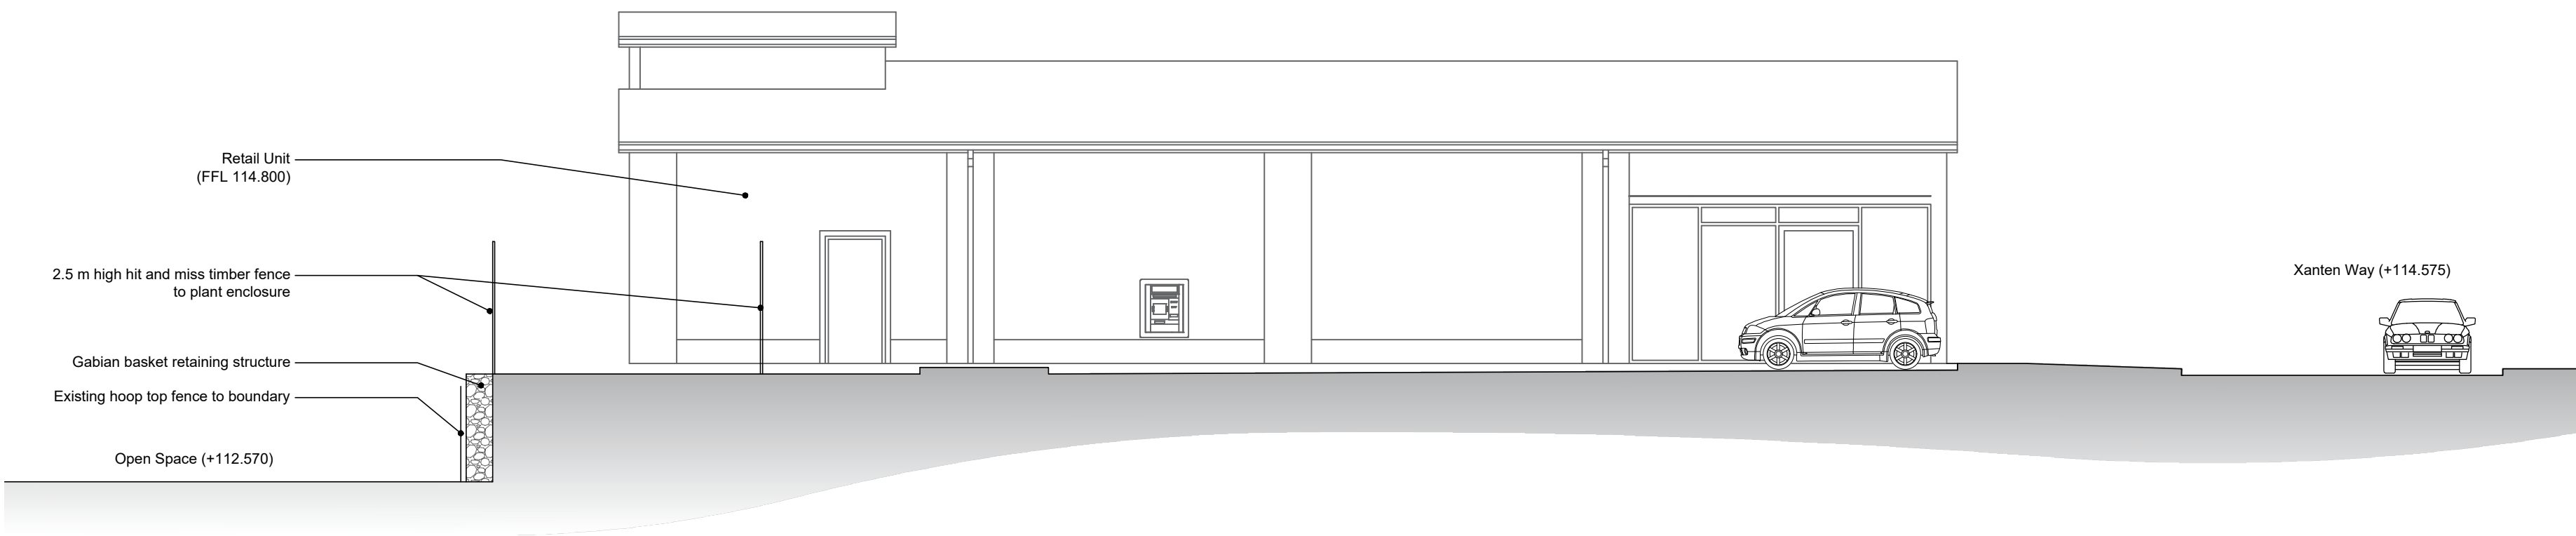

Site Section A-A
1:100

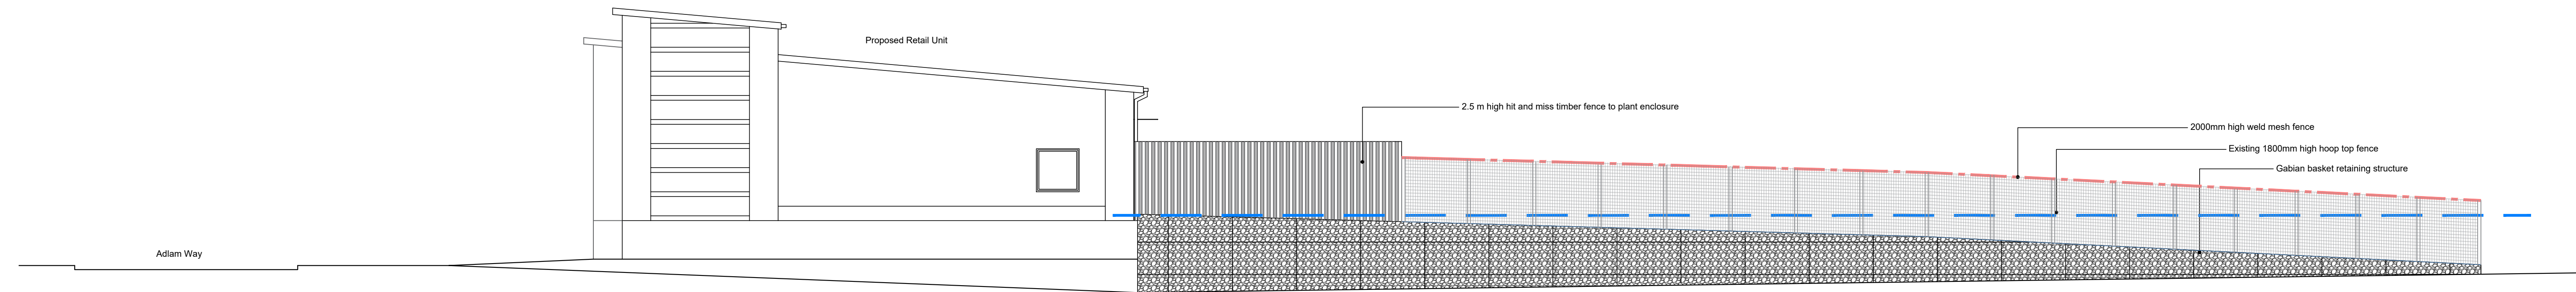

Elevation along Northeastern Boundary
1:100

01.02.26 1.0 02.03.26 2.0 03.04.26 3.0 04.05.26 4.0 05.06.26 5.0 10.0m The copyright of this drawing is vested with Corstorphine & Wright Ltd and must not be copied or reproduced without the consent of the company.					P-04 Weld mesh fence type added 07.05.26 CT IH P-03 Fencing revised 25.03.26 CT IH P-02 Site plan updated to reflect latest 23.03.26 CT IH P-01 Site Sections added 23.07.25 IH CH P-00 Initial issue 14.07.25 IH JA Rev. Description Date Drw. Chk.										Client Benlon Kingsmead Ltd & Harkalm Developments Ltd Project New Retail Unit Fugglestone Red Drawing Title Site Sections & Elevation Drawing Status PLANNING Corstorphine & Wright Tamworth Studio 5 Aldergate, Tamworth, B79 7DJ 01827 671 23 corstorphine-wright.com Drawing No. 240724-0203 Revision P-04 Drawn IH Checked JA Paper Size A1 Scale 1:100 Date 14.07.25				
---	--	--	--	--	--	--	--	--	--	--	--	--	--	--	---	--	--	--	--