




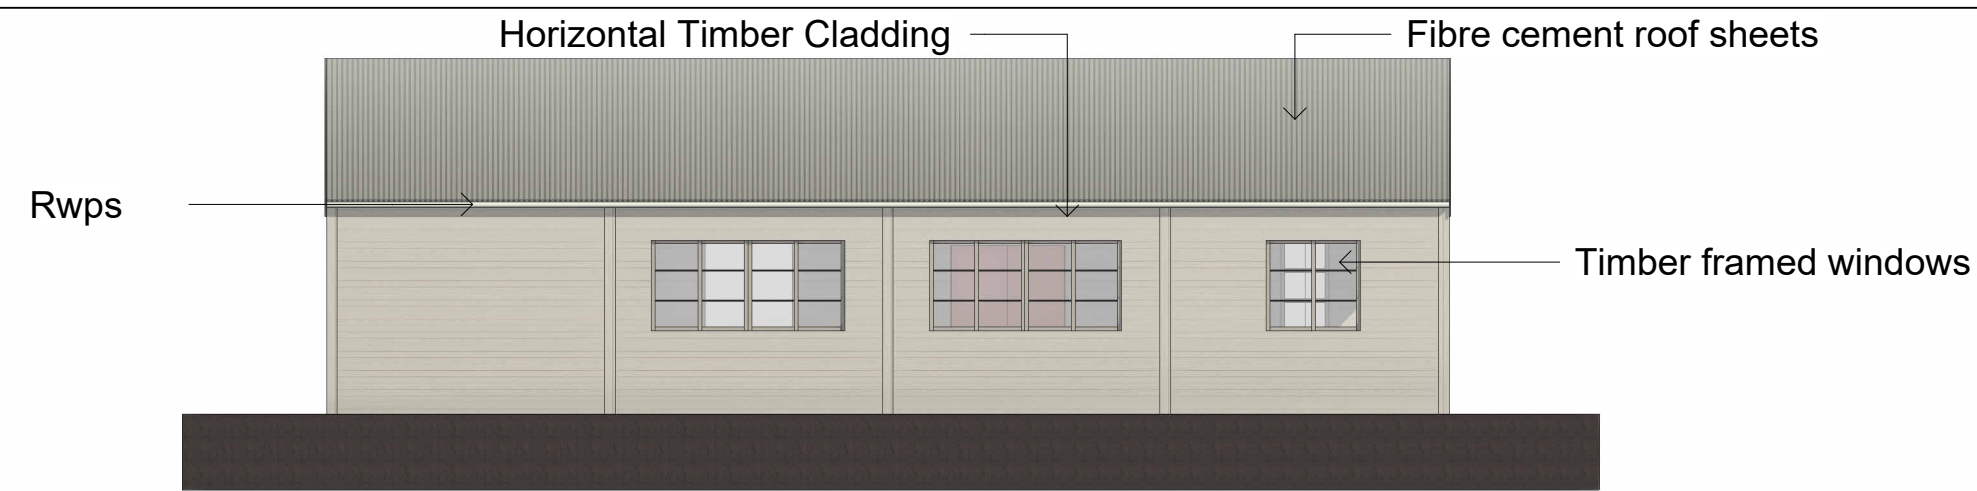


Northeast Elevation
1 : 100

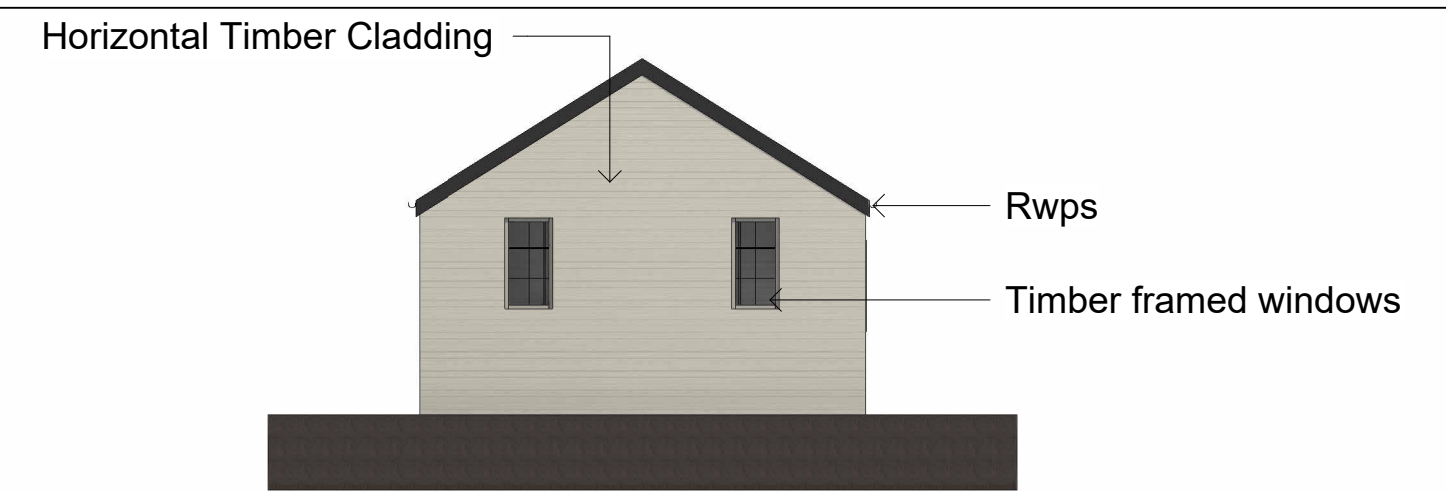


Northwest Elevation
1 : 100

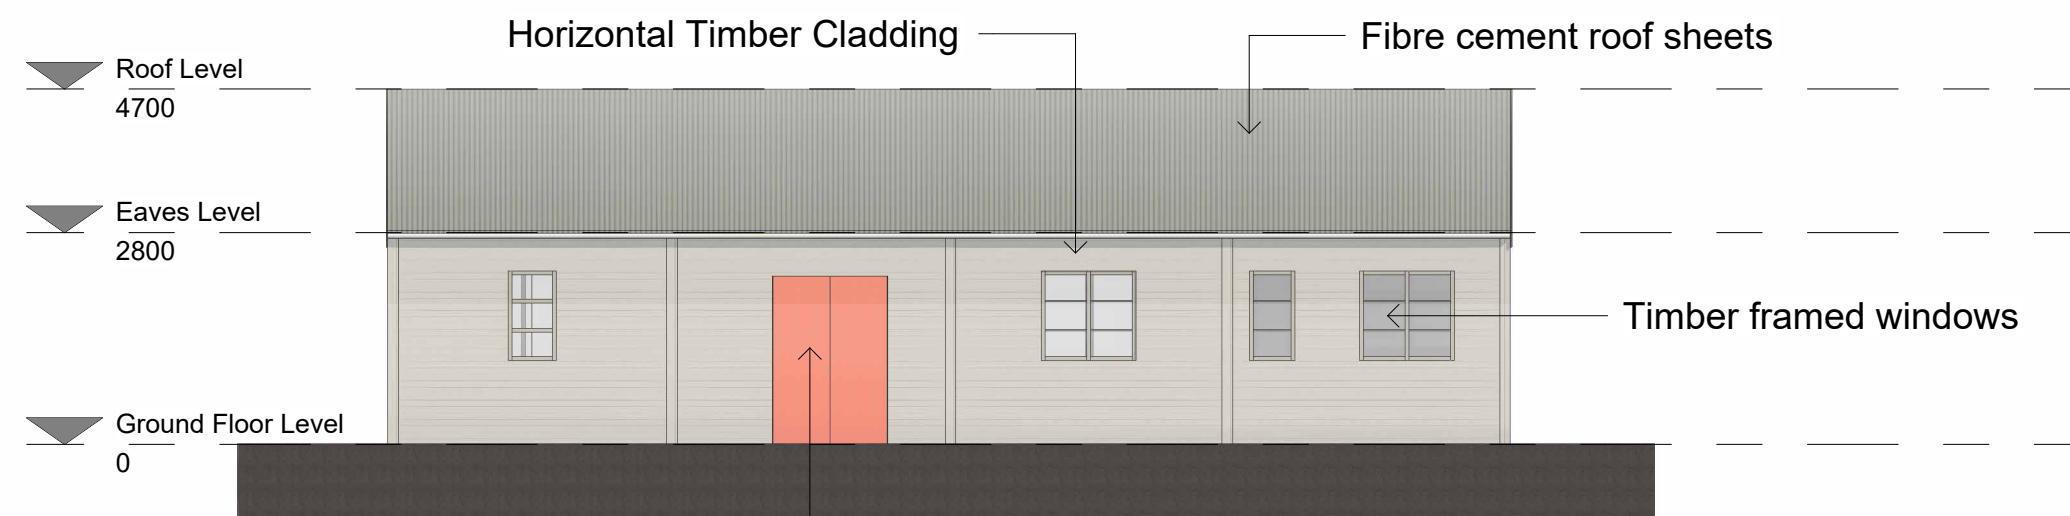


Southwest Elevation
1 : 100

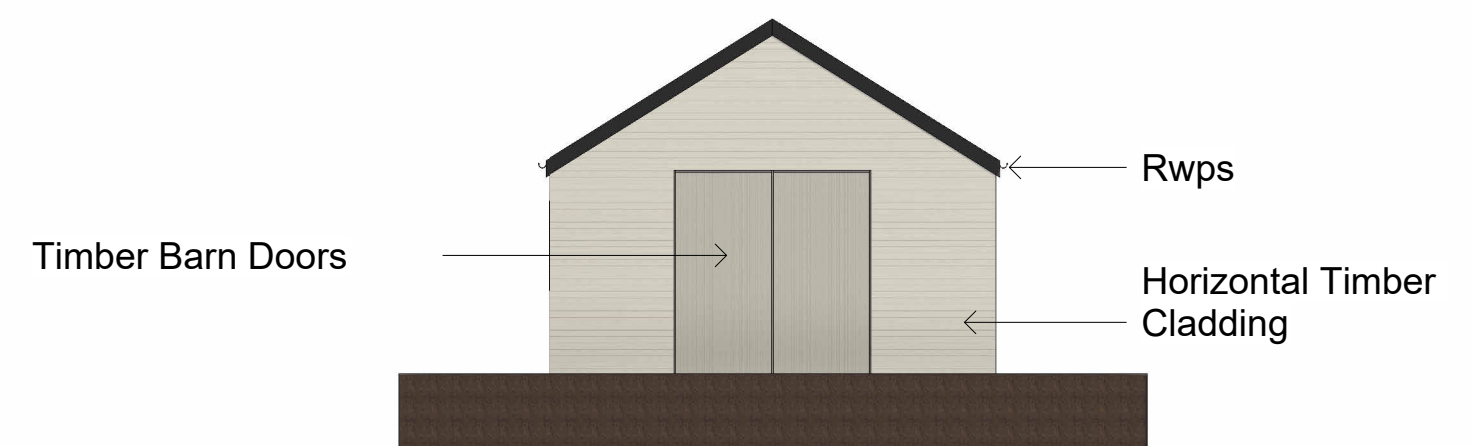

Southeast Elevation
1 : 100

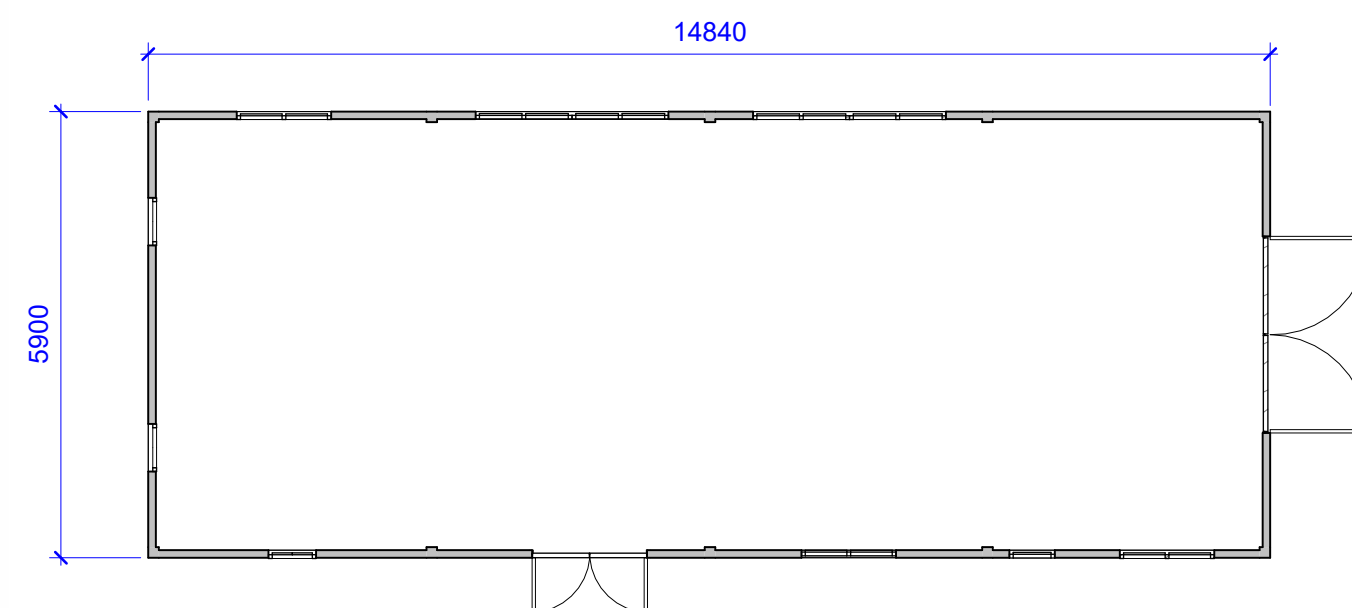

Existing Ground Floor Level
1 : 100

 

- NOTES:
1. This drawing is to the scale indicated when printed at A1. Use written dimensions only for construction, refer any discrepancies to ACORUS immediately. If in doubt ask.
 2. Where relevant, significant hazards have been identified on the drawing. Hazards which should be obvious to a competent contractor or unforeseeable have not been identified.
 3. This drawing is confidential and remains the exclusive property of ACORUS.
 4. Ordnance Survey Paper Map Copying Licence Number: 100039456.
- ACORUS Rural Property Services Ltd.©

Rev	Date	Description	Dwn	Chk
PROJECT				
Acorus Rural Property Services Primrose Bank, New Zealand, Calne, SN11 9JL				
TITLE				
Existing Plan and Elevations				
SCALE		DATE	DRAWN BY	CHECKED BY
As indicated A2		21.04.2026	JT	MB
JOB & DRAWING NO.			REVISION	
200 02				



PLANNING ISSUE