


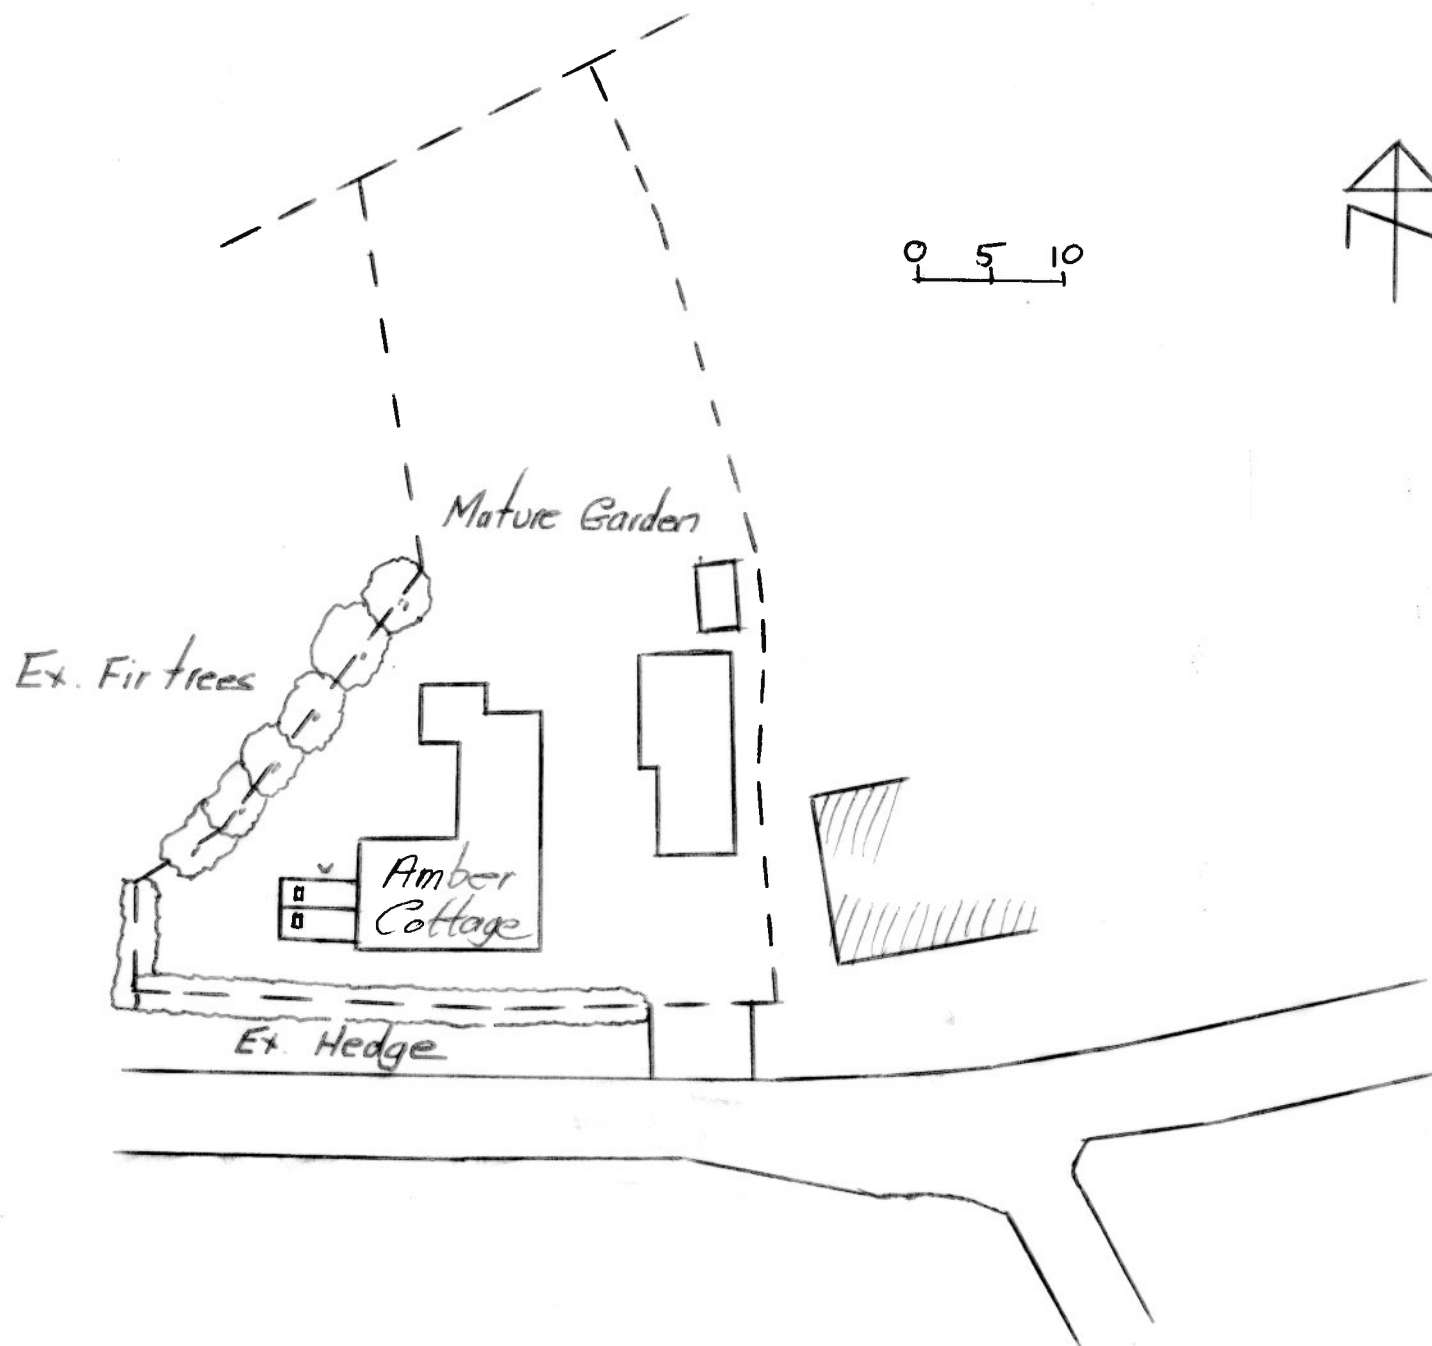

AP Architectural Services

CLIENT: Mr N Briggs

PROJECT: Amber Cottage, Grafton Road,
Burbage, Wilts. SN8 3BX

PROPOSAL: Demolition of existing Conservatory and
replaced with an Oak Framed Orangery.

DRAWING: Site Plan

DATE: April 2026

SCALE: 1:500 A4

DRG. No: SP / 01