
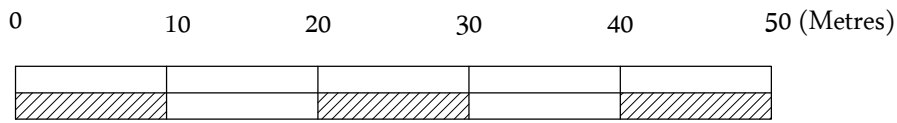


Scale Bar (1:1250 at A3)

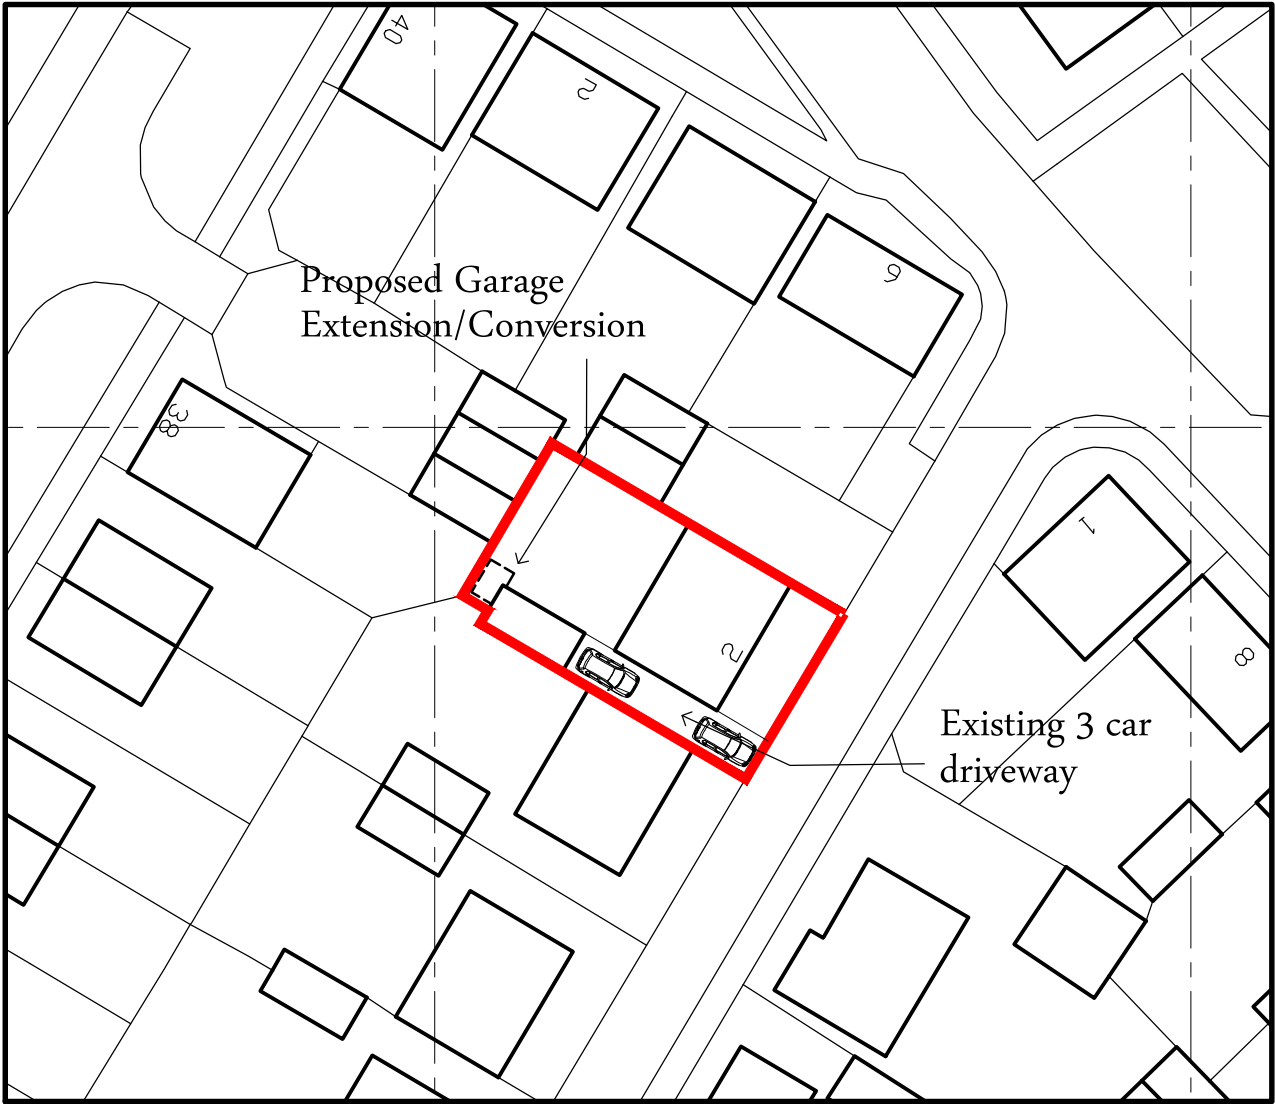

Scale Bar (1:500 at A3)

NOTES:
1. This drawing is copyright of Larkham Design Ltd and must not be used without their permission.
2. This drawing has been produced to support a planning application and should not be used for any other purpose

N

Rev	Amendment	Date
A	Existing/Proposed parking indicated	13/05/26

LARKHAM DESIGN LTD

ARCHITECTURAL SERVICES

Field View Barn, Longhedge, Salisbury, Wilts. SP4 6RS
Tel: 01722 322193 info@larkhamdesign.co.uk
www.larkhamdesign.co.uk

Client & Project Address:

Mr O Arya

2 Garland Mews,
Longhedge,
Salisbury, Wilts.
SP4 6SW

Project Description:

Proposed Garage Conversion
to form Annexe

Drawing Title:

Existing Location
& Site Plan

Scale:1:500 & 1:1250 at A3

Drawing Ref: 1069/Ex/01	Rev: A
--------------------------------	---------------