

0 1 2 3 4 5


Rev. A 16/03/2026 Width increased by 300mm
Rev. B 13/05/2026 Roof line amended as
discussed with Planning Officer.




PROPOSED FRONT ELEVATION




PROPOSED SIDE ELEVATION

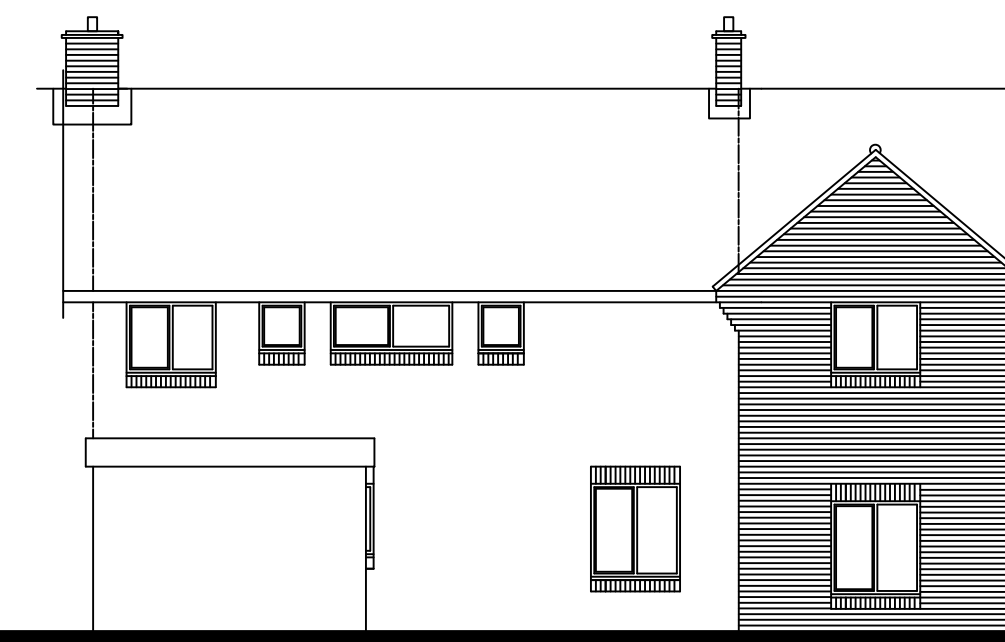


PROPOSED REAR ELEVATION

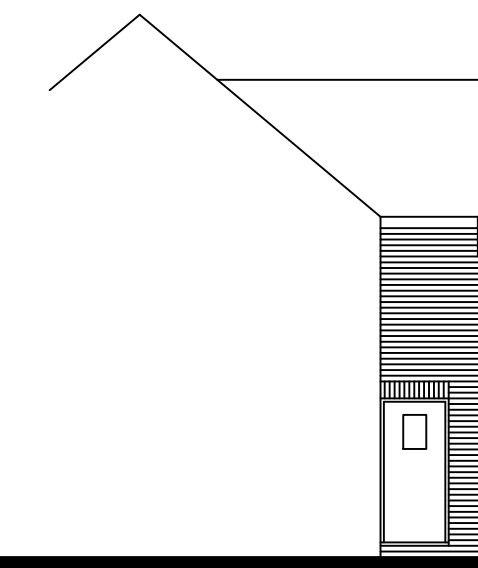


PROPOSED SIDE ELEVATION (PART)

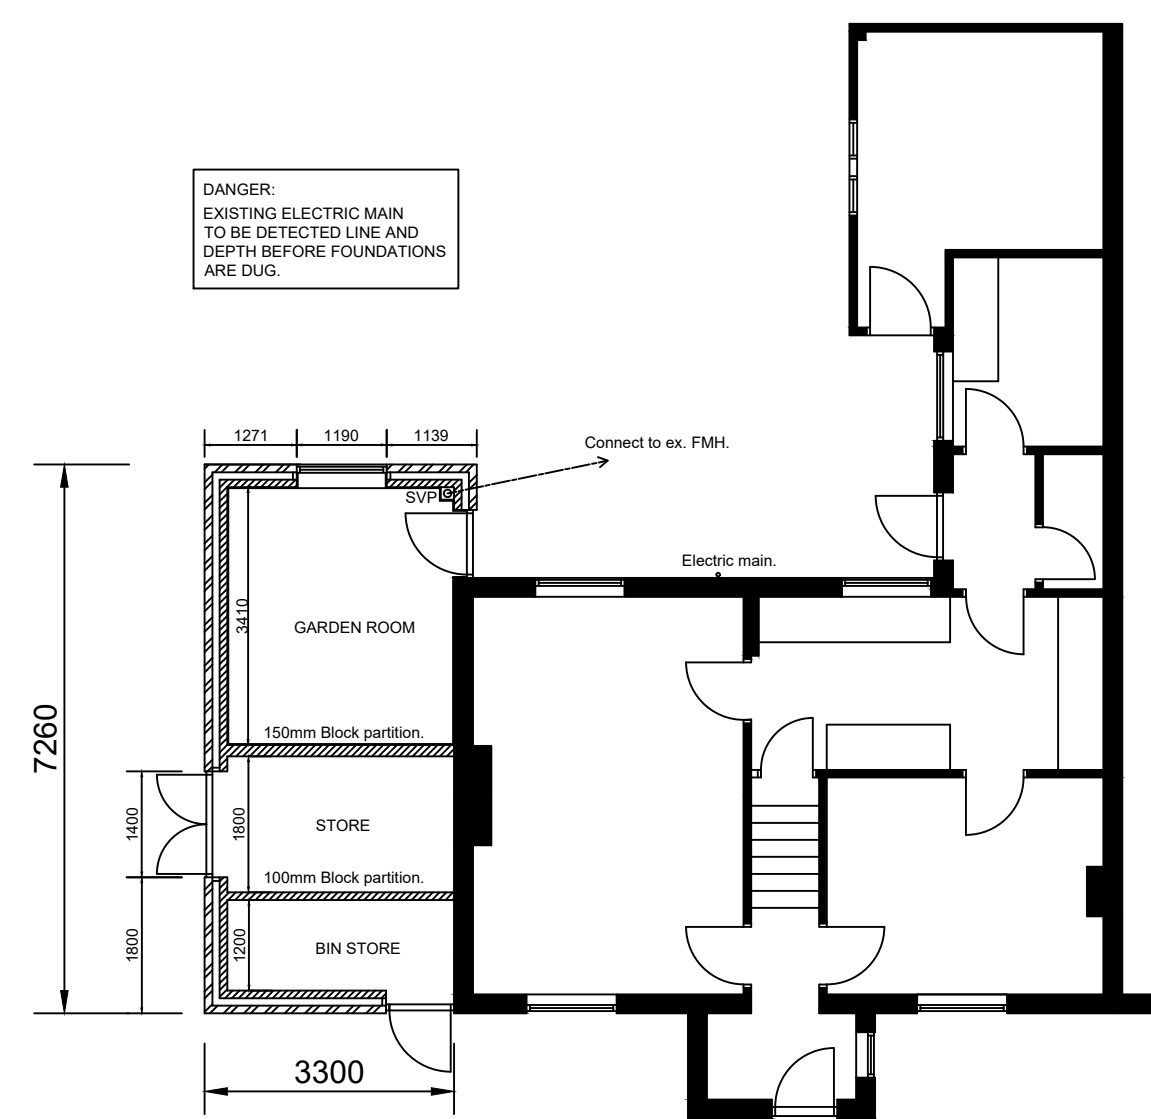

PROPOSED GROUND FLOOR PLAN

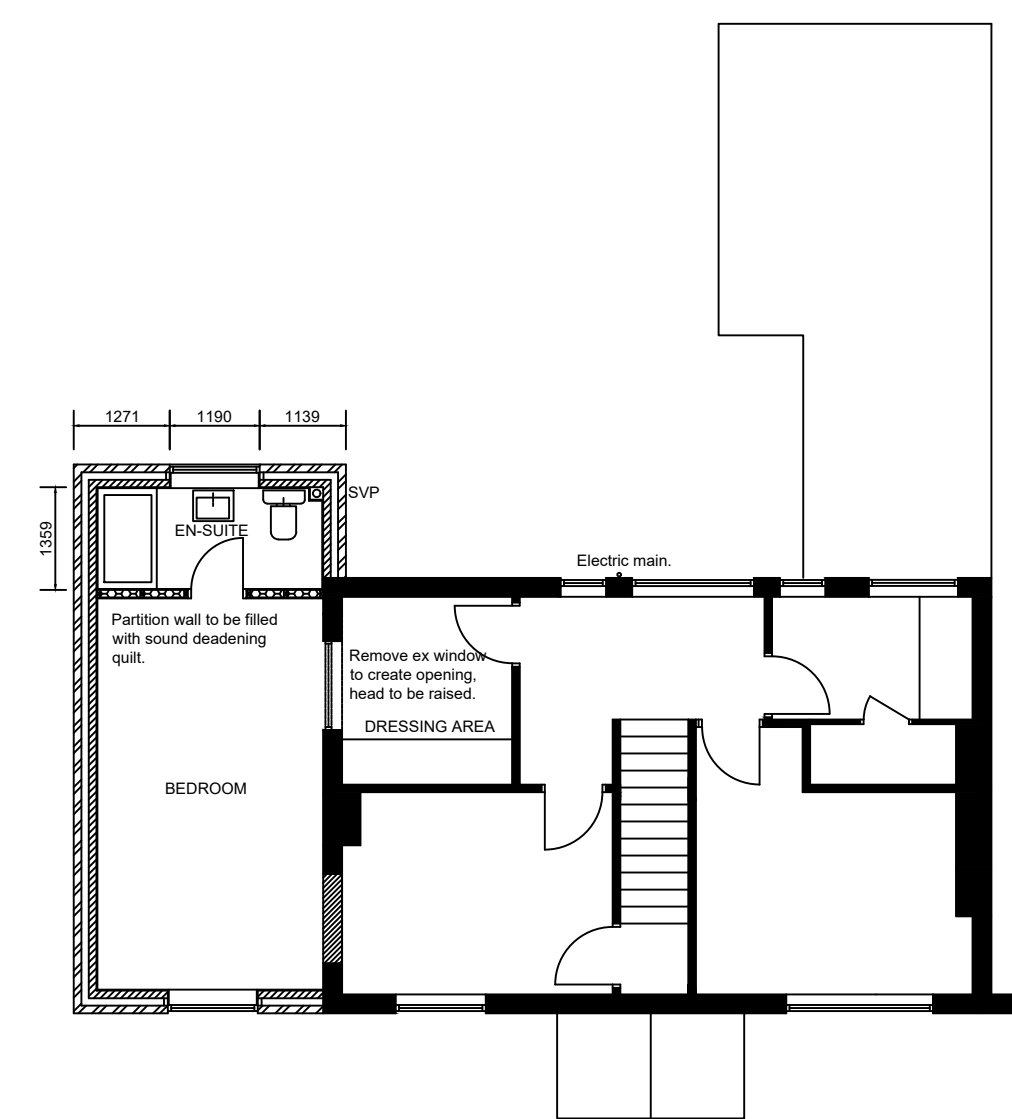

PROPOSED FIRST FLOOR PLAN

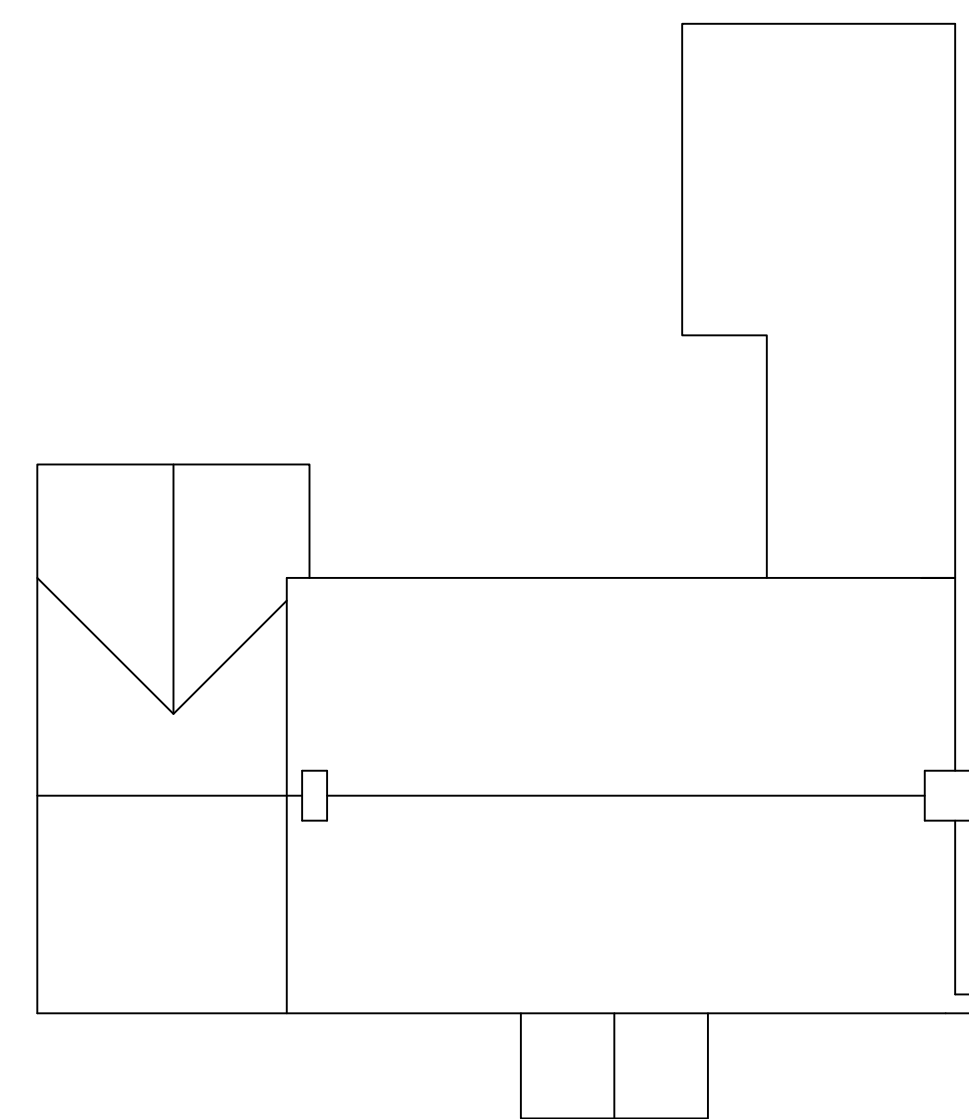

PROPOSED ROOF PLAN

A P ARCHITECTURAL SERVICES

Client: Mr & Mrs N Poynter
Project: 4 Jubbs Lane
Ogbourne St. George
Nr Marlborough
SN8 1SR

Drawing: Proposed Plans & Elevations

Date: March 2026

Scale: 1:100 @ A1

Drg No PPE / 01 Rev.A