


* This drawing is copyright of Open plan man design©.
All rights reserved. do not scale this drawing.
check all dimensions on site. this drawing is only to be
used on the site for which designed all materials
specified are subject to confirmation on site prior to
works commencing.

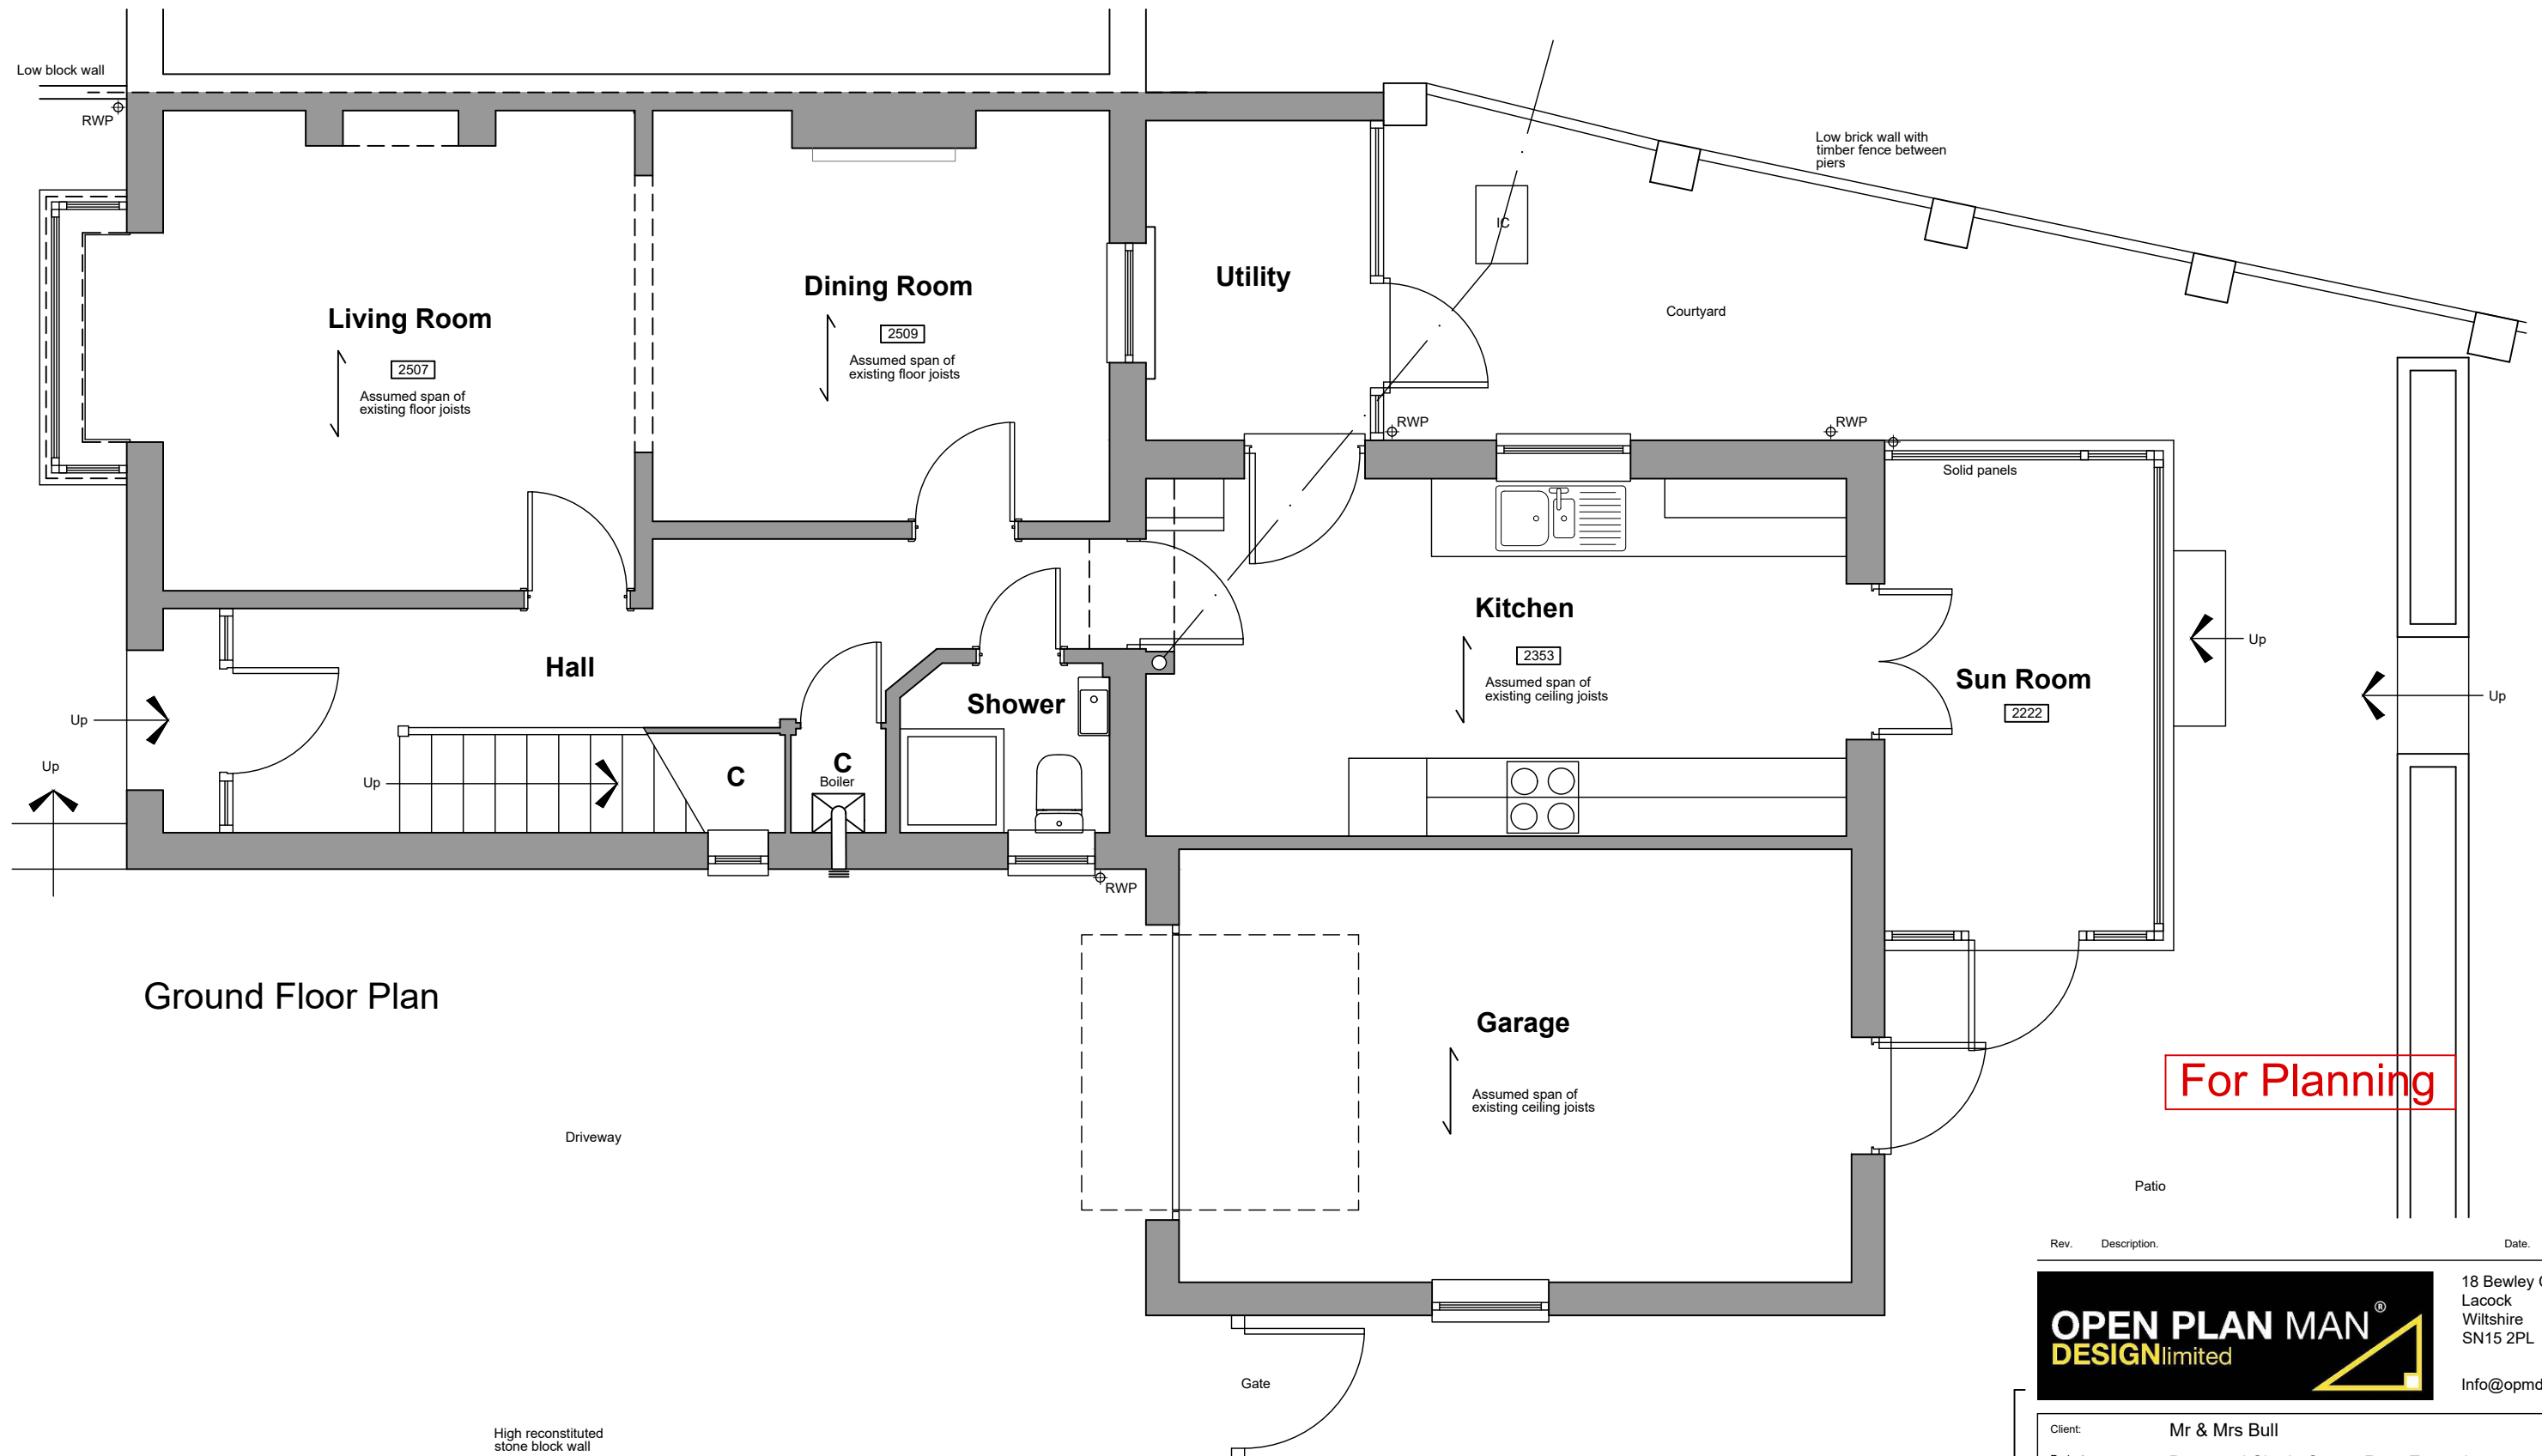

For Planning

Rev.	Description.	Date.	Initial.
		18 Bewley Crescent Lacock Wiltshire SN15 2PL Info@opmdesign.co.uk	
Client:		Mr & Mrs Bull	
Project:		Proposed Single Storey Rear Extension At 64 Dallas Road, Chippenham, Wiltshire, SN15 1LD	
Drawing Title:		Existing Ground Floor Plan -	
Scale:	1:50@A3	Date:	Apr 26
		Drawn:	JLG
		Checked:	JH
Drawing No:		Revision:	
BDR/26/100			