




Persimmon Homes (Wessex)
Verona House, Tetbury Hill
Malmesbury, Wiltshire. SN16 9JR


Tel: 01666 824721
Fax: 01666 826152

www.persimmonhomes.com

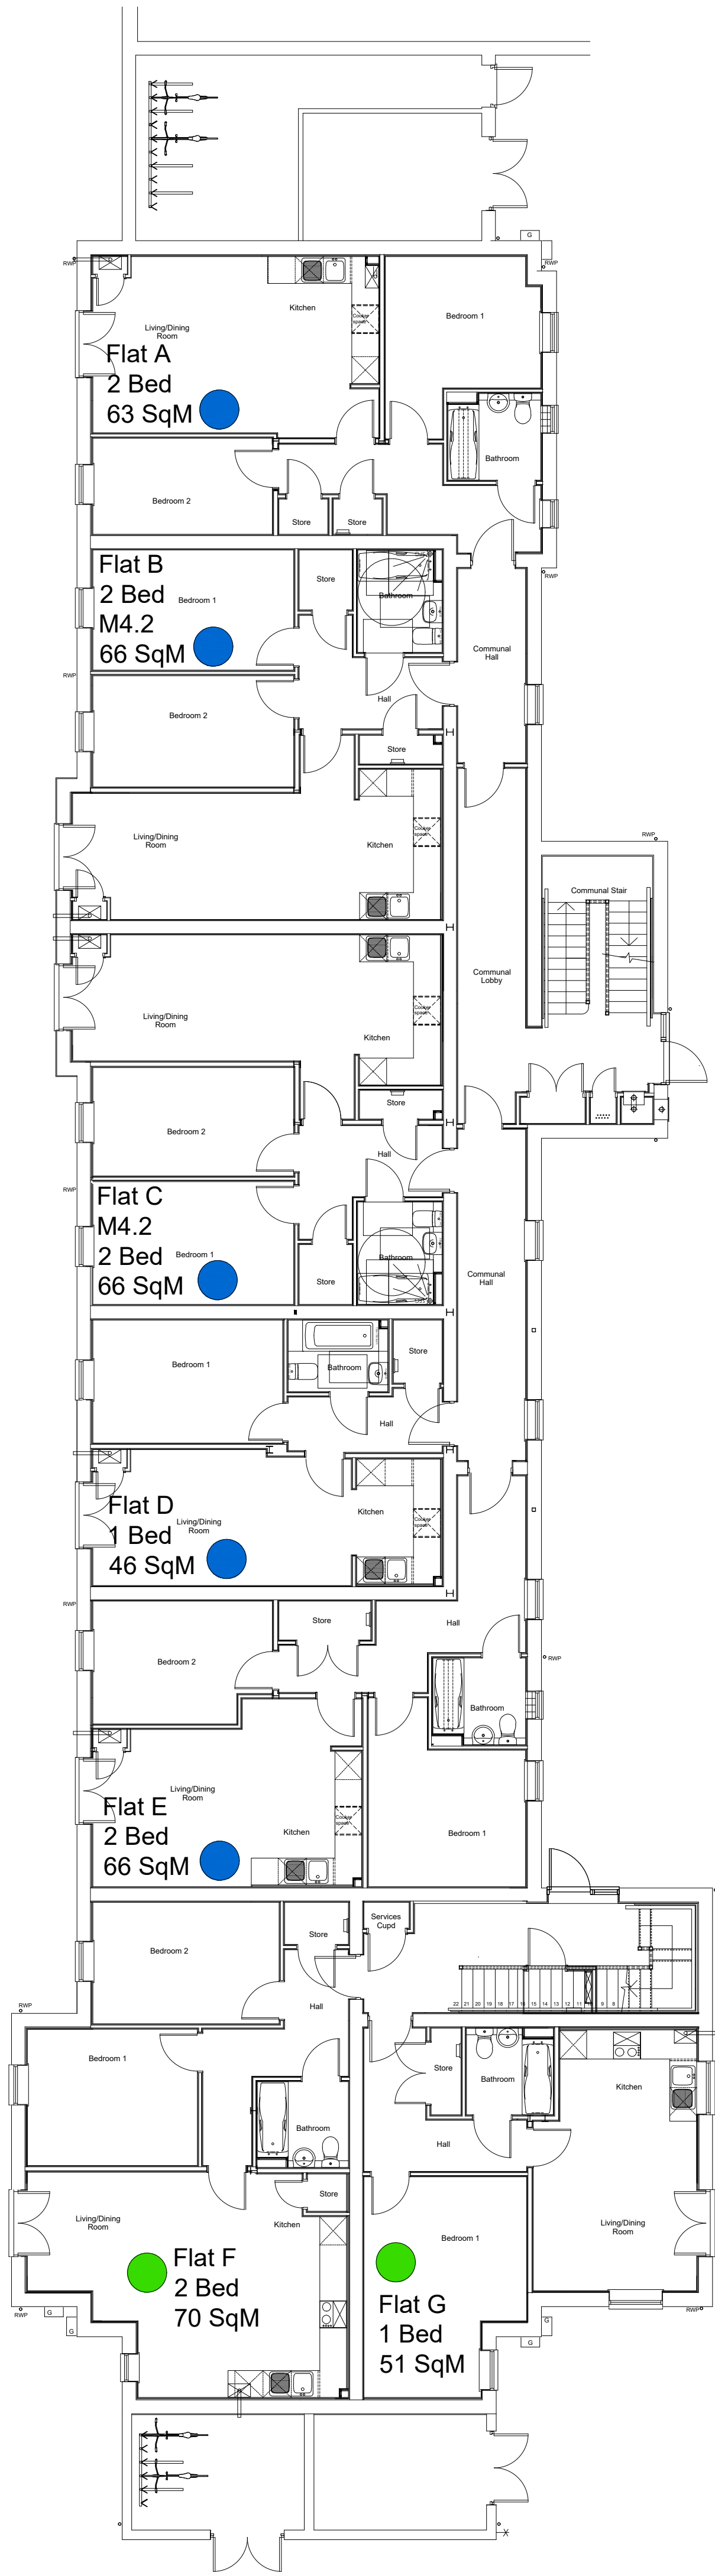

PROPOSED GROUND FLOOR LAYOUT
AFFORDABLE HOUSING

- RENTED
1No. 1 Bed Apartments
4No. 2 Bed Apartments
- SHARED OWNERSHIP
1No. 1 Bed Apartment
1No. 2 Bed Apartment

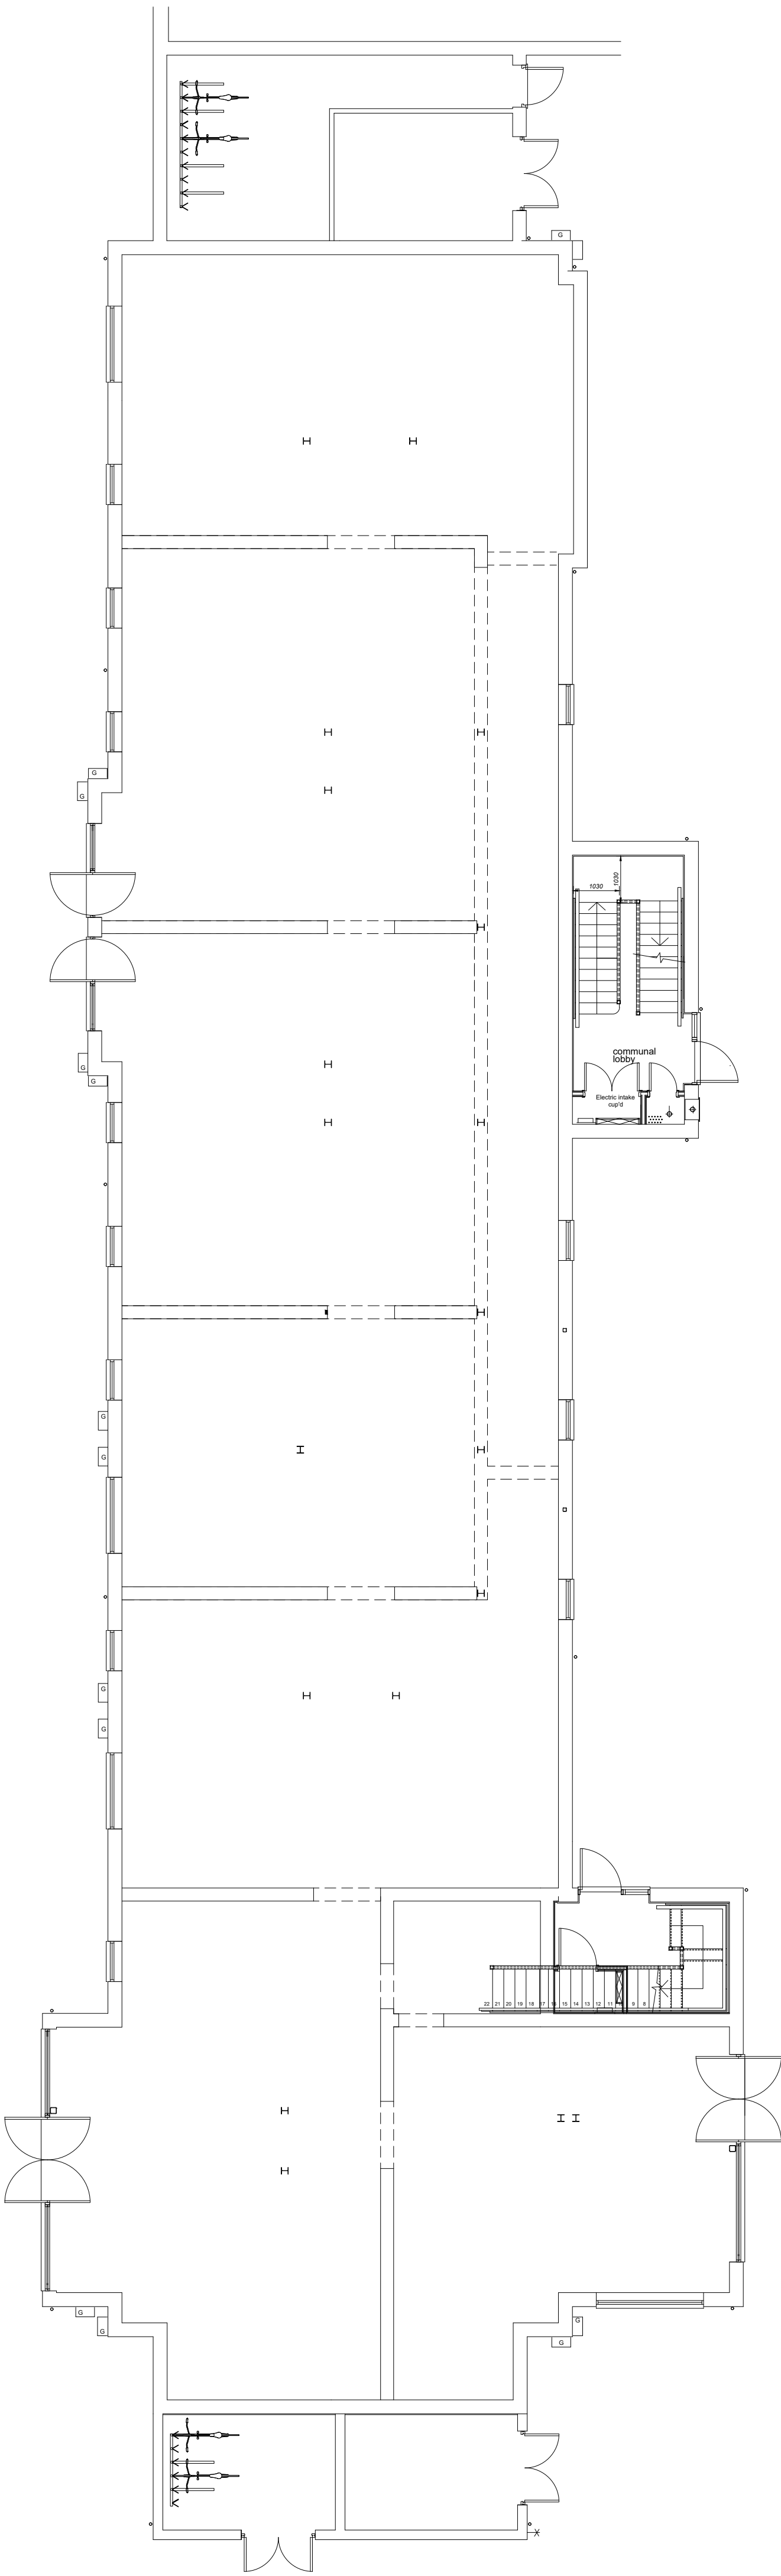

EXISTING GROUND FLOOR LAYOUT

A Flat B & C revised to M4.2. Tenure updated. Floor Areas & Tenure Notes added.		05.05.28 23.07.24	agtg agtg
REVISIONS		DATE	BY
DRAWN AGTG	CHECKED TE	DATE NOV2023	SCALE 1:100@A1
DRAWING NO. 149.002-1			REV B
DRAWING TITLE EXISTING & PROPOSED GROUND FLOOR PLANS			
DRAWING STATUS PLANNING			
Persimmon Homes Wessex. All rights reserved. This drawing is the copyright of Persimmon Homes Developments Ltd. and has been produced for planning proposes only. Such drawings can be scaled but are not be used for construction or sales documents.			