



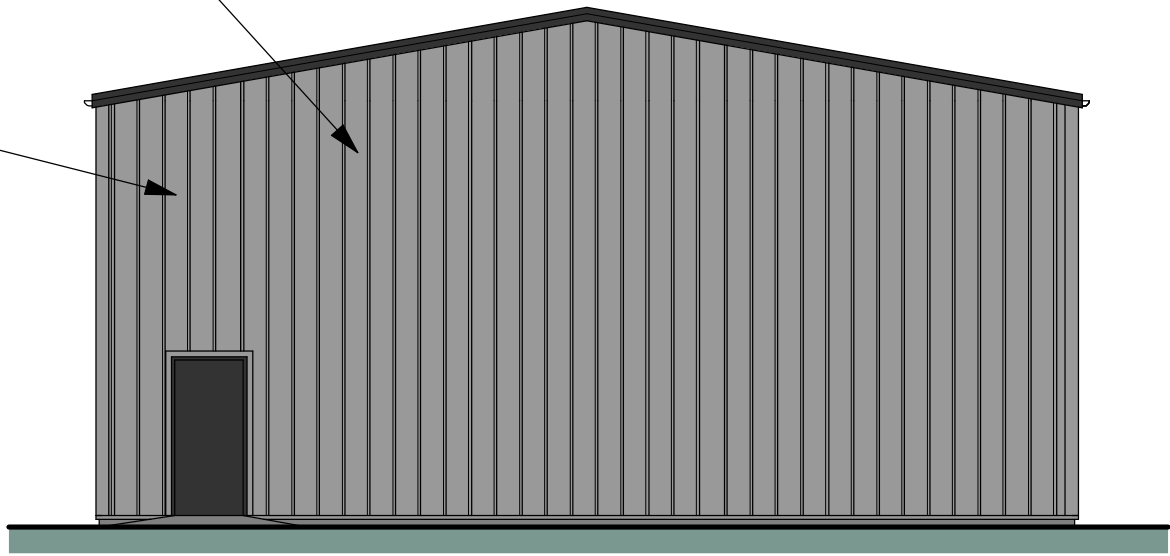


SOUTH

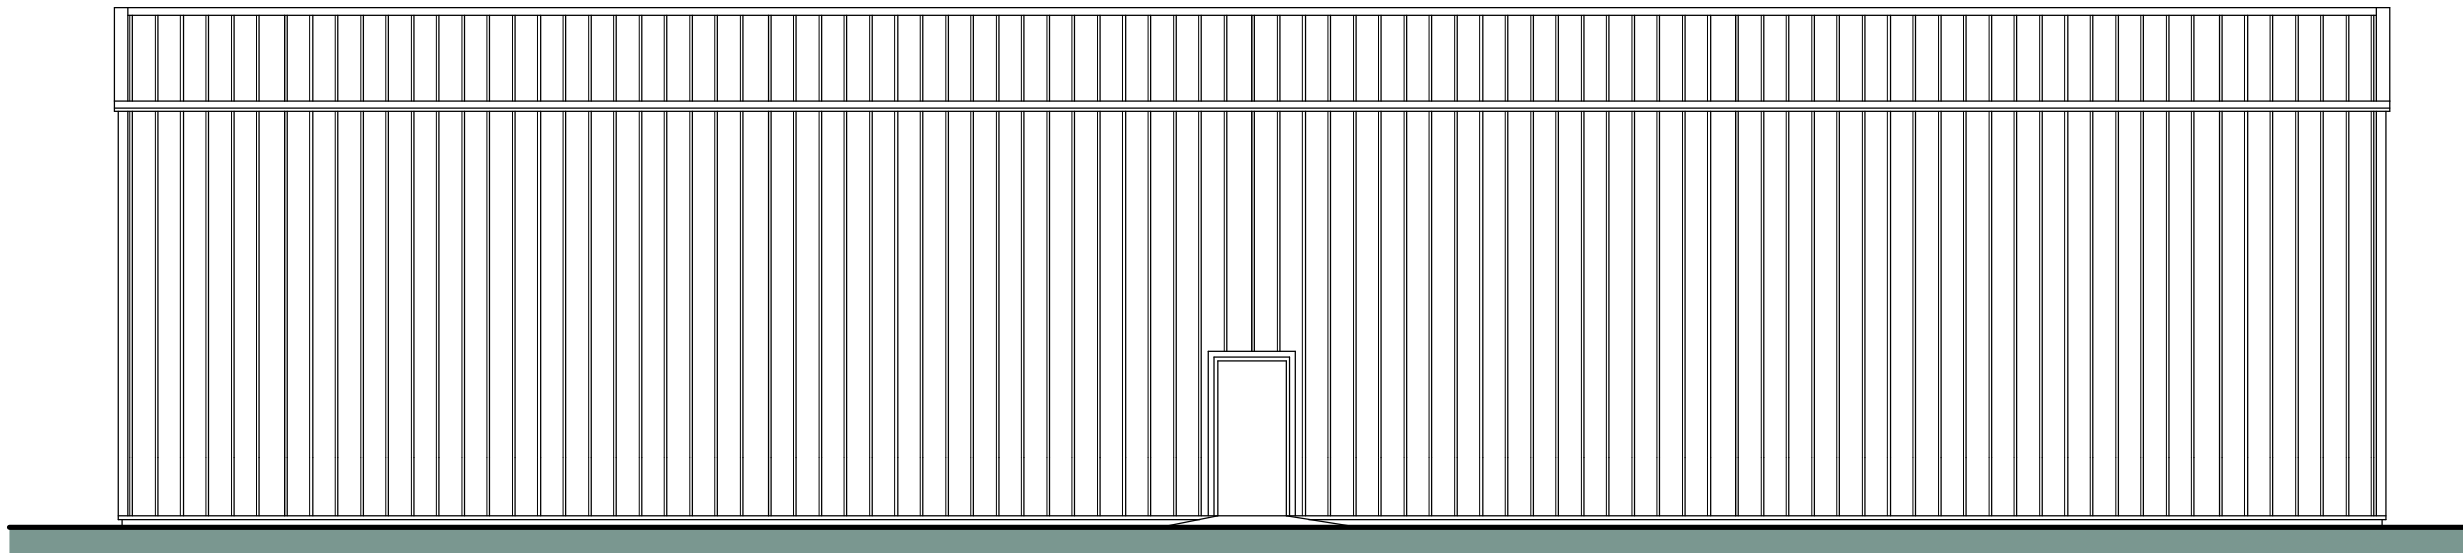


EAST




NORTH

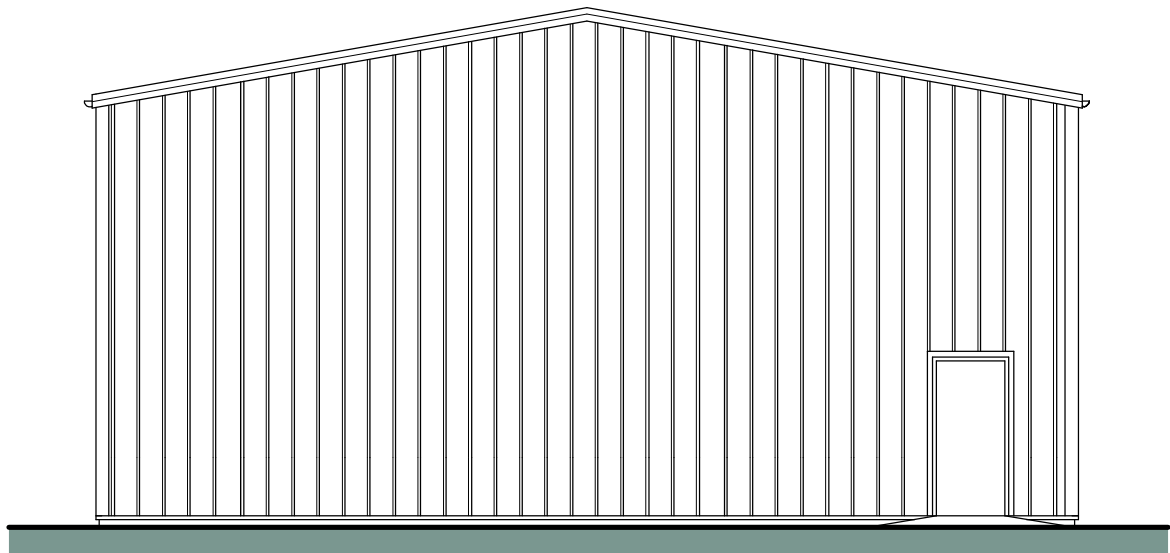


WEST

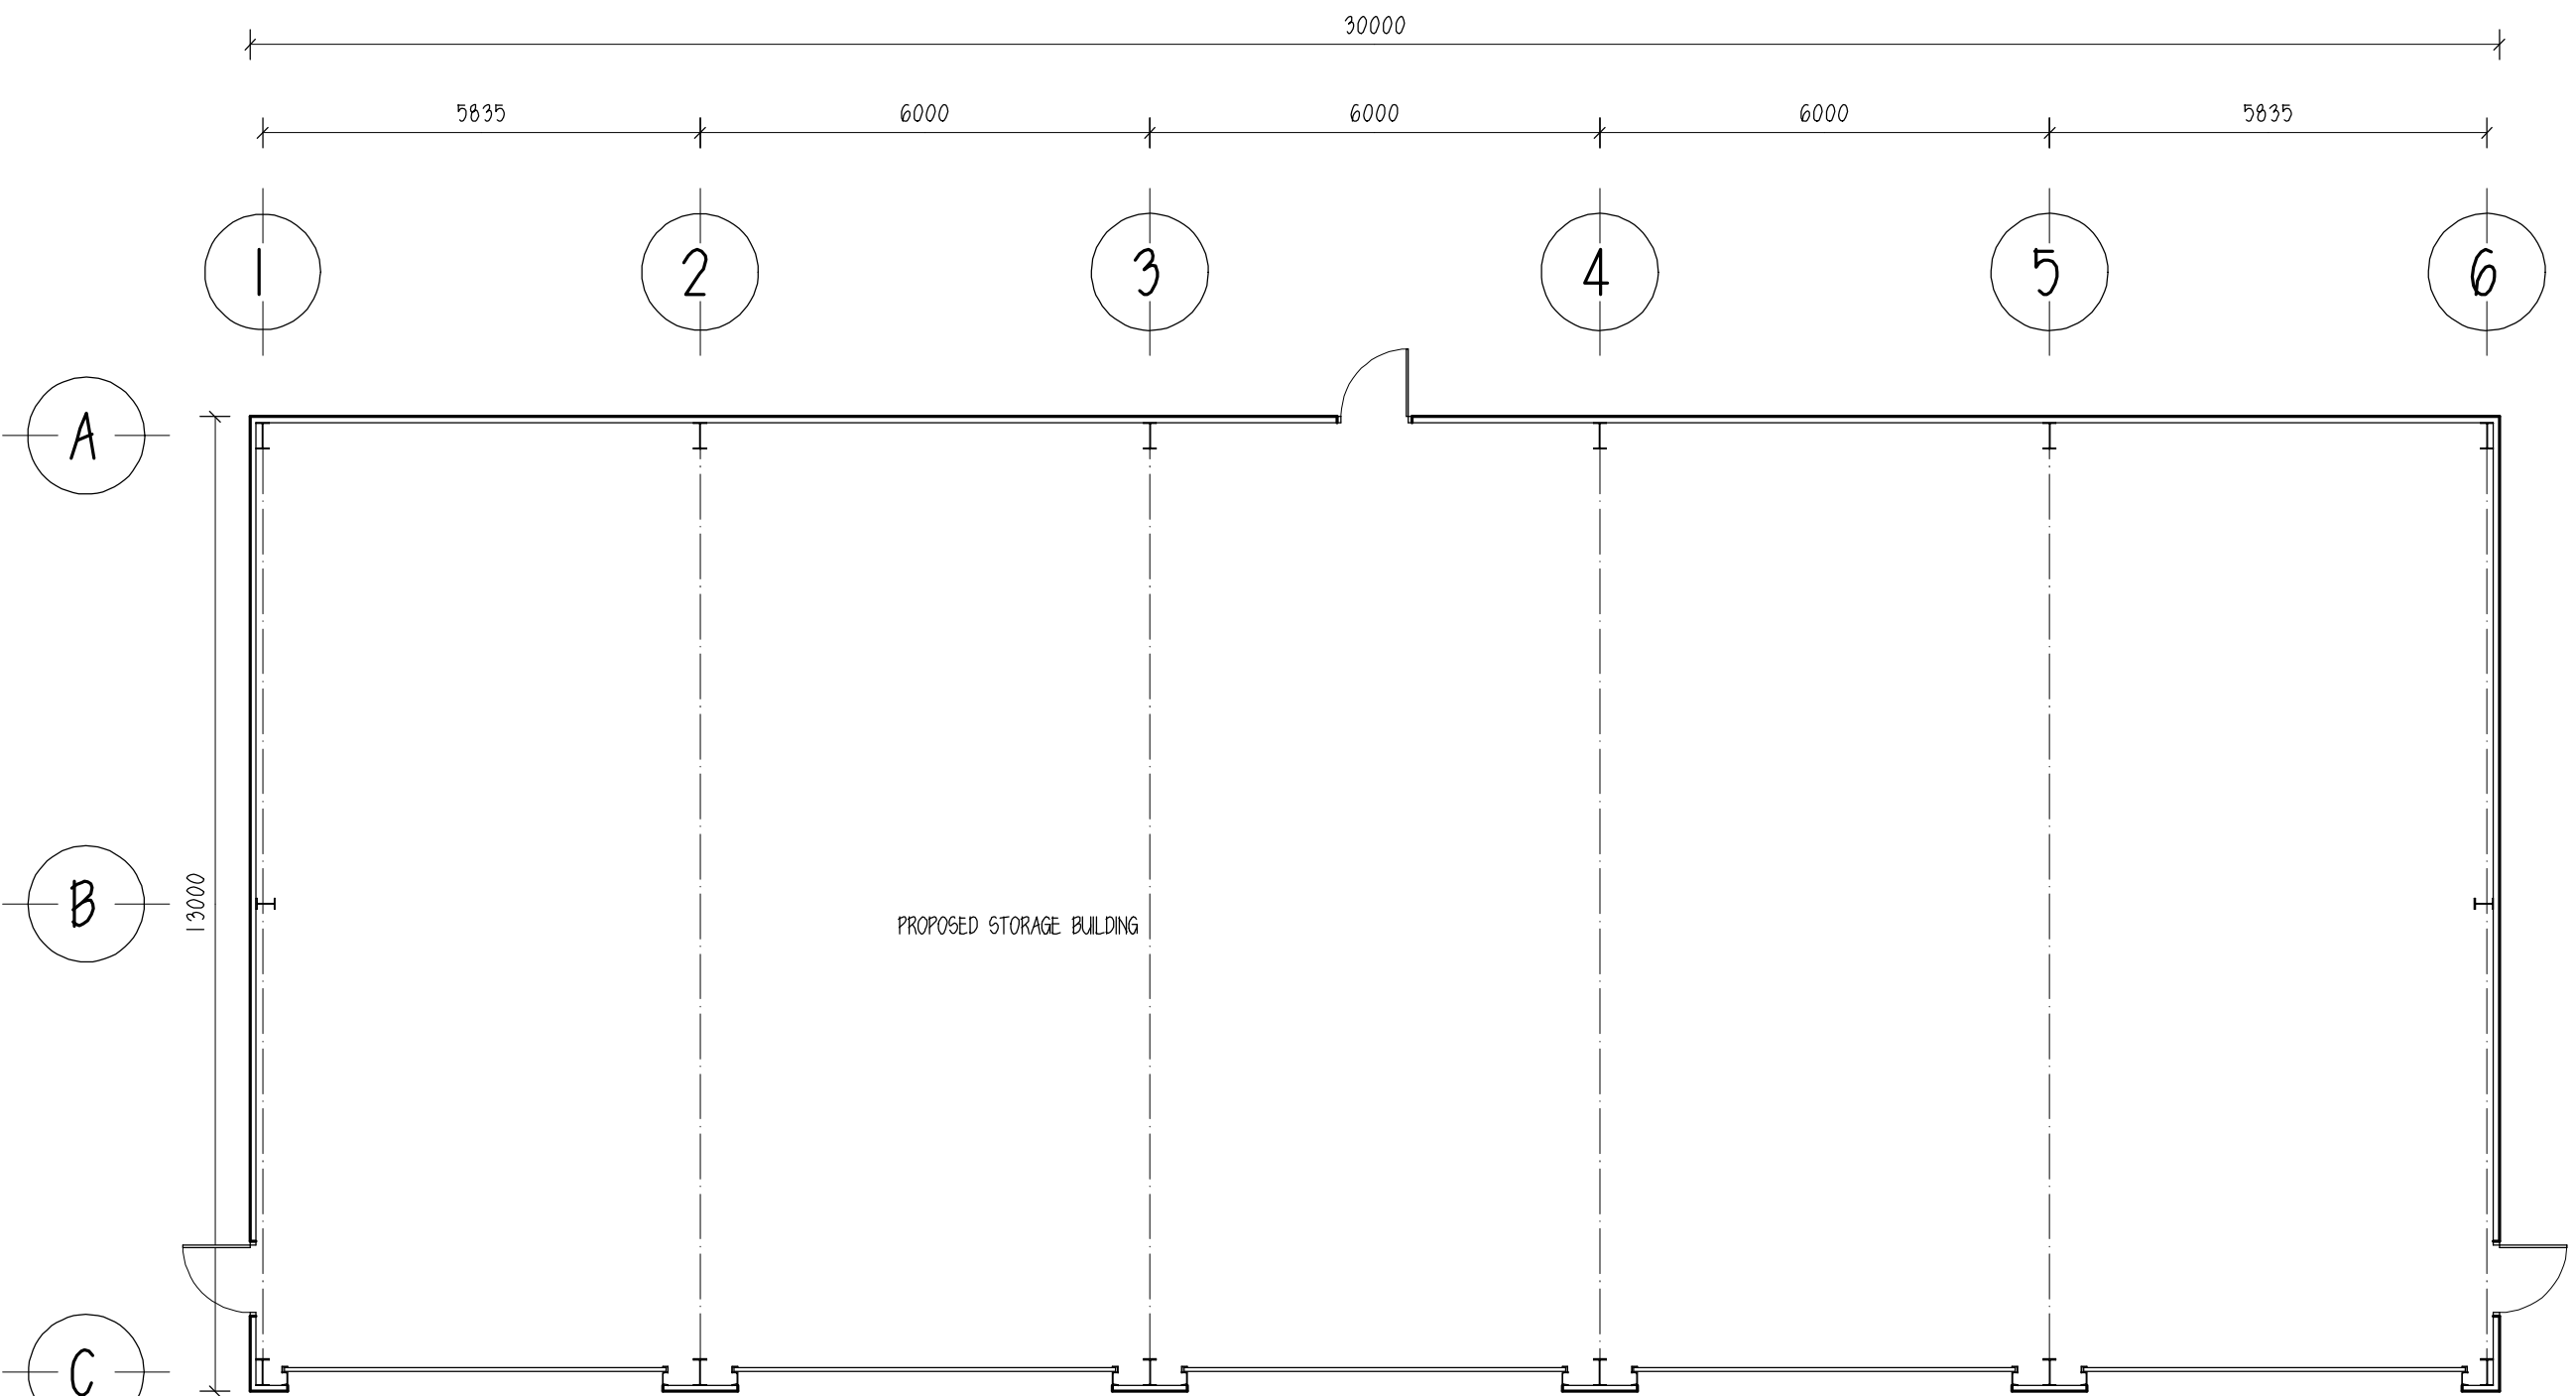

FLOOR PLAN

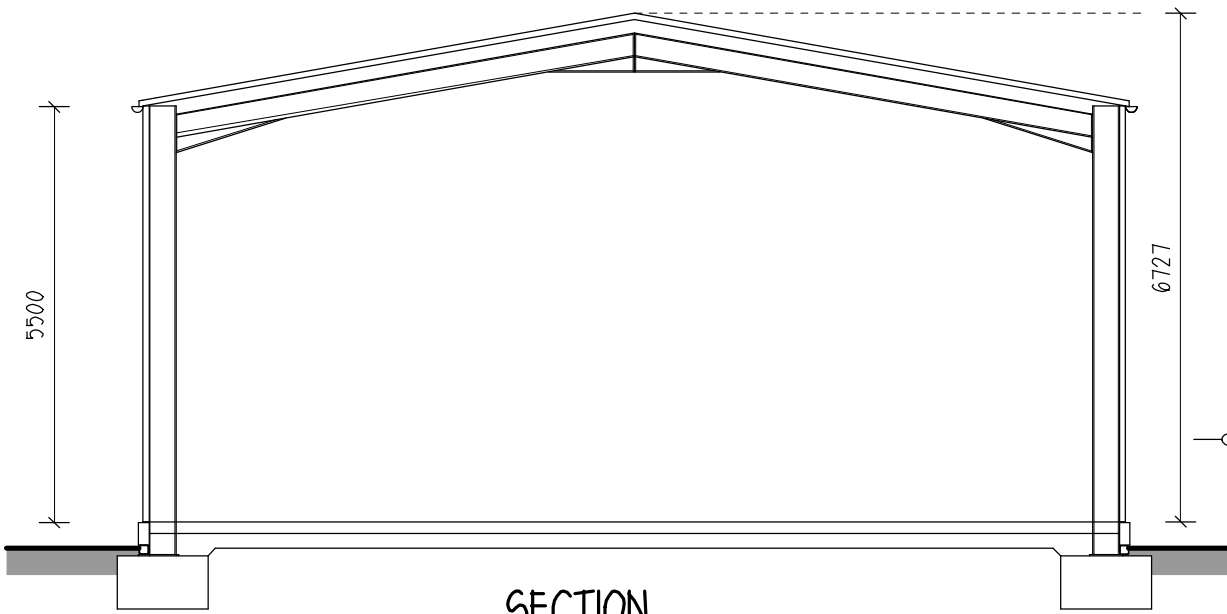

SECTION

 

REVISIONS	
TALLIS AMOS GROUP LTD LOWER ODD BUSINESS PARK CRUDWELL, KEMBLE SN16 9SN	
TITLE PLANS & ELEVATIONS	ISSUE PLANNING
DATE APRIL 2026	DRG. NO. 2605.03
SCALE 1:100 @ A2	
DRAWN BY SP	
PERROTT BUILDING SERVICES LTD WEST TOWN HOUSE, KINGSLAND LEOMINGSTER HEREFORDSHIRE HR6 9GE	