


NOTES

All levels, dimensions and construction details to be checked on-site by the contractors before work commences. All construction details to comply with the latest Building Regulations, British Standard Specifications and Codes of Practice.

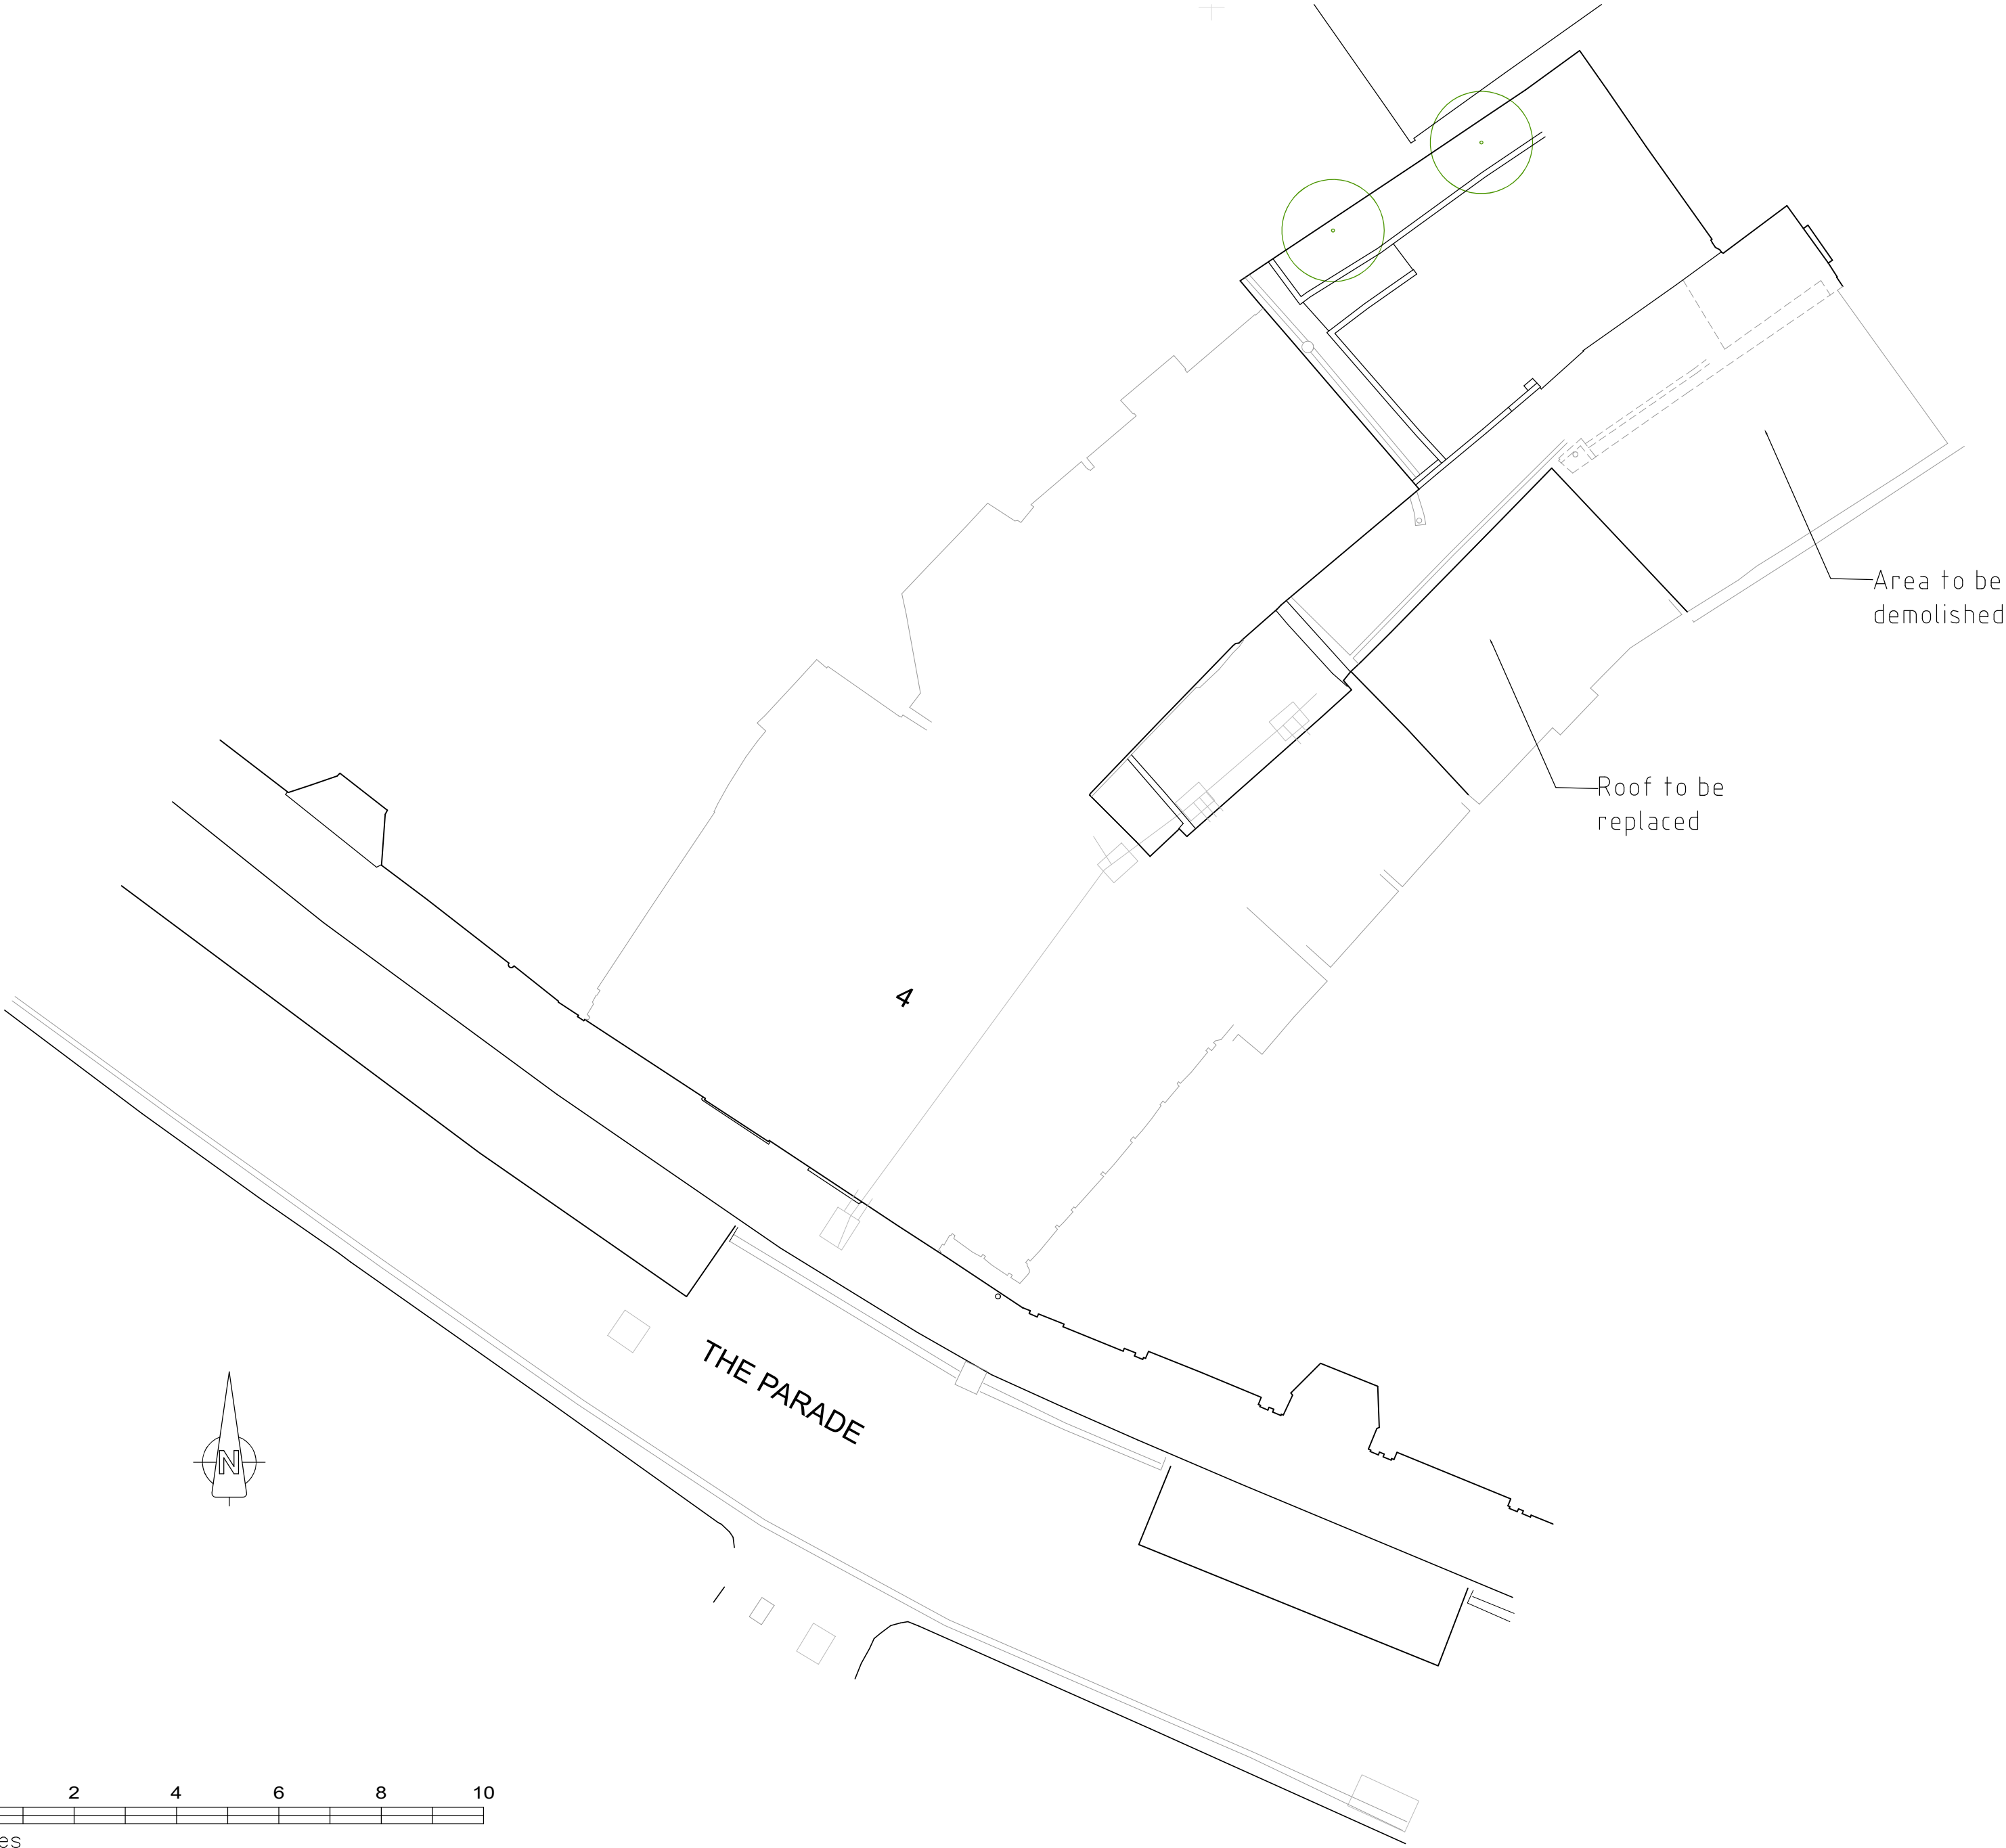

CHILTON HOUSE, CHARNHAM LANE
HUNGERFORD, BERKSHIRE. RG17 0EY
TEL :- 01488-683424 FAX :- 01488-683500

DRAWING TITLE			
Proposed Alterations 4 The Parade, Marlborough, SN8 1NE for Mr E. Barani			
SCALE	DATE	DRAWN BY	APPROVED BY
1:100	April 2026	JS	

DRAWING NUMBER	REV
3454-02	
CAD REFERENCE	
Proposed Site Plan	A2