

NOTES


All levels, dimensions and construction details to be checked on-site by the contractors before work commences. All construction details to comply with the latest Building Regulations, British Standard Specifications and Codes of Practice.



FRONT ELEVATION




SIDE ELEVATION

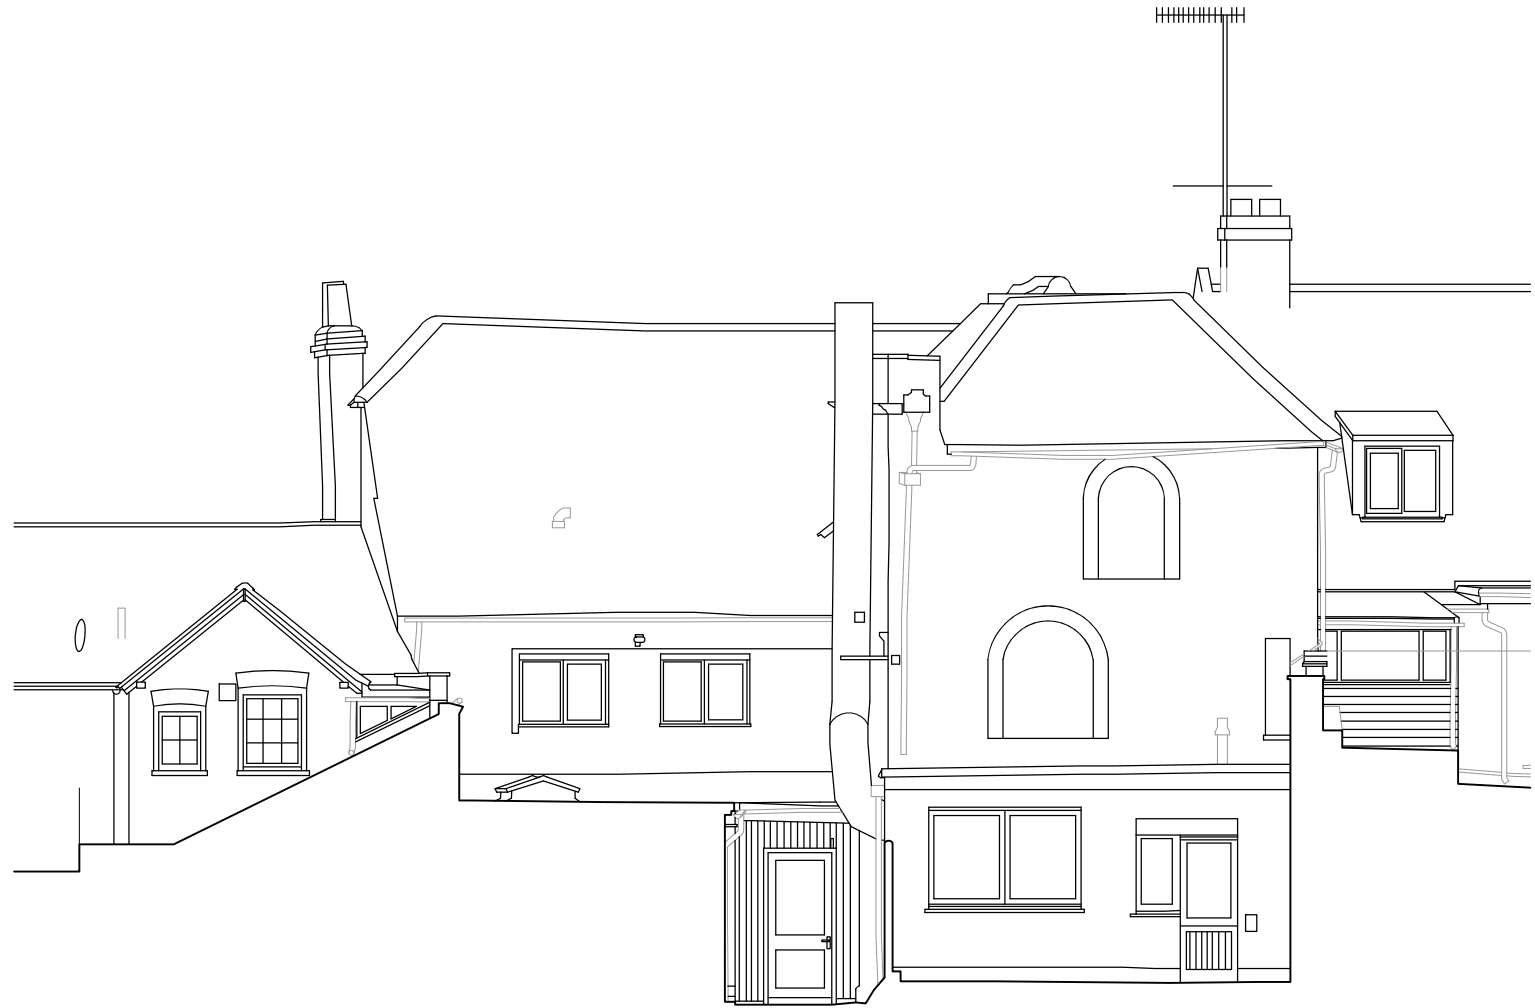


REAR ELEVATION




SIDE ELEVATION

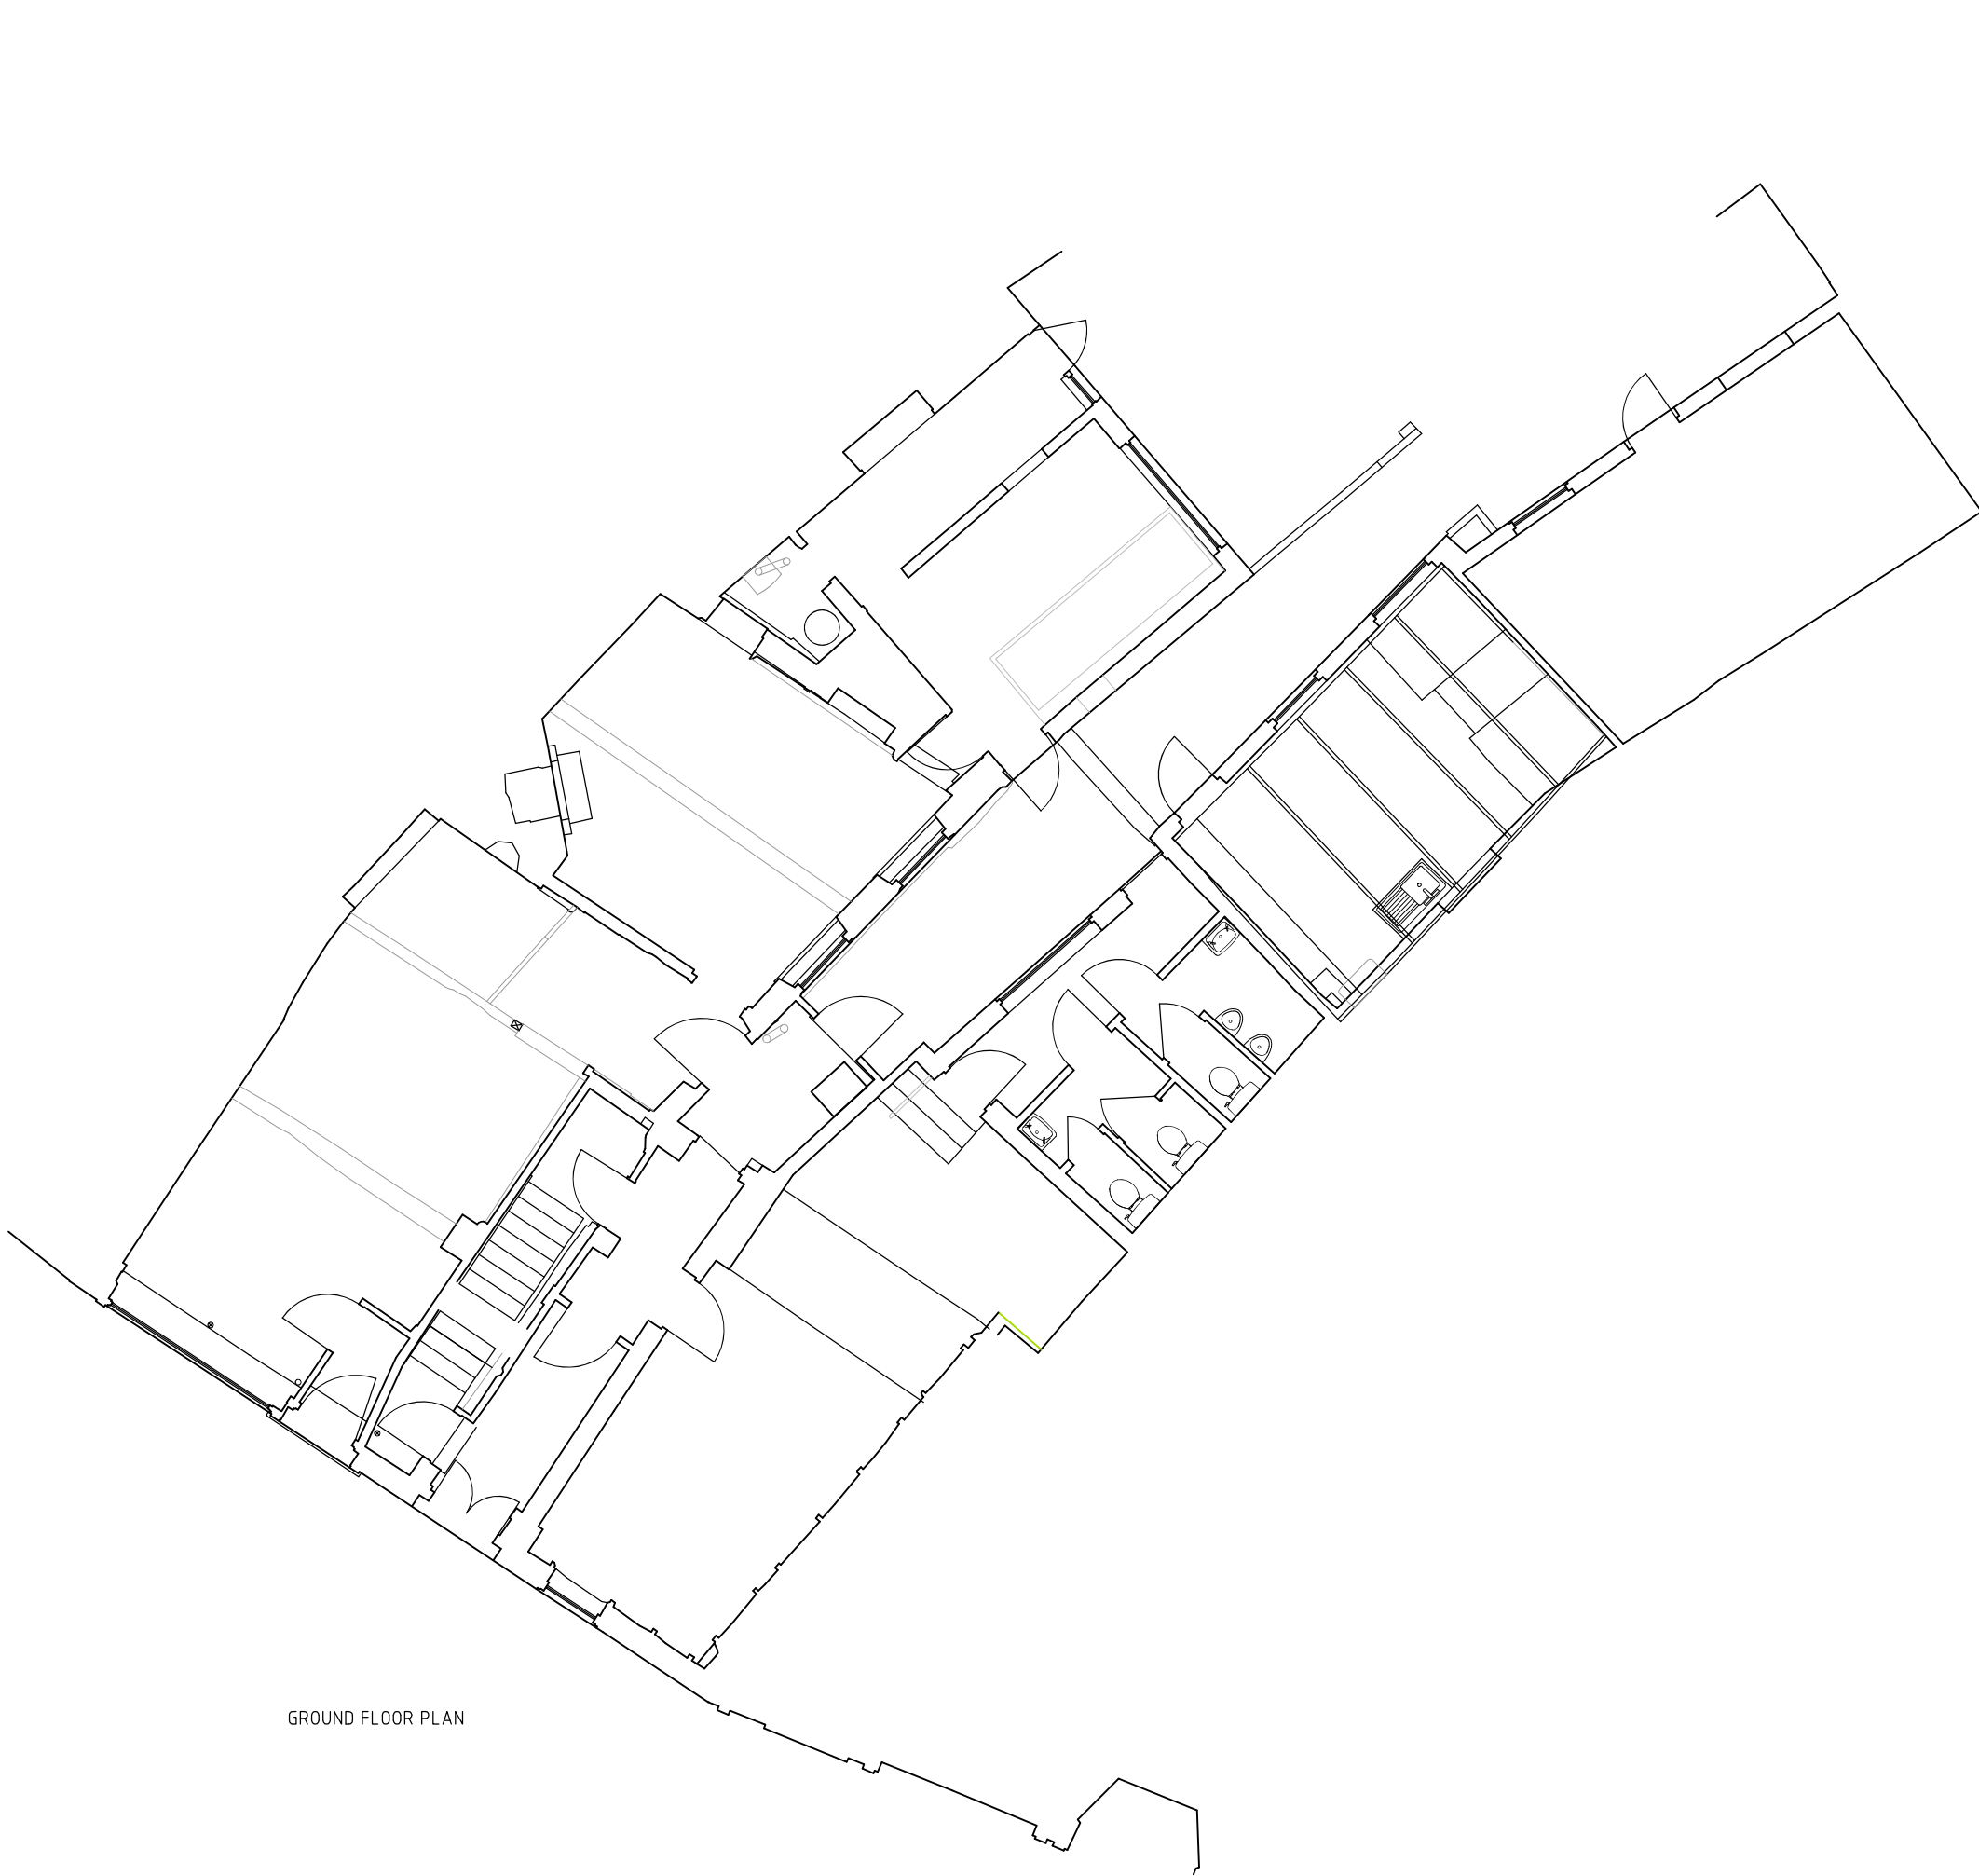


GROUND FLOOR PLAN

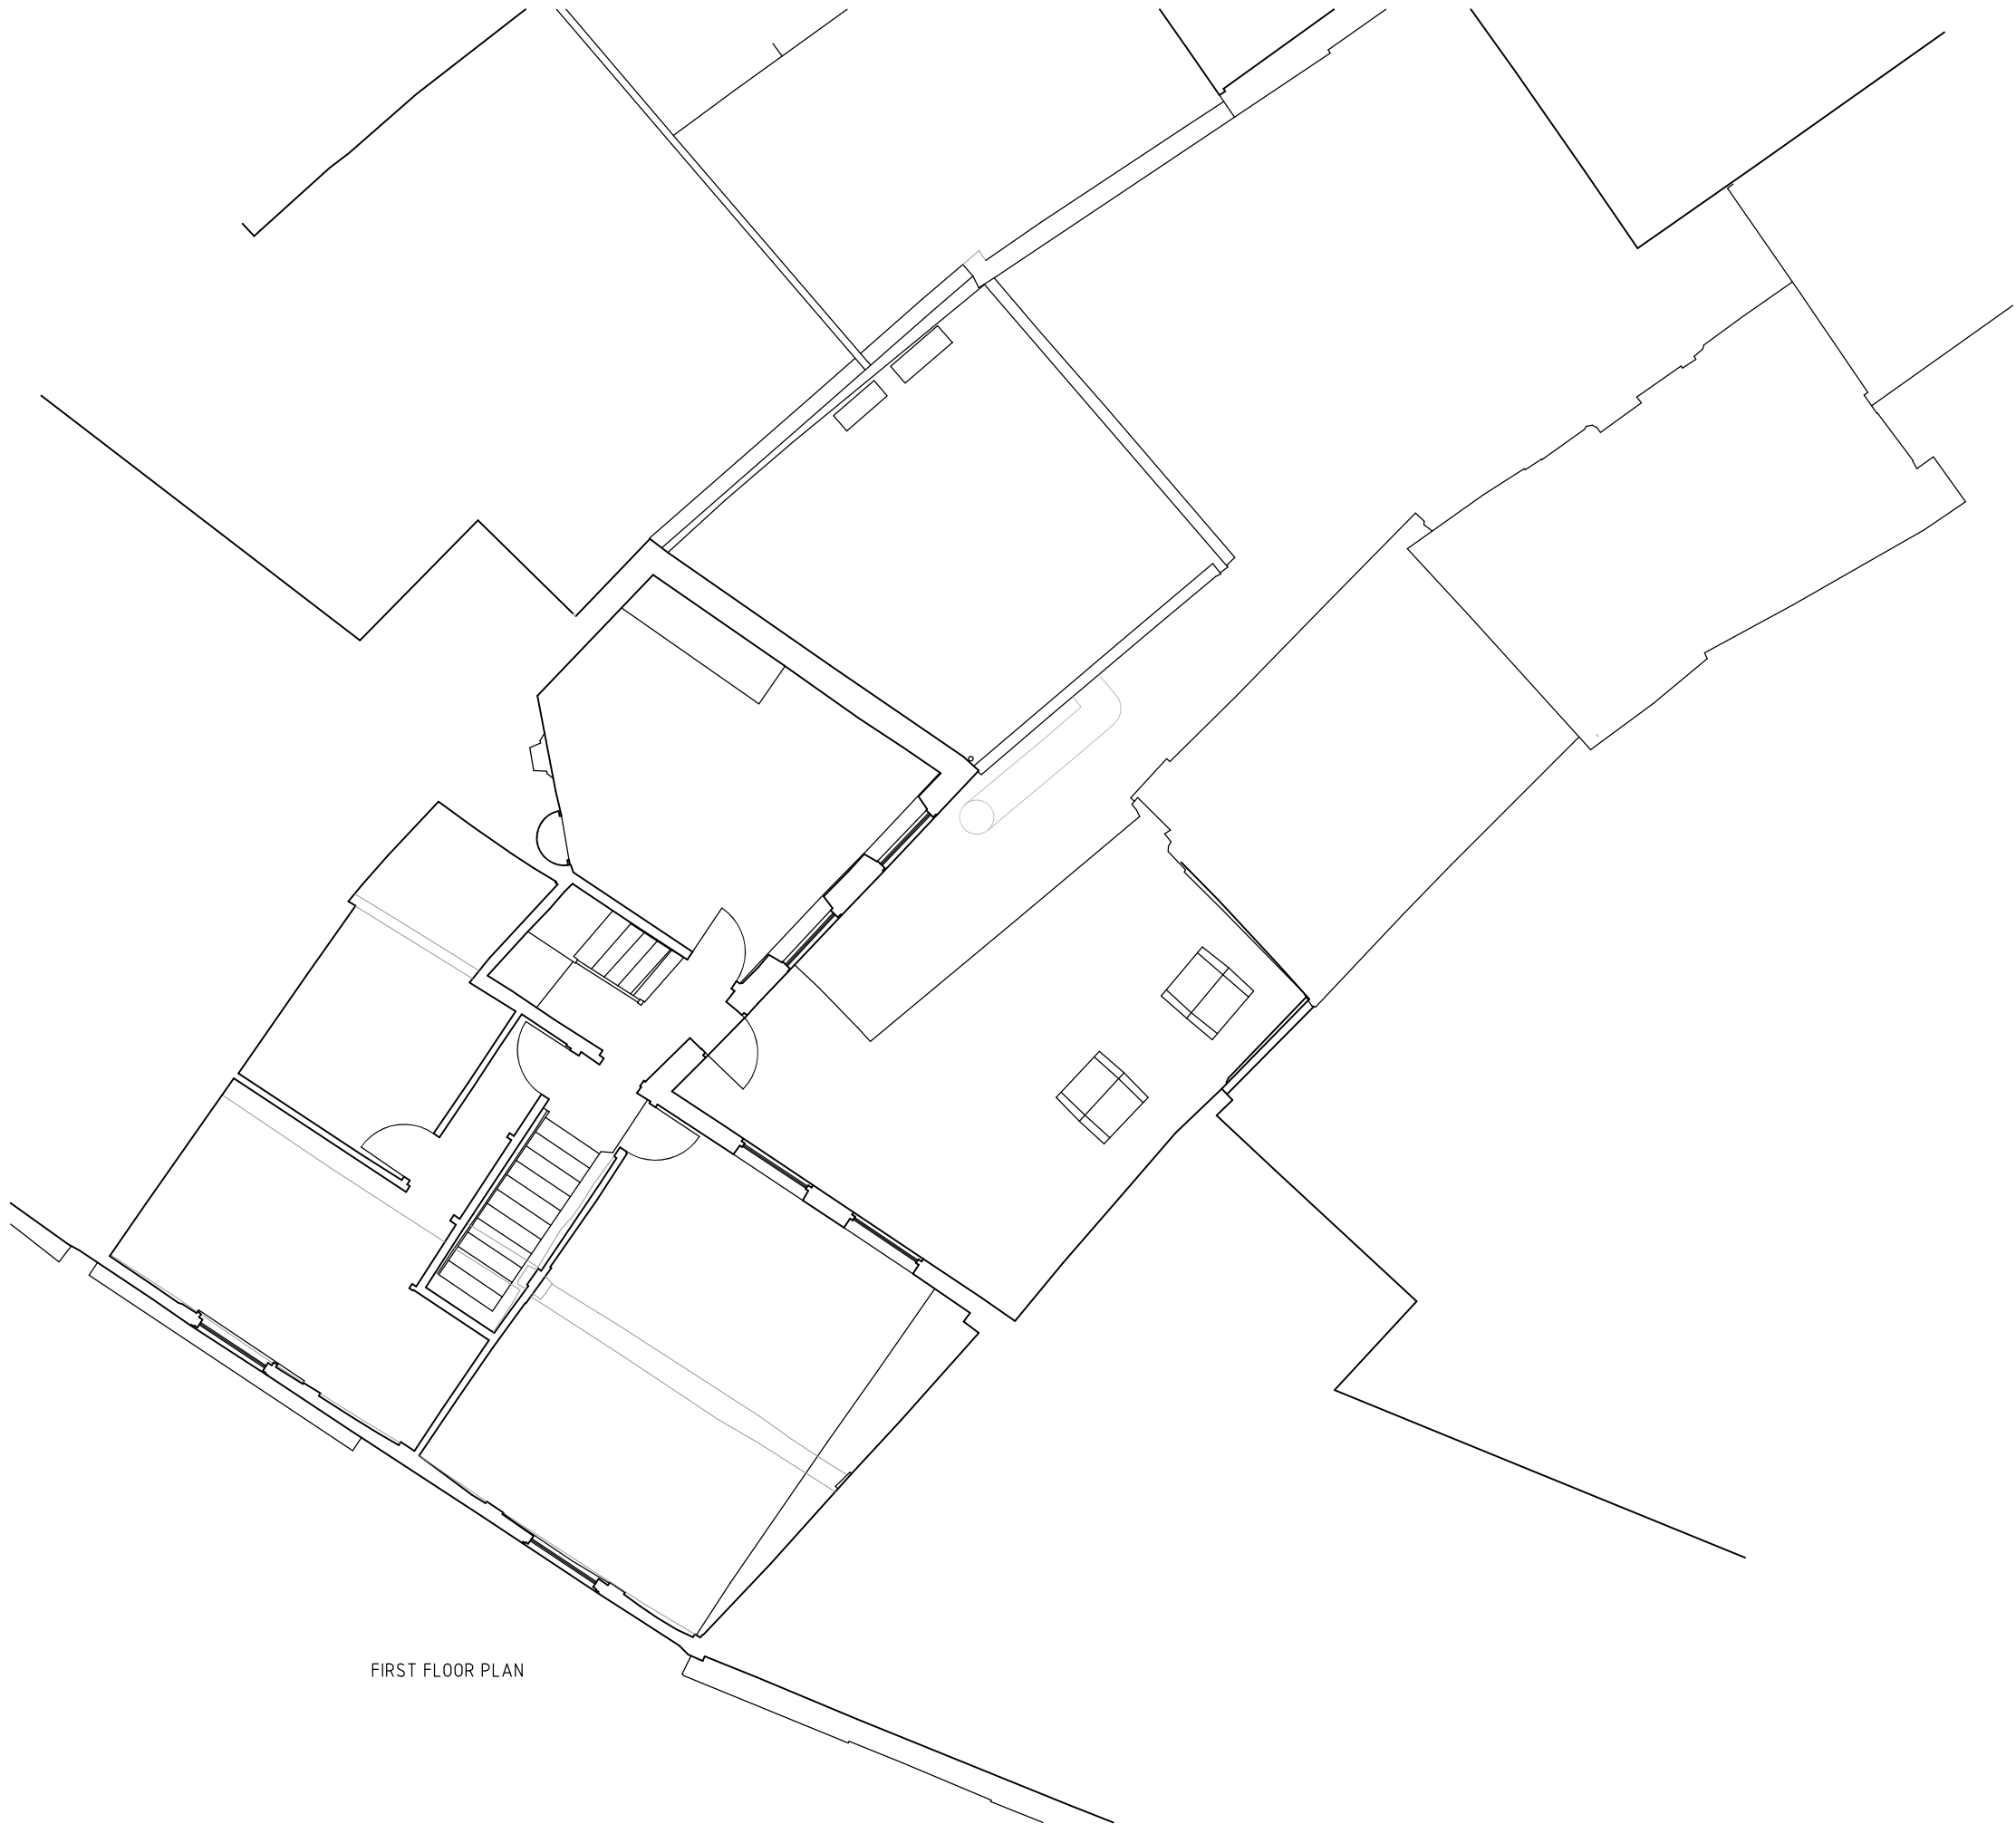

FIRST FLOOR PLAN

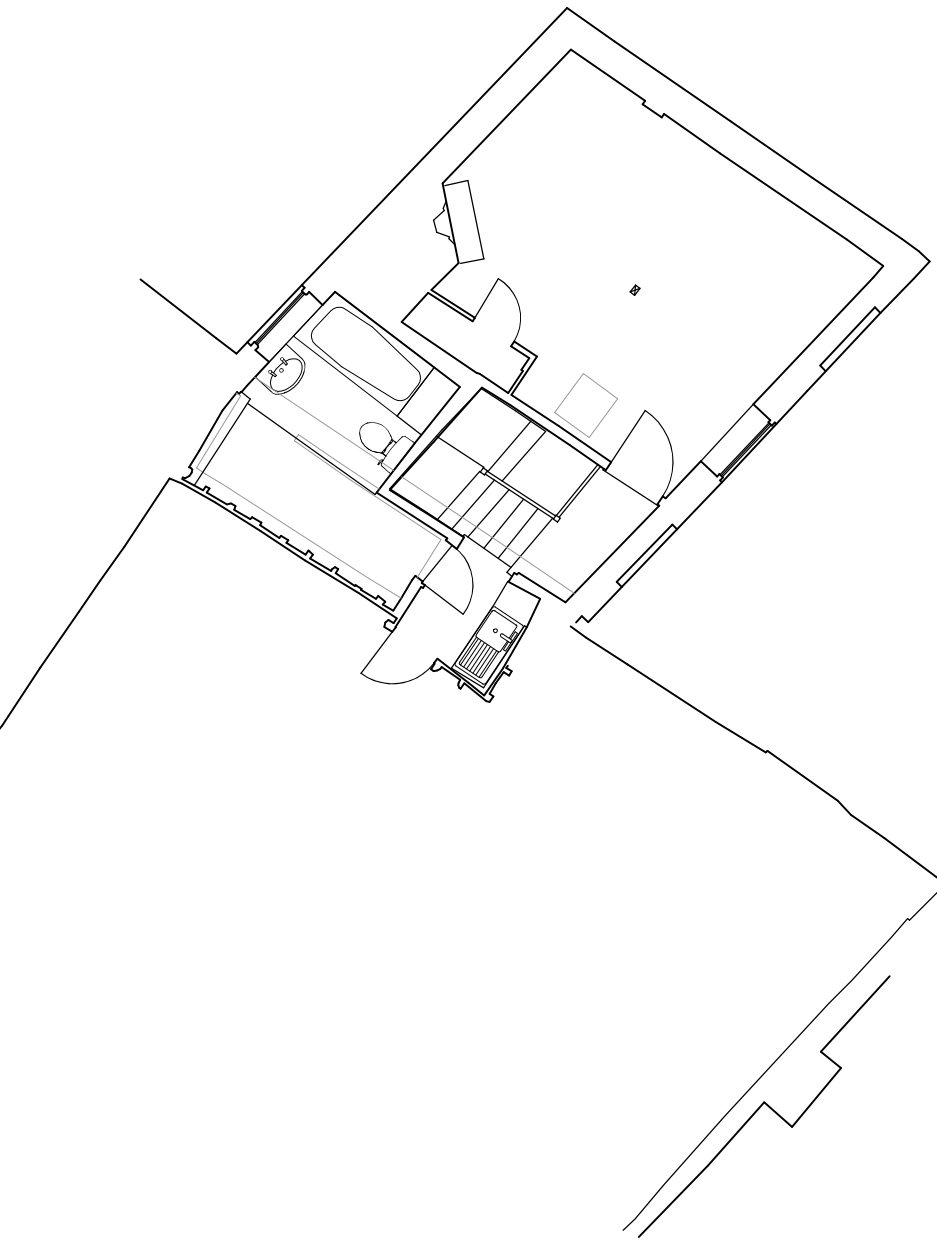

SECOND FLOOR PLAN

 

CHILTON HOUSE, CHARNHAM LANE  
HUNGERFORD, BERKSHIRE. RG17 0EY  
TEL :- 01488-683424 FAX :- 01488-683500

| DRAWING TITLE                                                   |            |          |             |
|-----------------------------------------------------------------|------------|----------|-------------|
| Proposed Alterations<br>4 The Parade<br>Marlborough,<br>SN8 1NE |            |          |             |
| SCALE                                                           | DATE       | DRAWN BY | APPROVED BY |
| 1:100                                                           | April 2026 | JS       |             |

| DRAWING NUMBER |  | REV     |  |
|----------------|--|---------|--|
| 3454-01        |  |         |  |
| CAD REFERENCE  |  |         |  |
| Survey         |  | plot A1 |  |