






EXISTING SIDE ELEVATION (south)
Scale 1:100

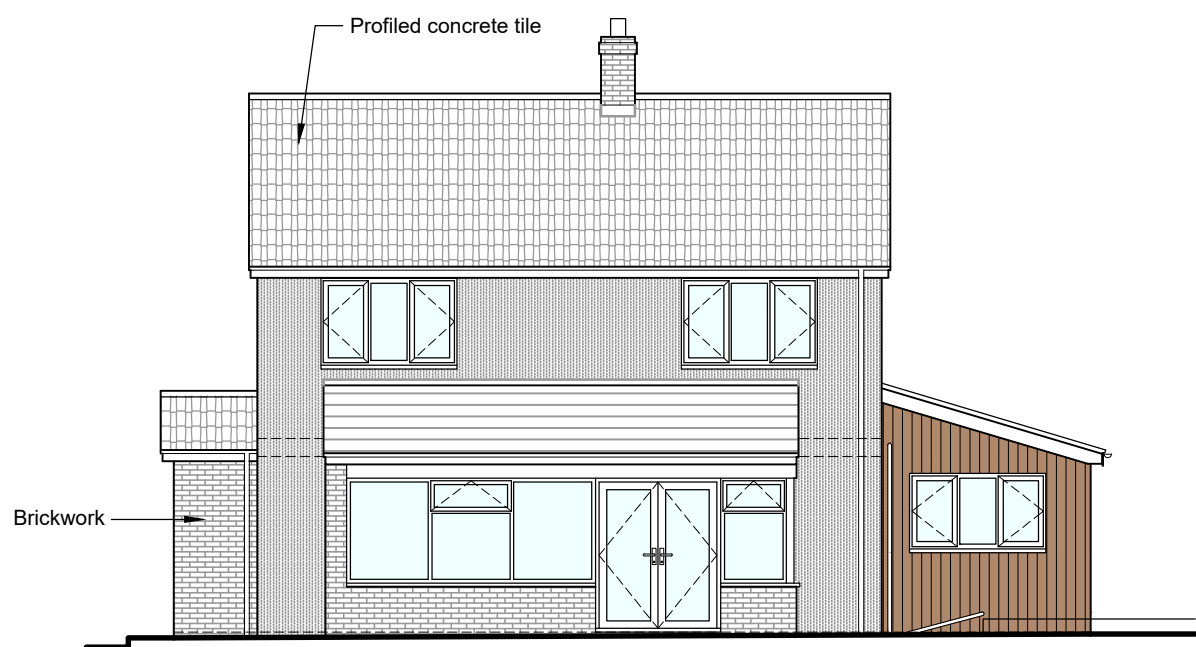


EXISTING REAR ELEVATION (east)
Scale 1:100

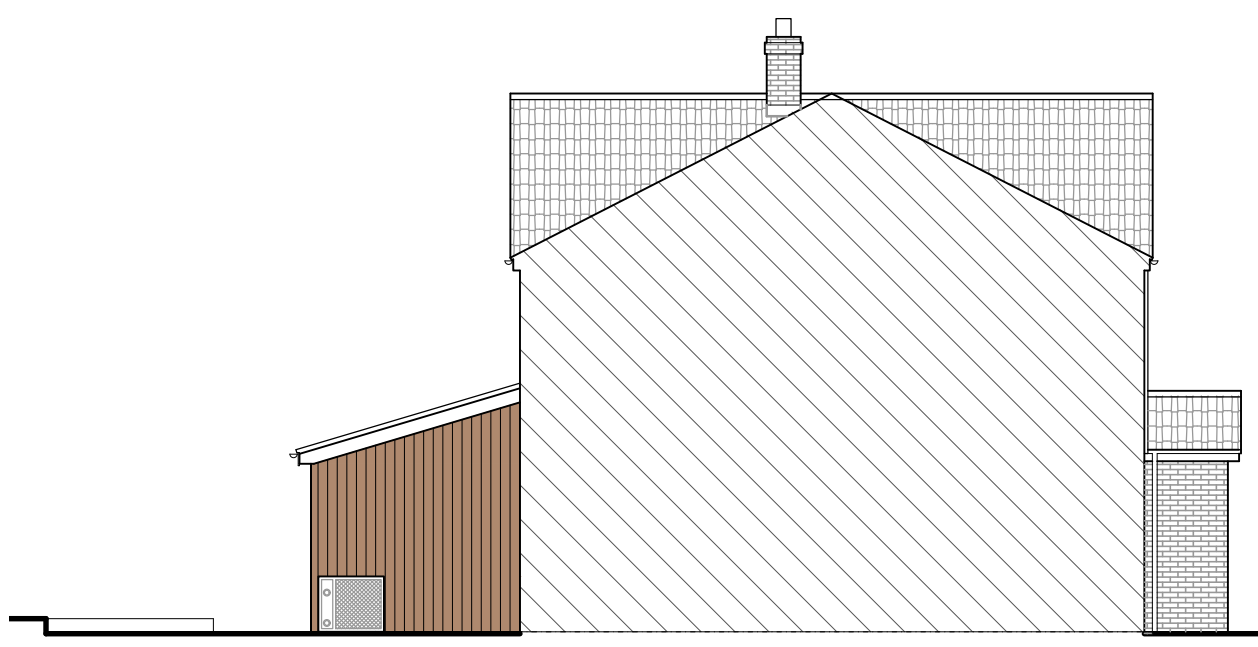


EXISTING SIDE ELEVATION (north)
Scale 1:100

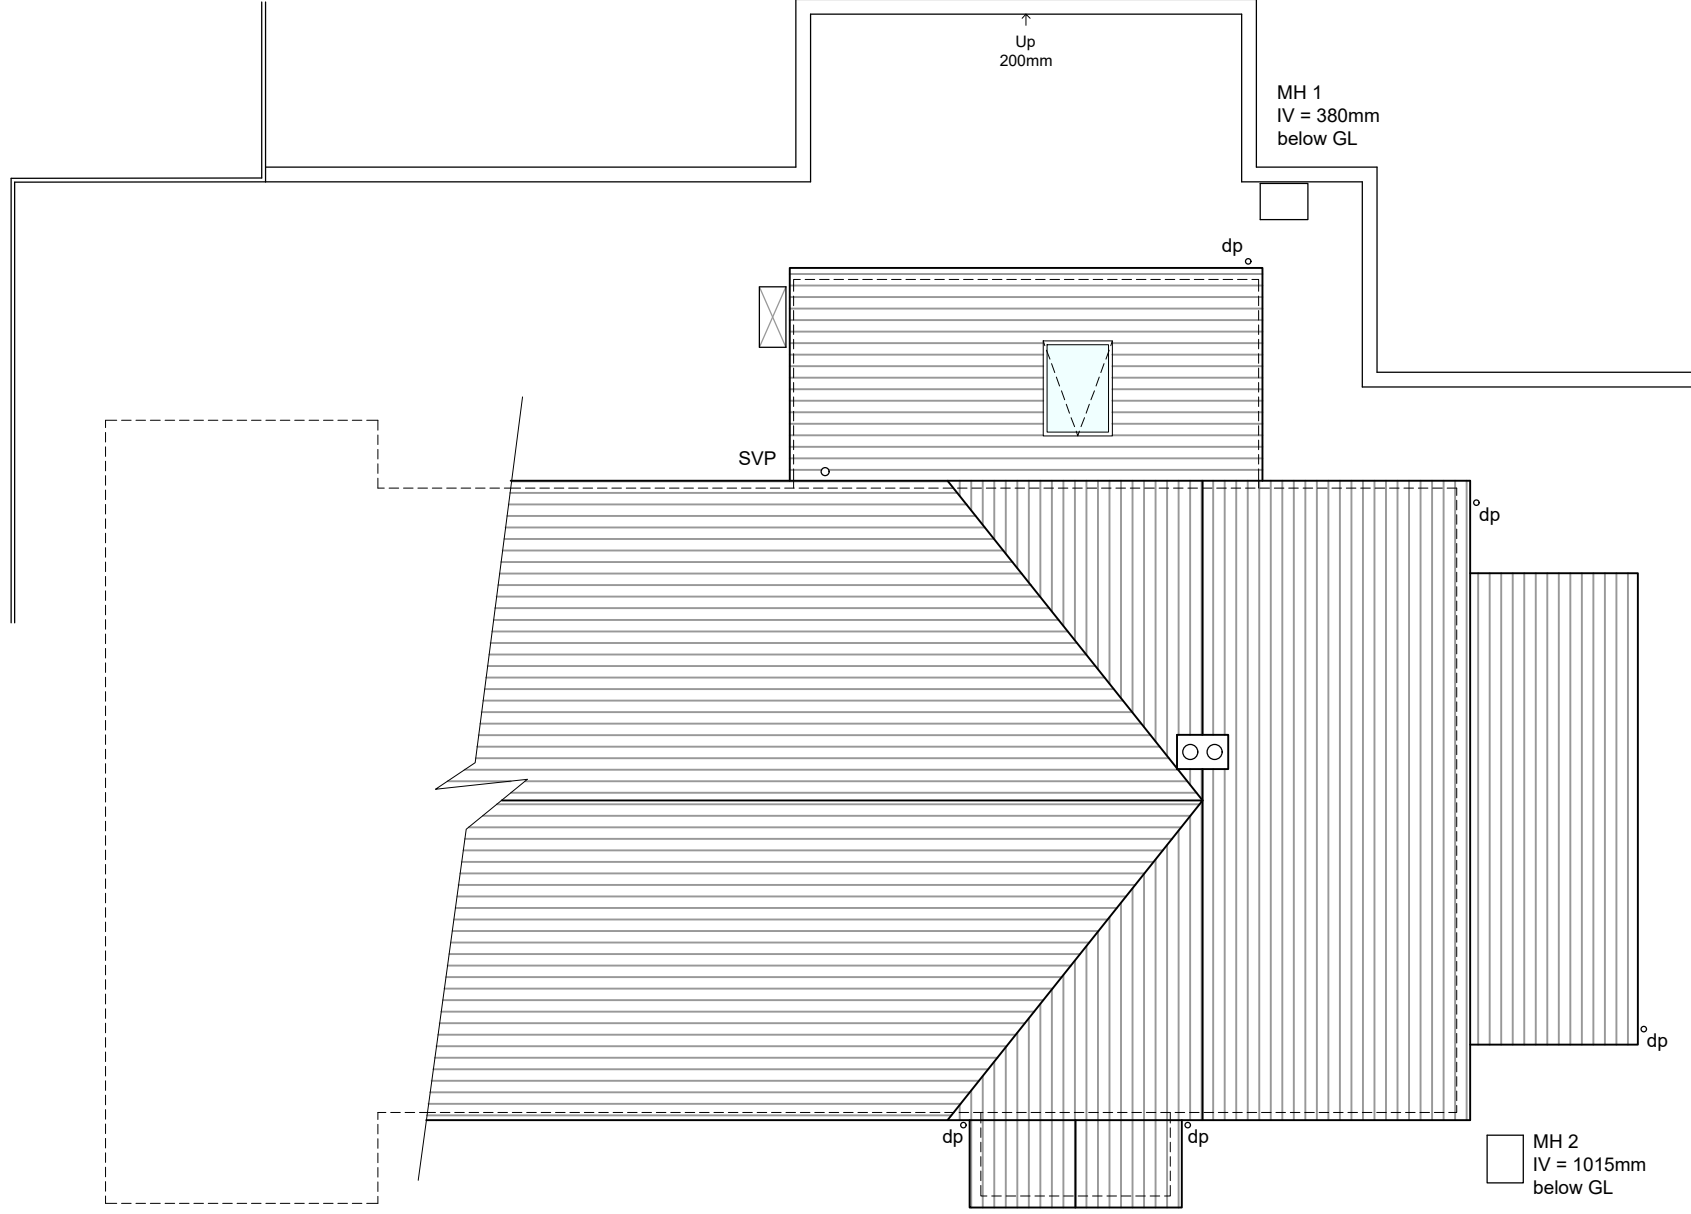



EXISTING ROOF PLAN
Scale 1:100

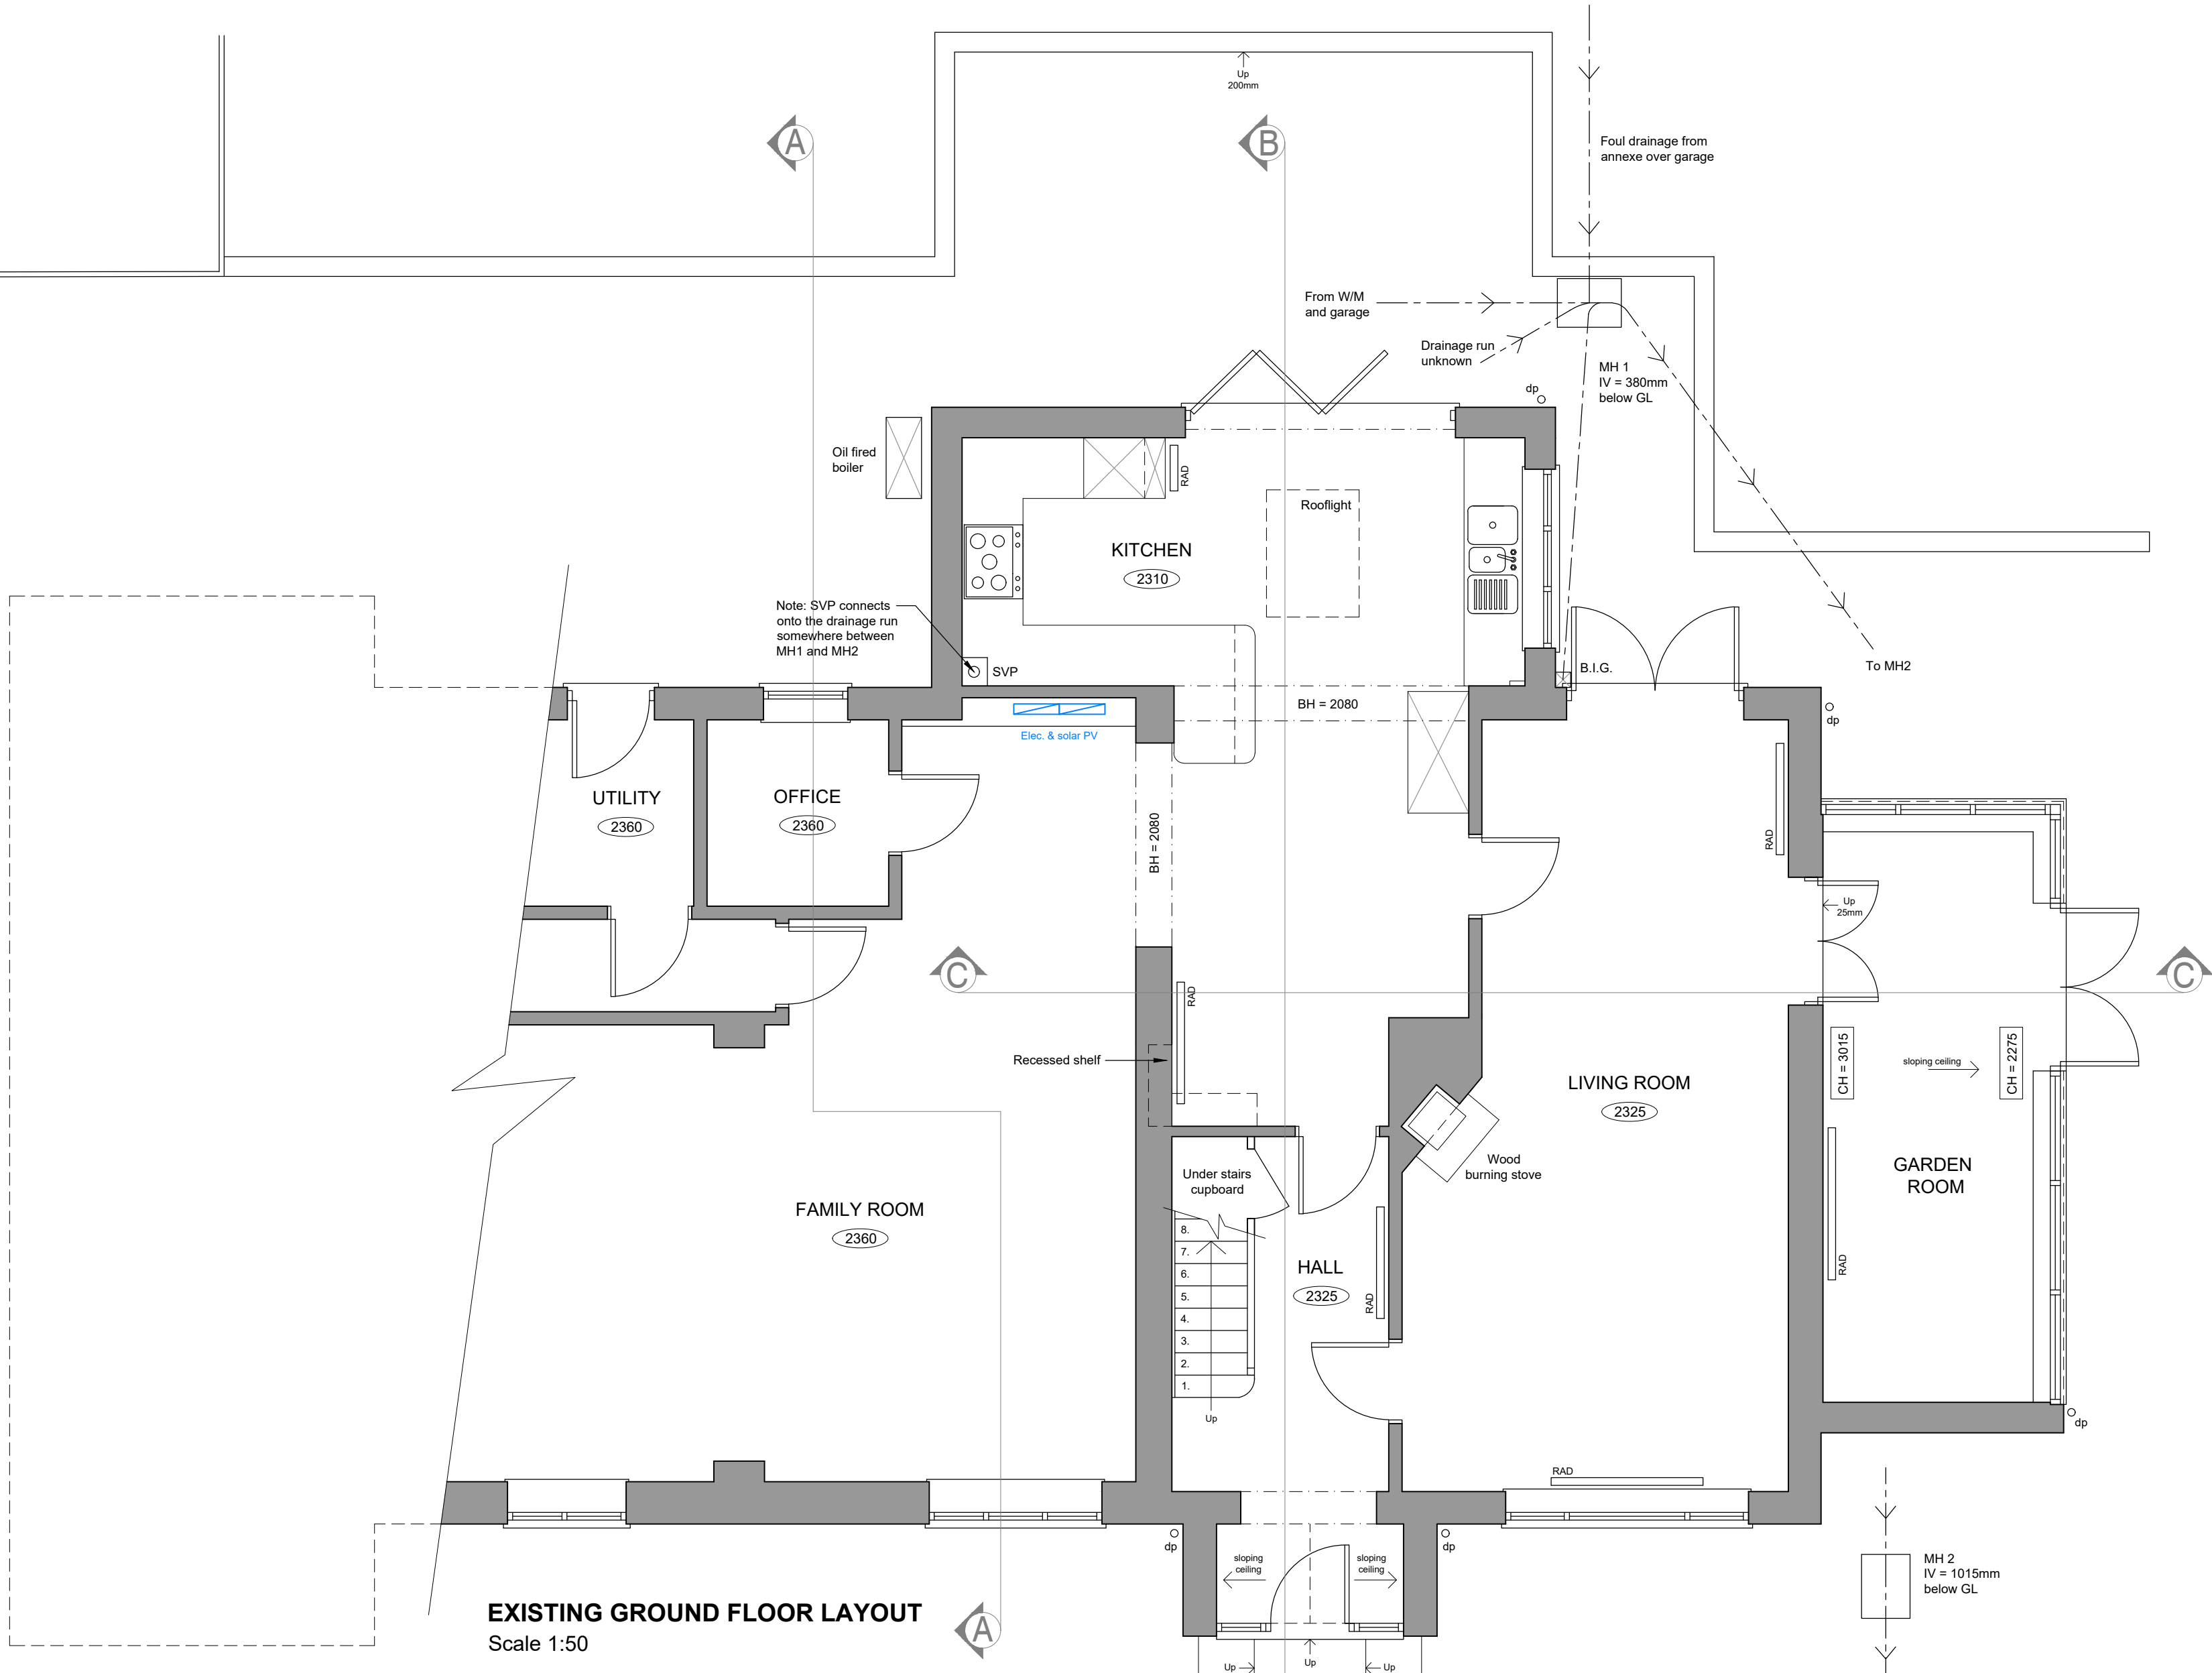


EXISTING GROUND FLOOR LAYOUT
Scale 1:50

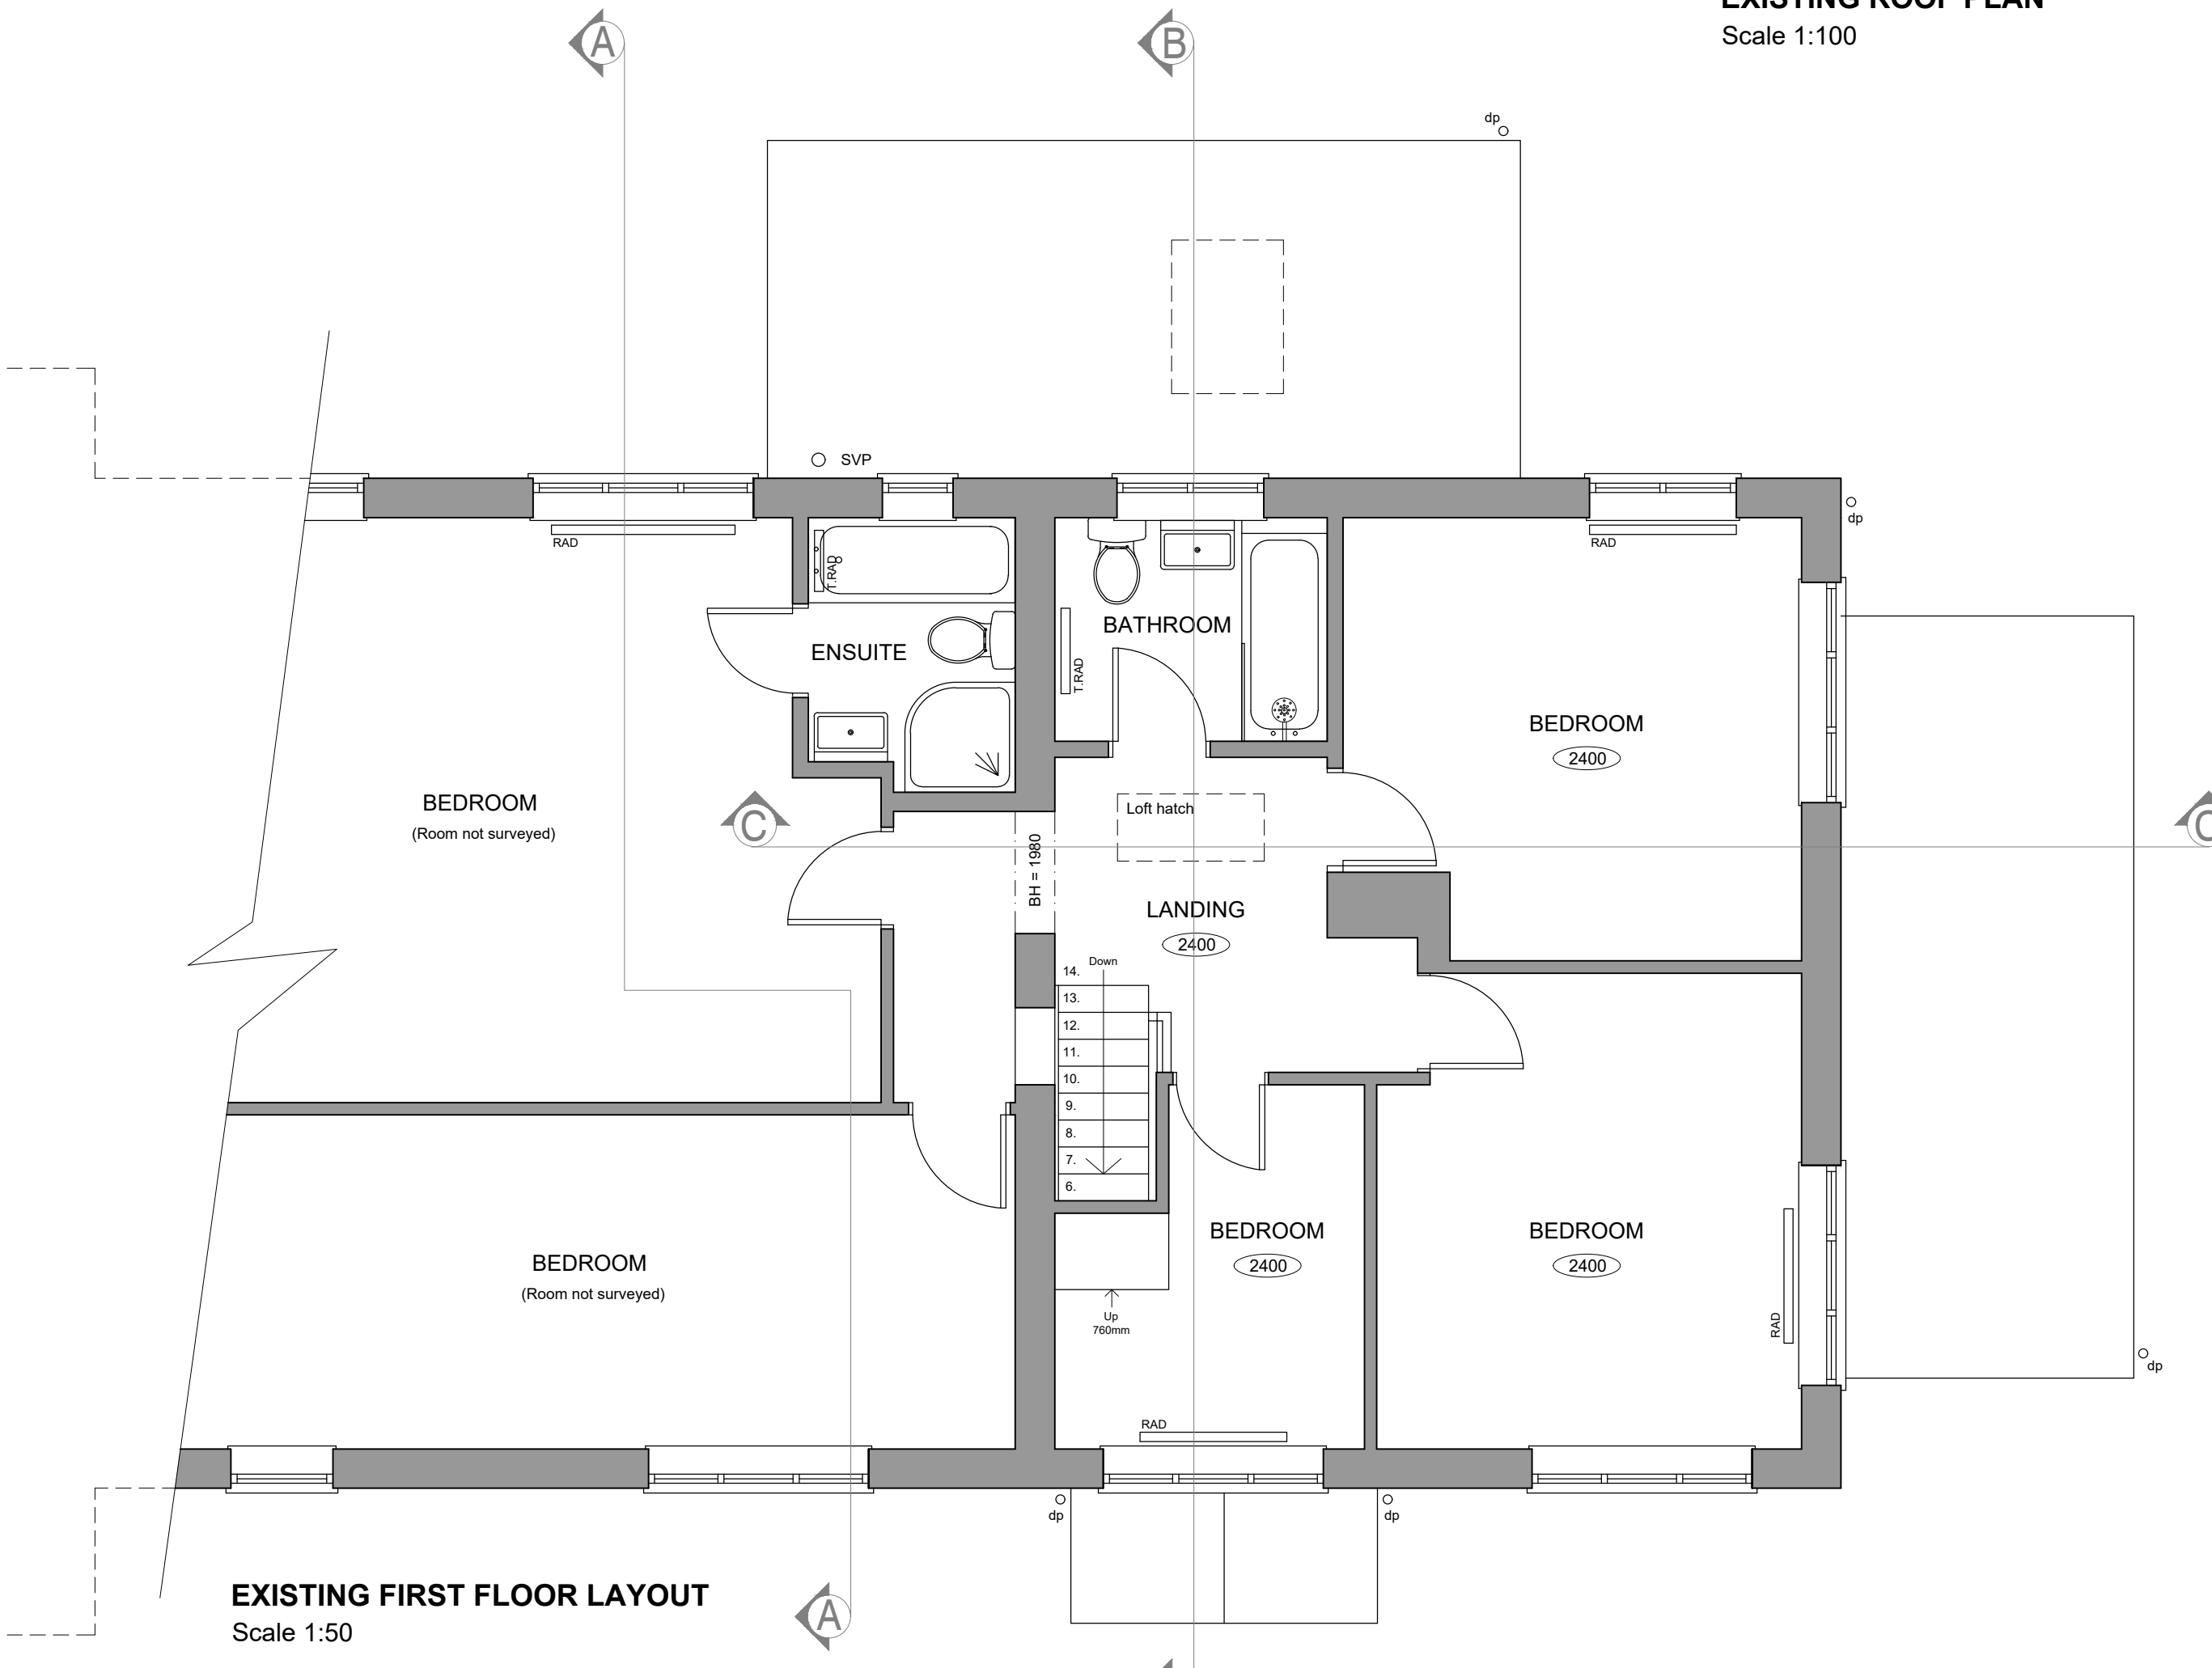


EXISTING FIRST FLOOR LAYOUT
Scale 1:50

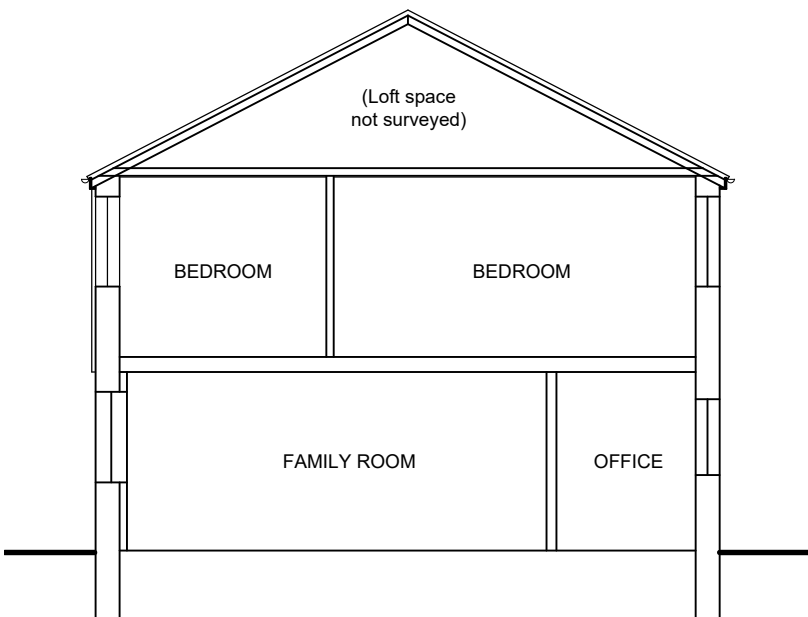 

EXISTING SECTION A - A
Scale 1:100

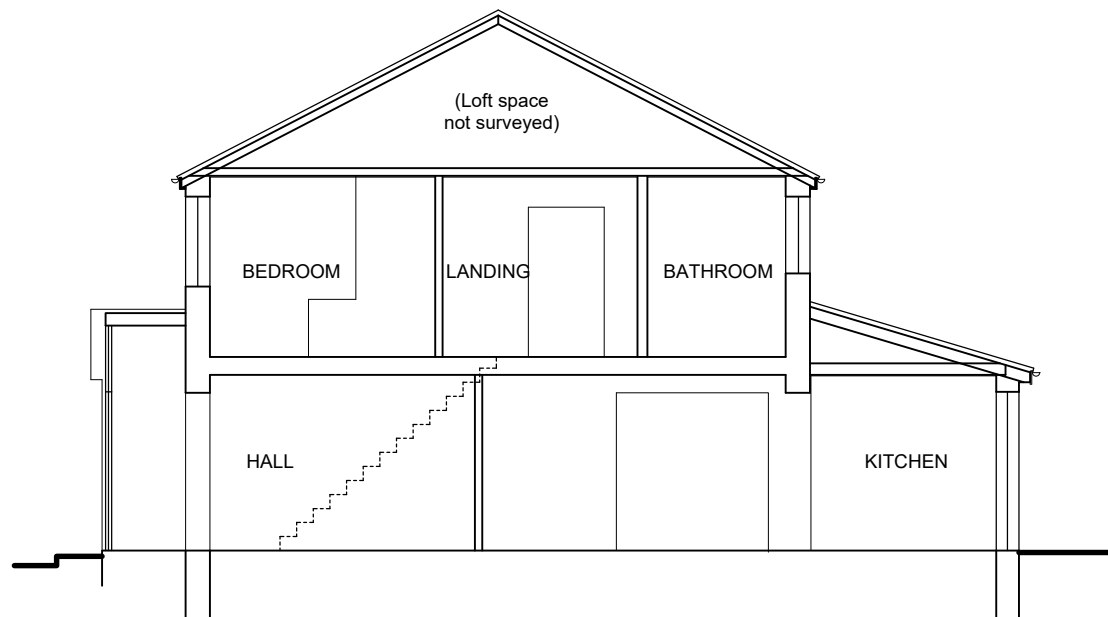

EXISTING SECTION B - B
Scale 1:100

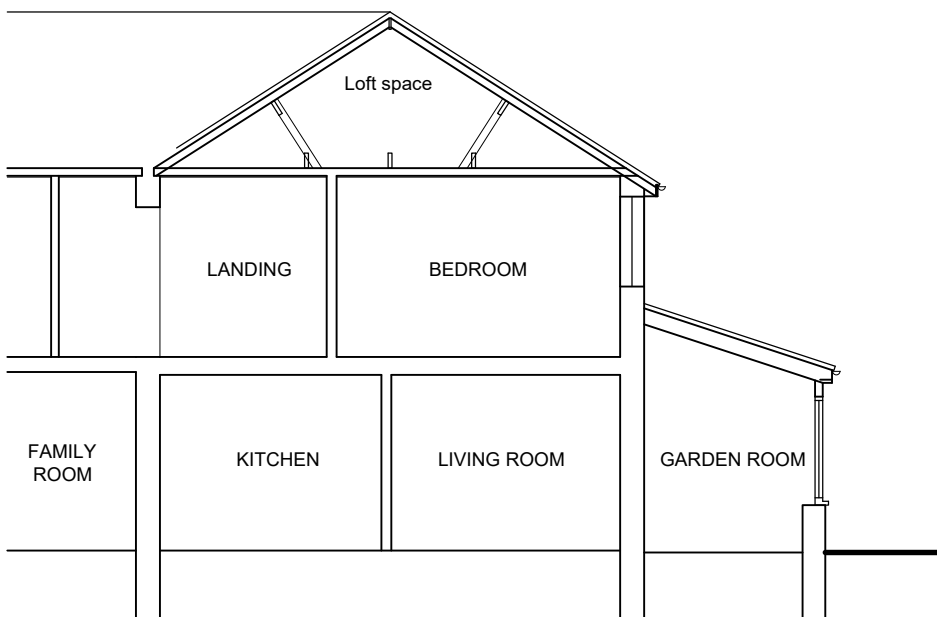

EXISTING SECTION C - C
Scale 1:100

EXISTING SURVEY DRAWING ONLY.
NOT TO BE USED FOR CONSTRUCTION.

JOB TITLE		DRAWING NUMBER			REV	
157 High Street, Burbage, Marlborough, Wiltshire, SN8 3AA		157 High Street - Existing - 01				
For Mr and Mrs Watson		REVISIONS				
DRAWING TITLE						
Existing Elevations, Ground and First Floor Layout and Existing Section A - A, B - B, C - C and Roof Plan						
		SCALE	DATE	DRAWN BY	PAPER SIZE	JOB No.
		As Indicated	March 26	AJA	A1	1687



Ground Floor
6 Pelhams Court
Marlborough
Wiltshire SN8 2AG

T. 01672 518 278
E. info@tuttlearchserv.co.uk
F. facebook.com/tuttlearchserv
W. tuttlearchserv.co.uk