

Equipment Information From Manufacturer

GRP 6 Cabinet
Galvanised steel
Comes complete with a GRP membrane floor, stainless steel hinges, a cylinder night latch locking mechanism and an 18mm surface treated backboard as standard
Secured with bolts to concrete pad foundation

Notes

- All dimensions are in millimetres unless otherwise stated.
- Equipment details and dimensions are based on information supplied to Mott MacDonald from manufacturer's suppliers or the client.
- Any drawing errors or discrepancies should be brought to the attention of Mott MacDonald.
- The designs shown are subject to detailed site investigations, the CDM Regulations and review of Statutory Undertakers available information, etc.
- This drawing is to be read in conjunction with all other submitted documents and drawings.
- No unauthorised use, disclosure, storage or copying.

Key to Symbols

- Ground level
- Below ground level
- Dimensions provided by manufacturer

Reference Drawings

For the location of proposed equipment and site-specific details, please refer to the Proposed Equipment Key included on the Proposed Site Plan drawings.

P01	27.01.2026	JLT	Preliminary Issue	CW	CW
Rev	Date	Drawn	Description	Ch'k'd	App'd

Status Stamp

M

MOTT
MACDONALD

St Vincent Plaza
319 St Vincent St
Glasgow, G2 5LP
United Kingdom

T +44 (0)141 222 4500
F +44 (0)141 221 2048
W www.mottmac.com

Client

The National Trust
Heelis
Kemble Drive
Swindon
SN2 2NA




Ymddiriedolaeth
Genedlaethol
National Trust

Title


National Trust Car Park Infrastructure
Proposed Equipment Detail
CR GRP Cabinet

Designed	J. L. Taylor	JLT	Eng. Check		
Drawn	J. L. Taylor	JLT	Coordination		
Dwg. Check	C. Way	CW	Approved	C. Way	CW
MMD Project Number	100124714	Scale at A1	1:10	Seq. Number	Security
Suitability Description	Suitable for Review and Comment				Suit. Code
Drawing Number	100124714-MMD-00-XX-DR-A-2026				Rev
				P01	

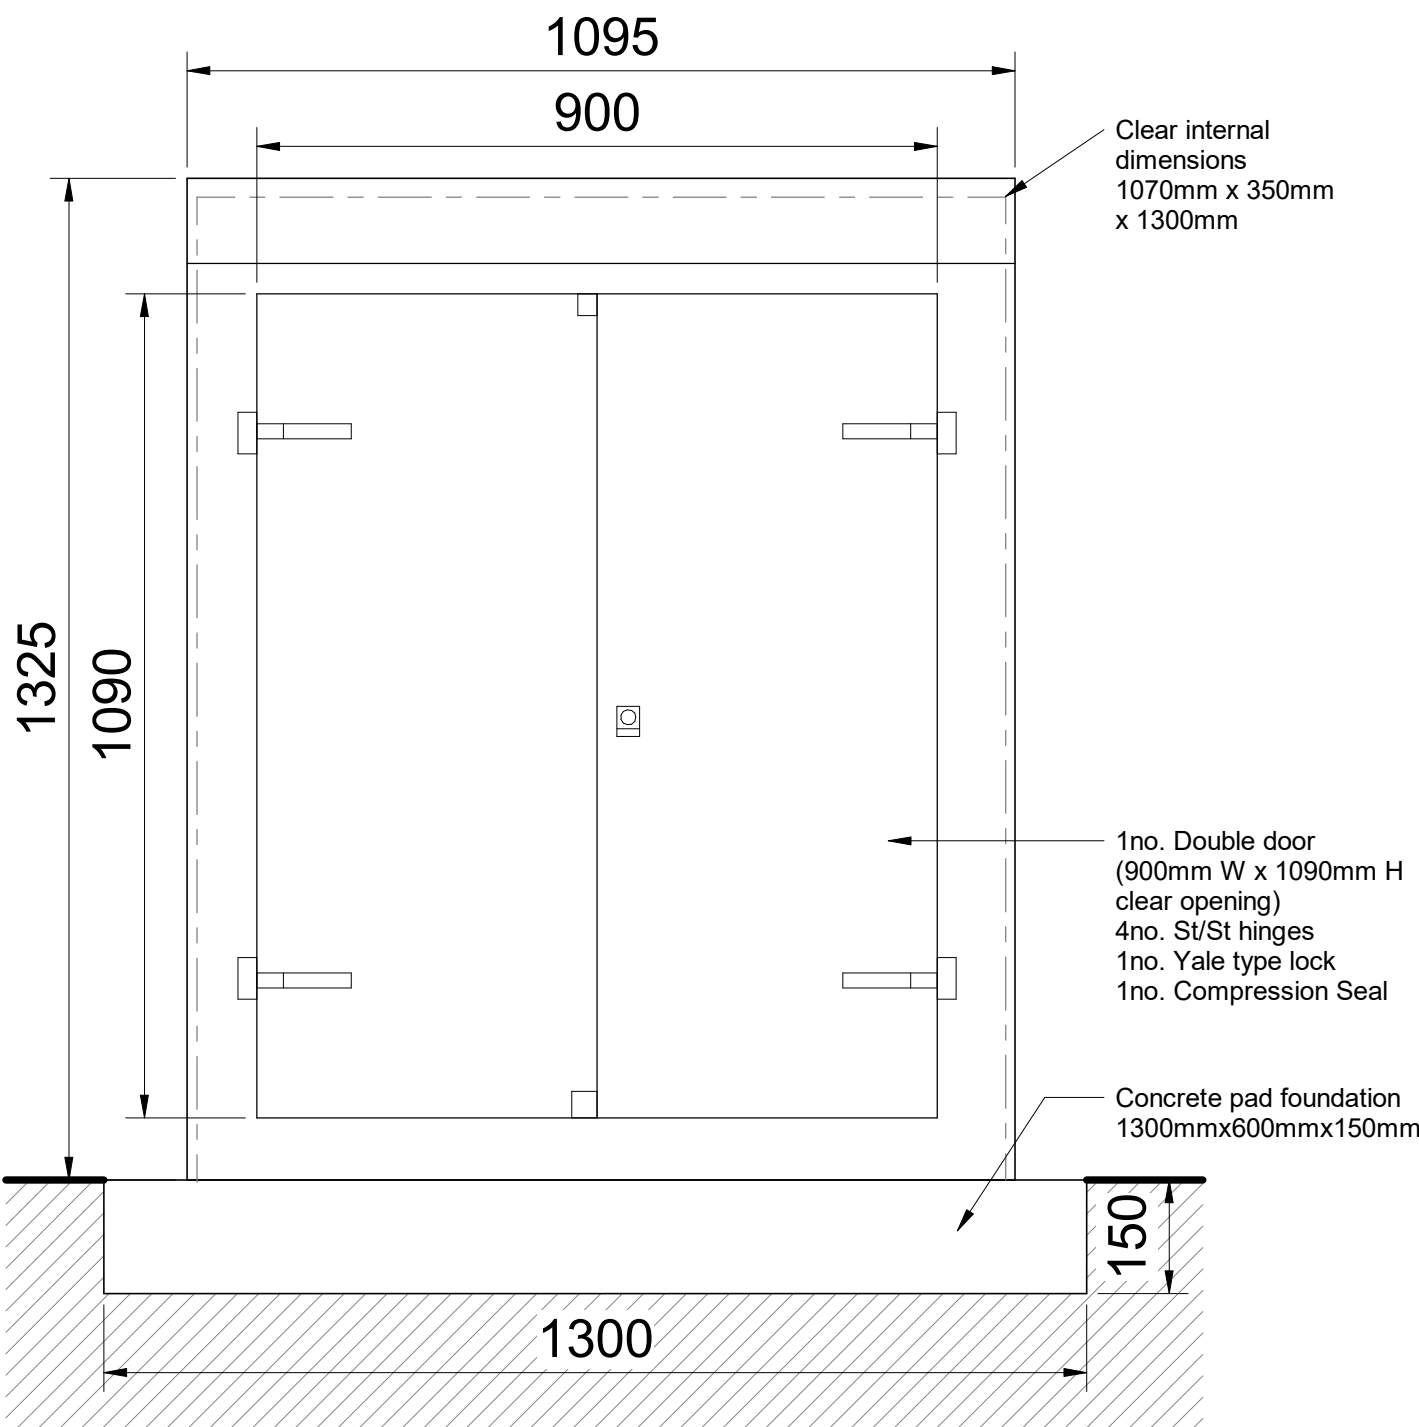


CR GRP6 Cabinet Front Elevation

1 : 10

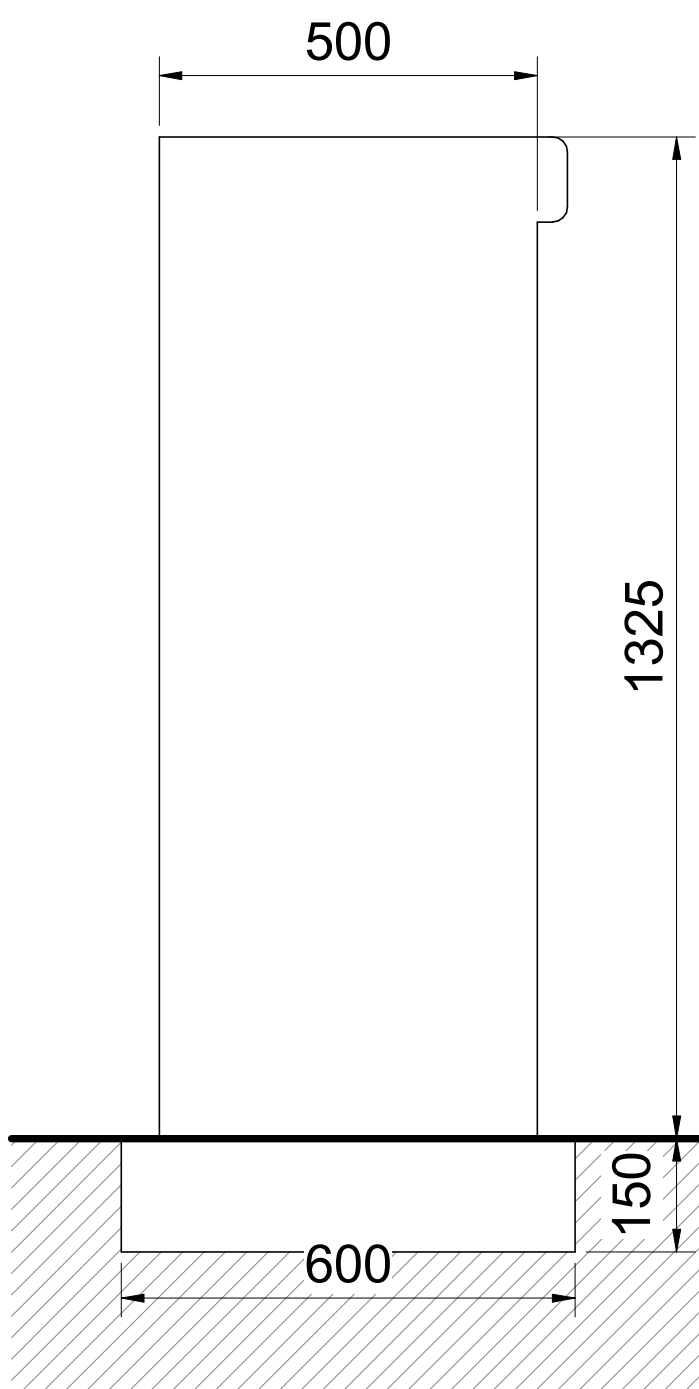


CR GRP6 Cabinet Side Elevation

1 : 10

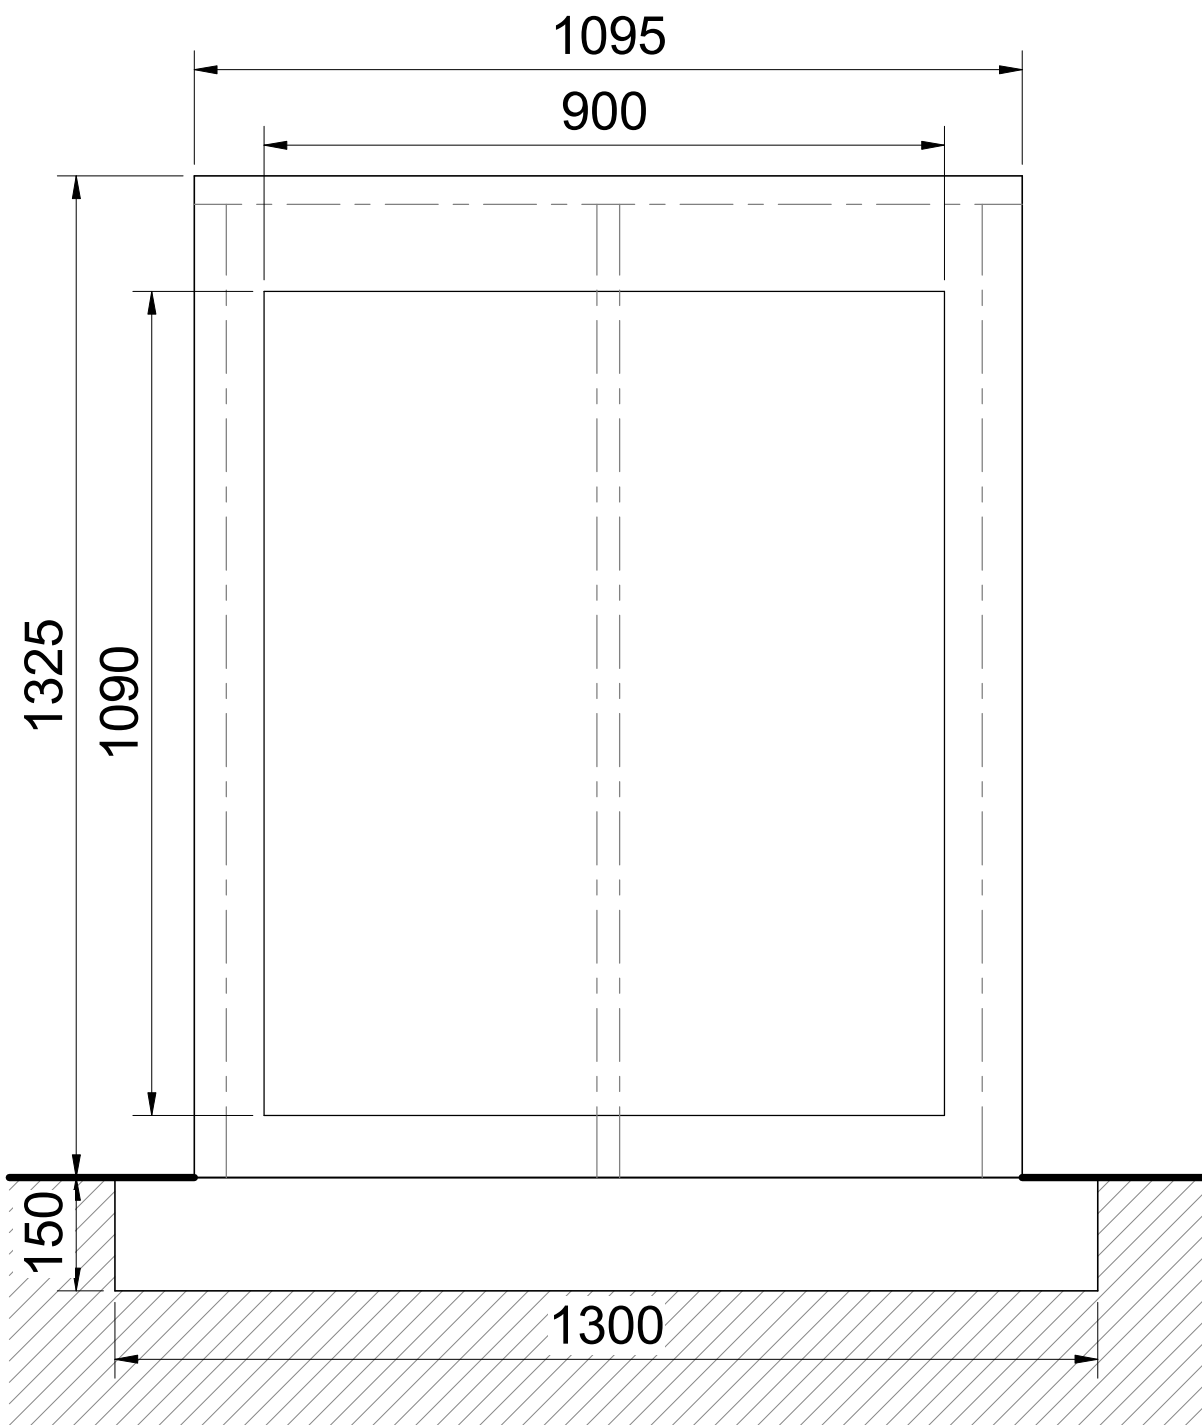

CR GRP6 Cabinet Back Elevation

1 : 10

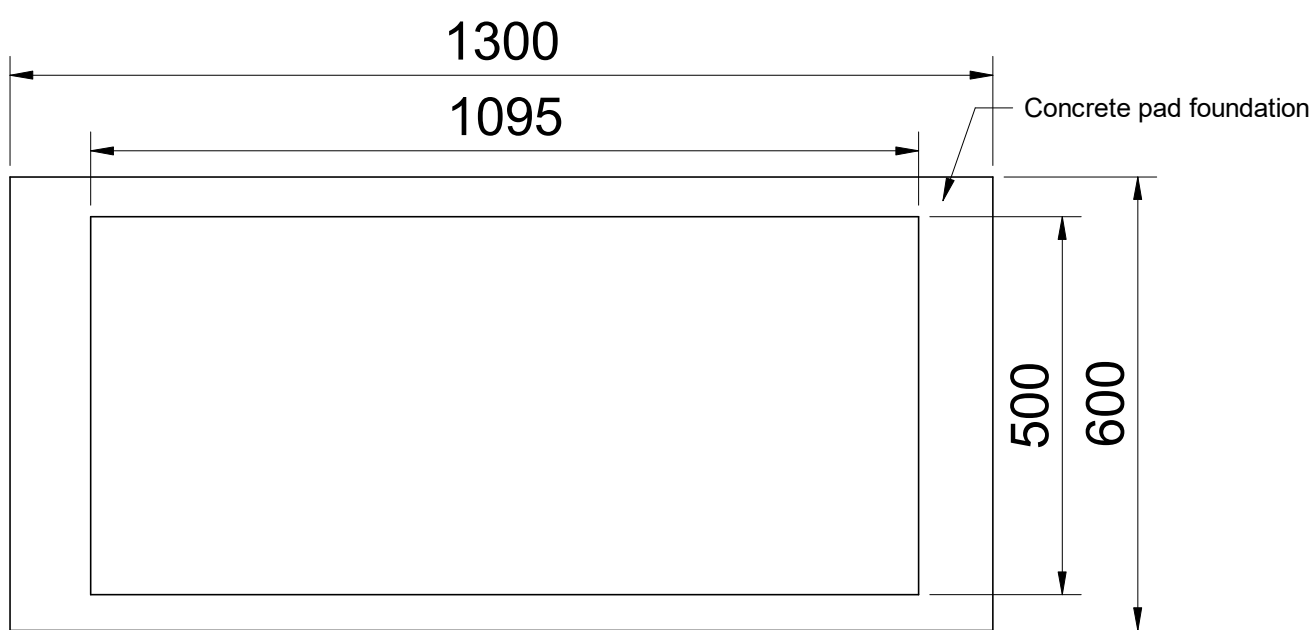

CR GRP6 Cabinet Top Elevation

1 : 10

