





FRONT ELEVATION

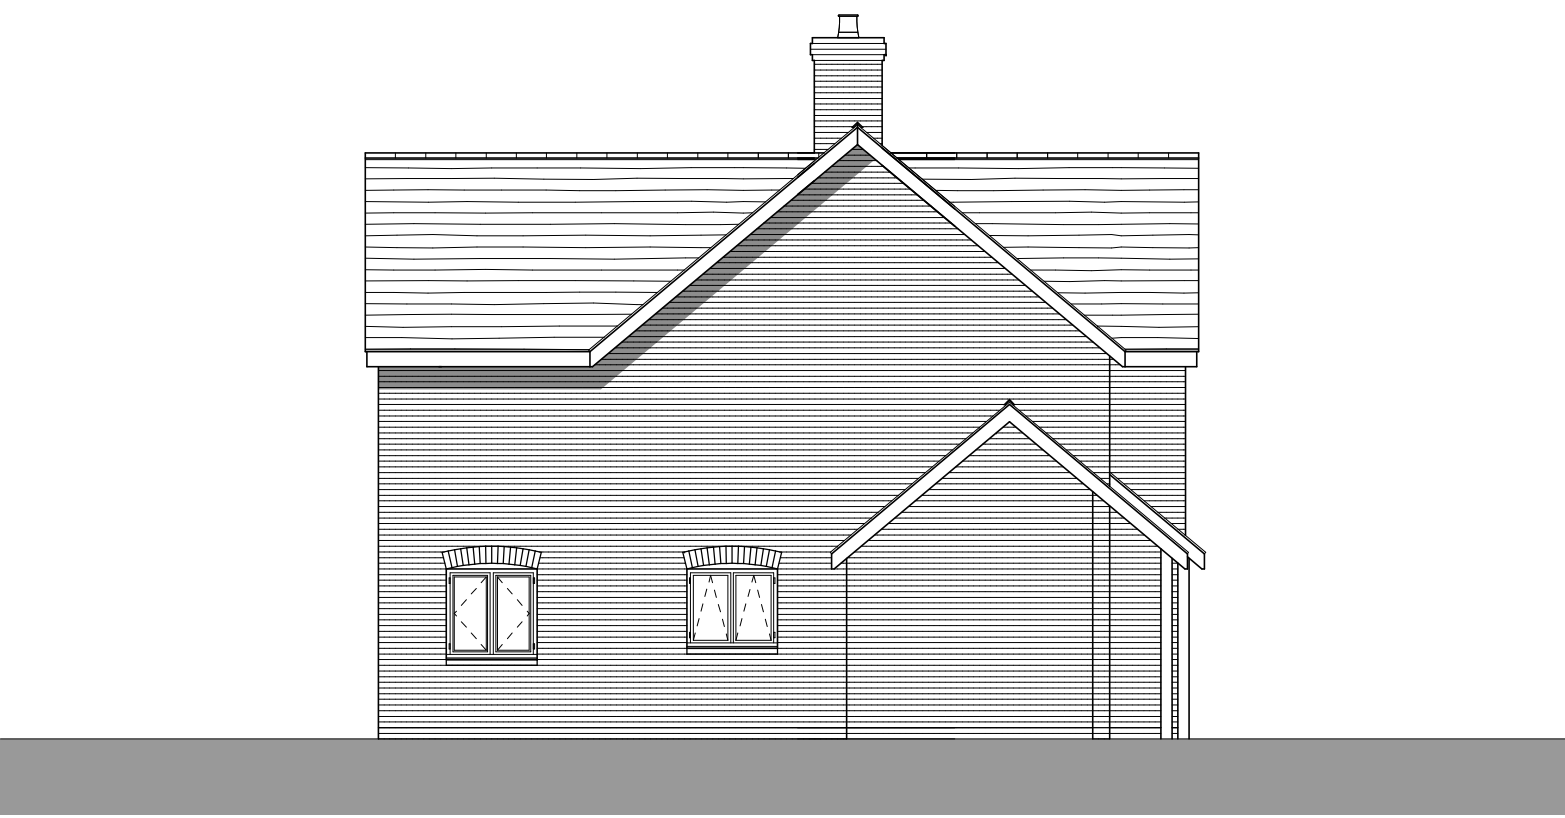


SIDE ELEVATION




REAR ELEVATION

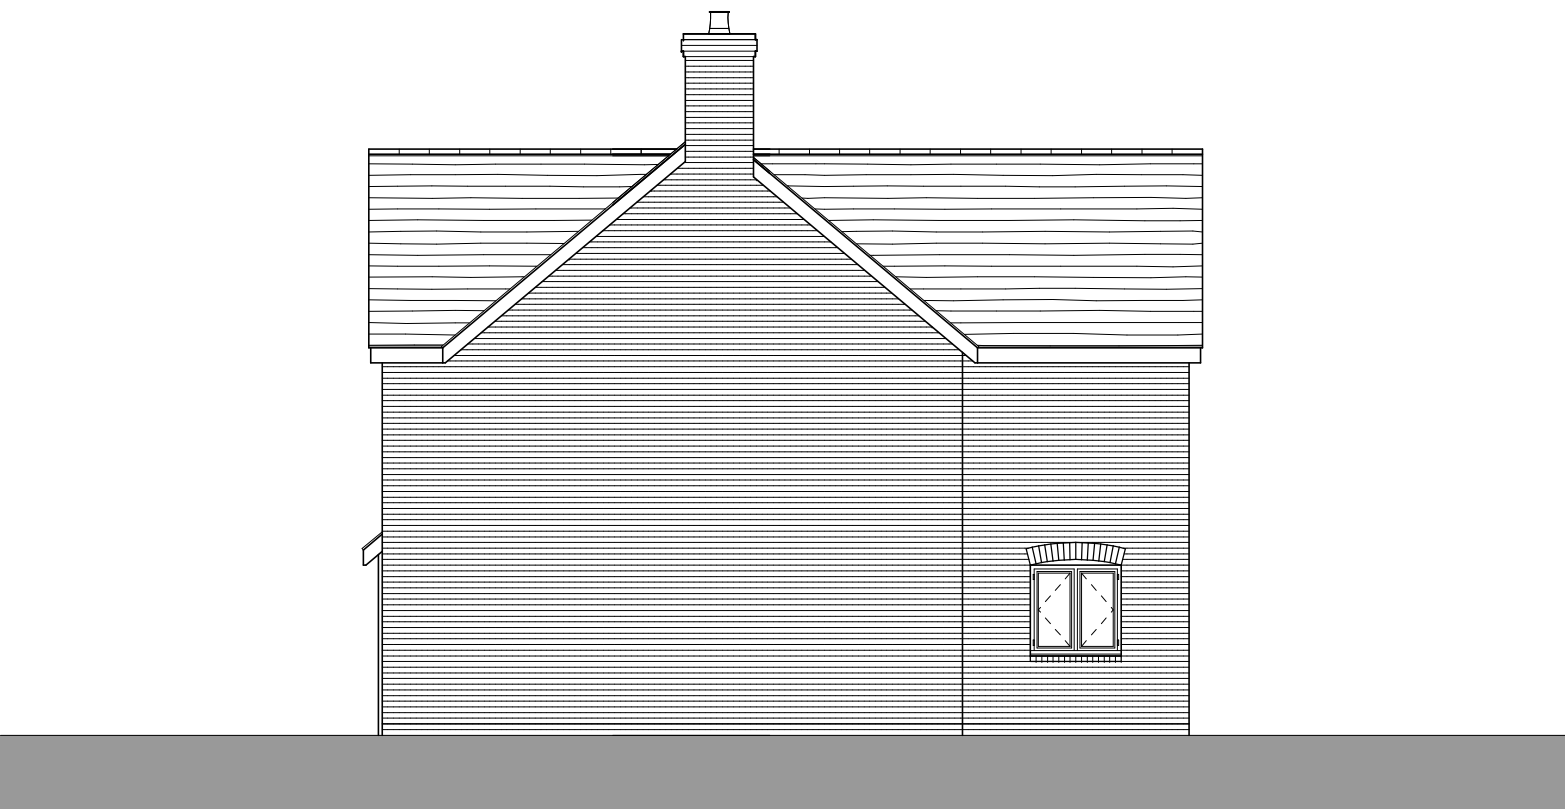

SIDE ELEVATION

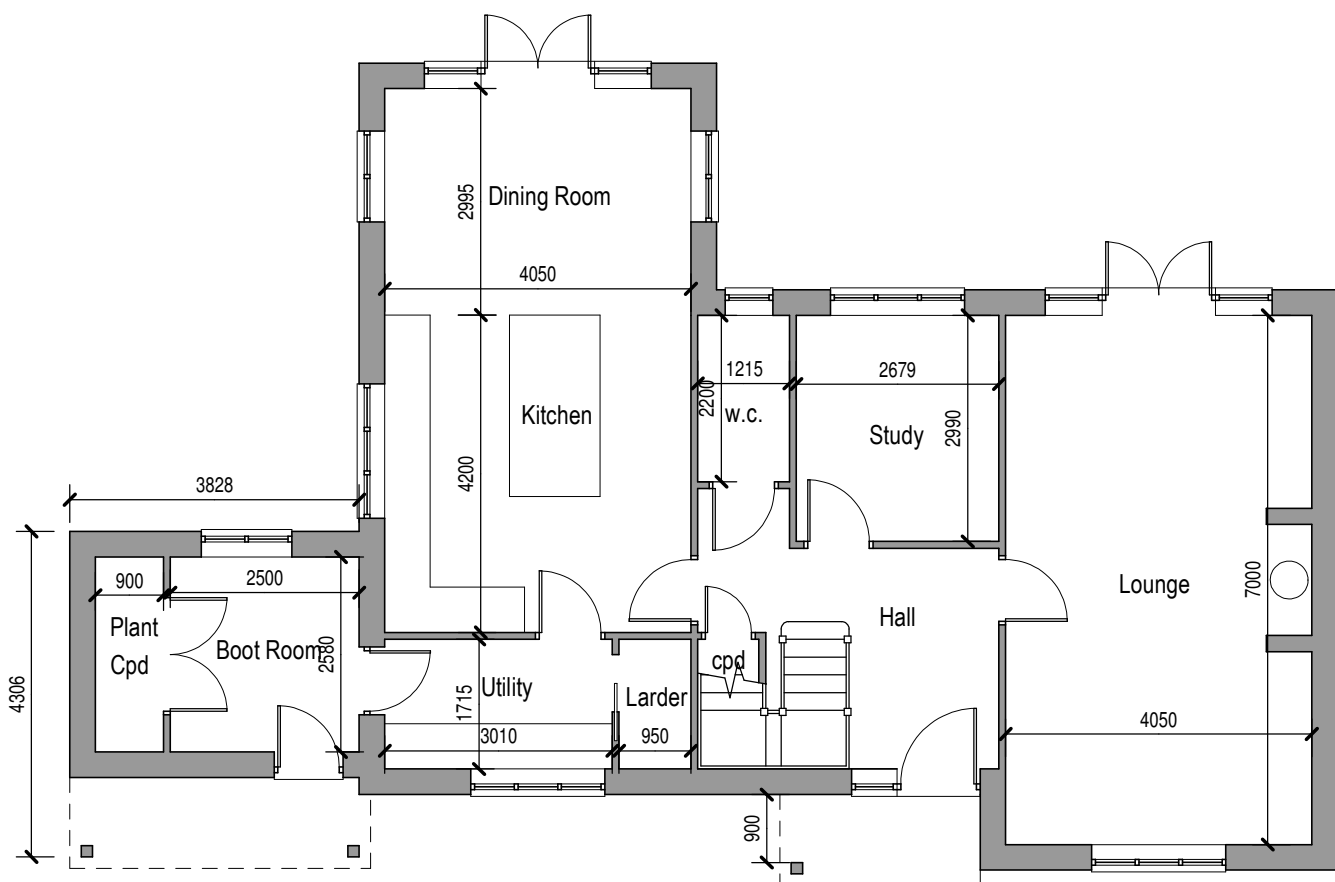

GROUND FLOOR PLAN - 99m²

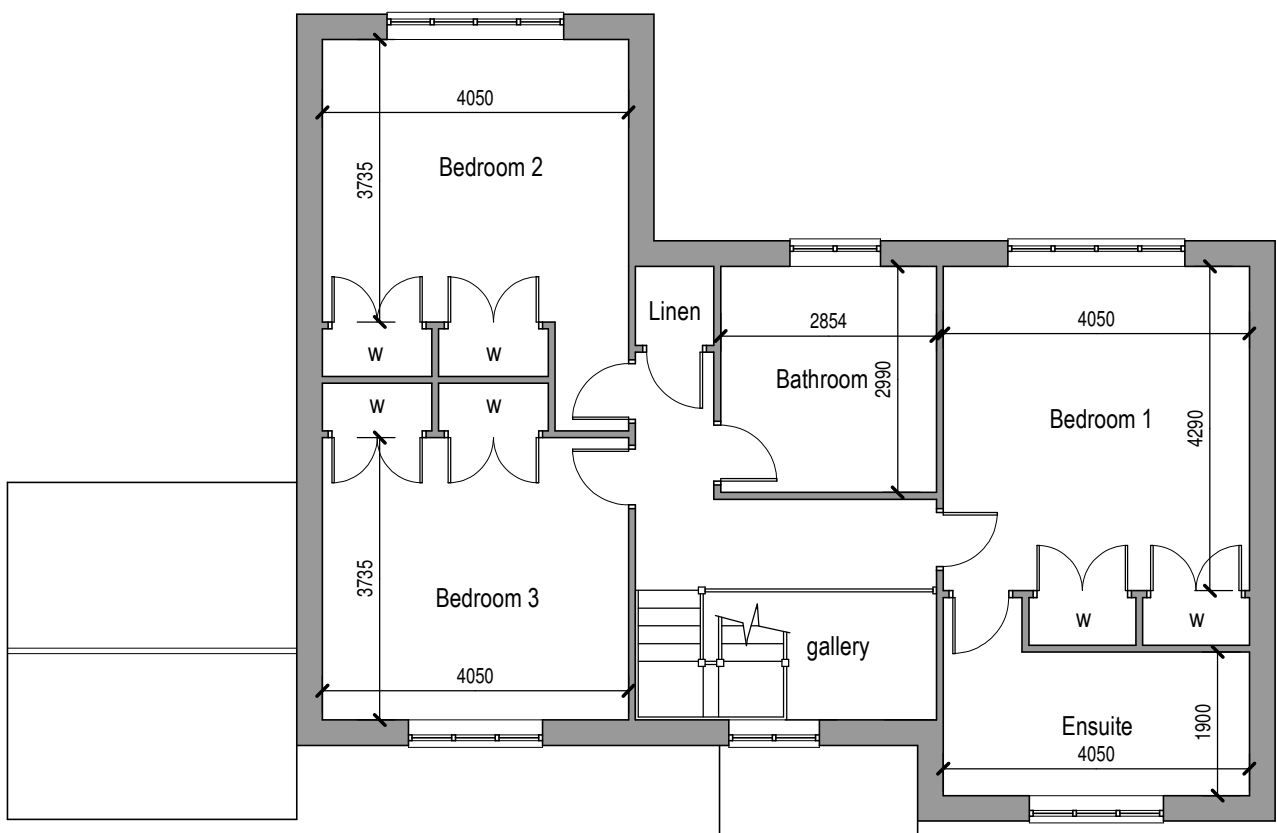

FIRST FLOOR PLAN - 89m²



Note: This drawing is protected under copyright and may not be reproduced in whole or in part without the consent of Adams Planning & Project Services Ltd.

Revisions:

REV A - 13/05/2026 - SA
External cladding altered to remove flint cladding from the sides and rear of the proposed dwelling. Chimney moved internally.

Client:
Mr & Mrs P Nierop

Site Address:
Land adjacent to Walnut House
Cholderton
Salisbury
Wiltshire
SP4 0DH

Drawing Title:
PROPOSED PLANS AND FRONT ELEVATION

Drawing No.: 25-1110/1A

Scale: 1:100 @ A1

Drawn By.: SA

Date: 10/11/2025