

YO Architecture
Yseult Ogilvie. 07736 609789
yseult@yoarchitecture.com

client: Anthony Eyre

site: 23 High St. SN6 6AP
drawing no: GARDEN WALL North & South
Scale 1:200 @ A4
date:12/05/2026 REV C




North Elevation as existing

0 1 2 3



North Elevation as proposed

when opening to allow
for salvaged
rough non 18thC gate

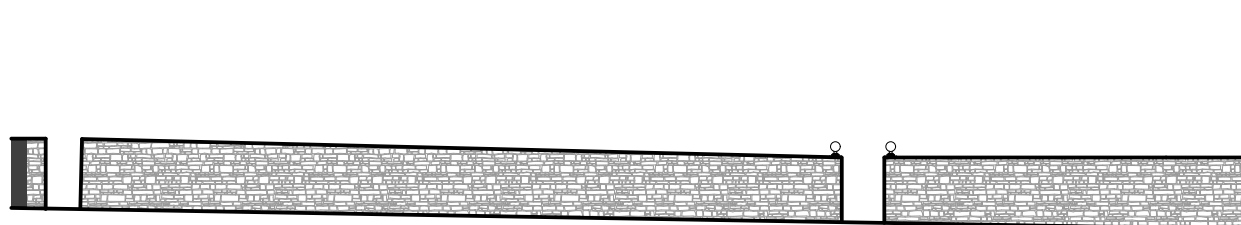

SOUTH ELEVATION AS EXISTING

0 1 2 3



SOUTH ELEVATION AS PROPOSED

0 1 2 3