
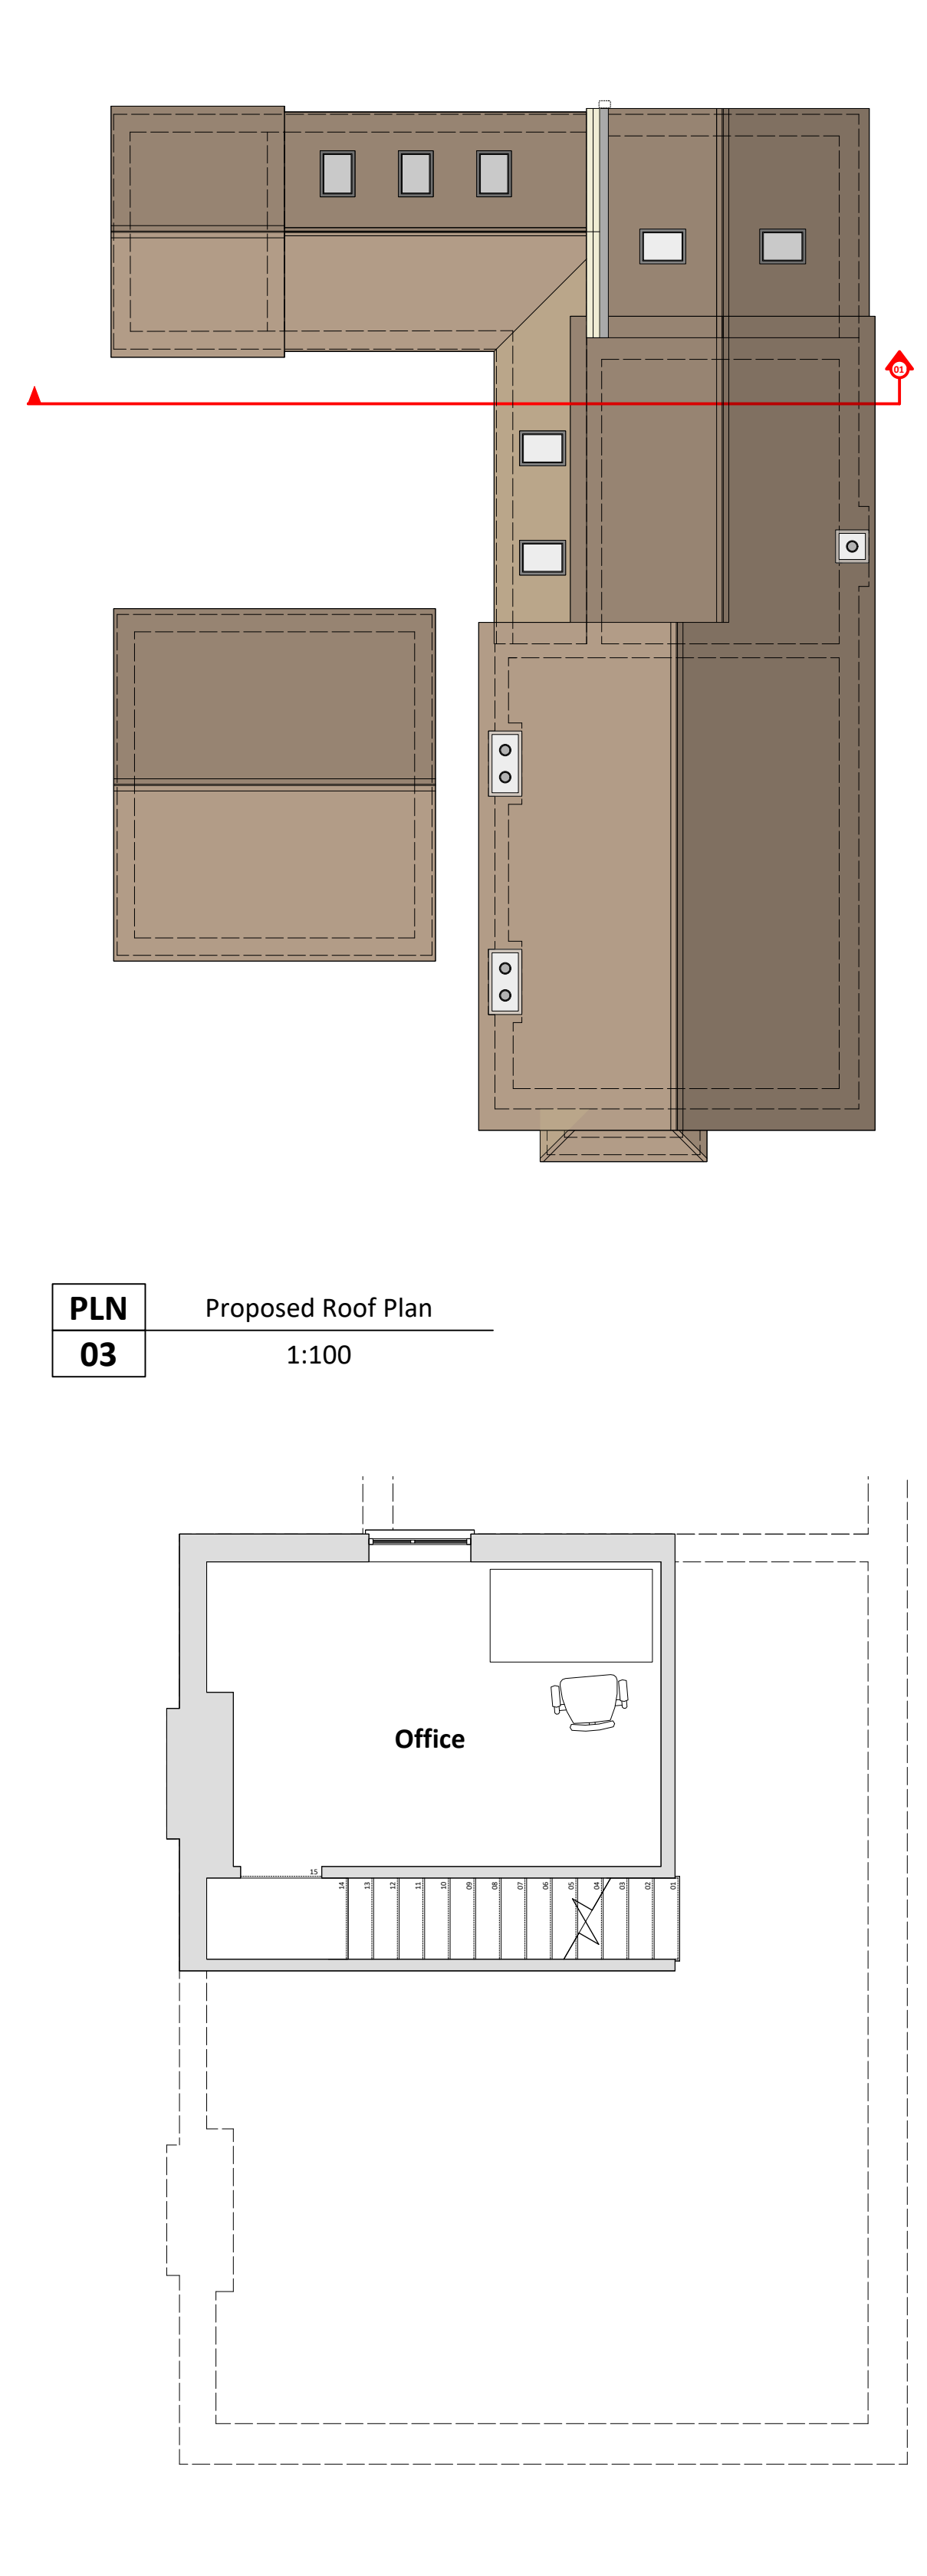
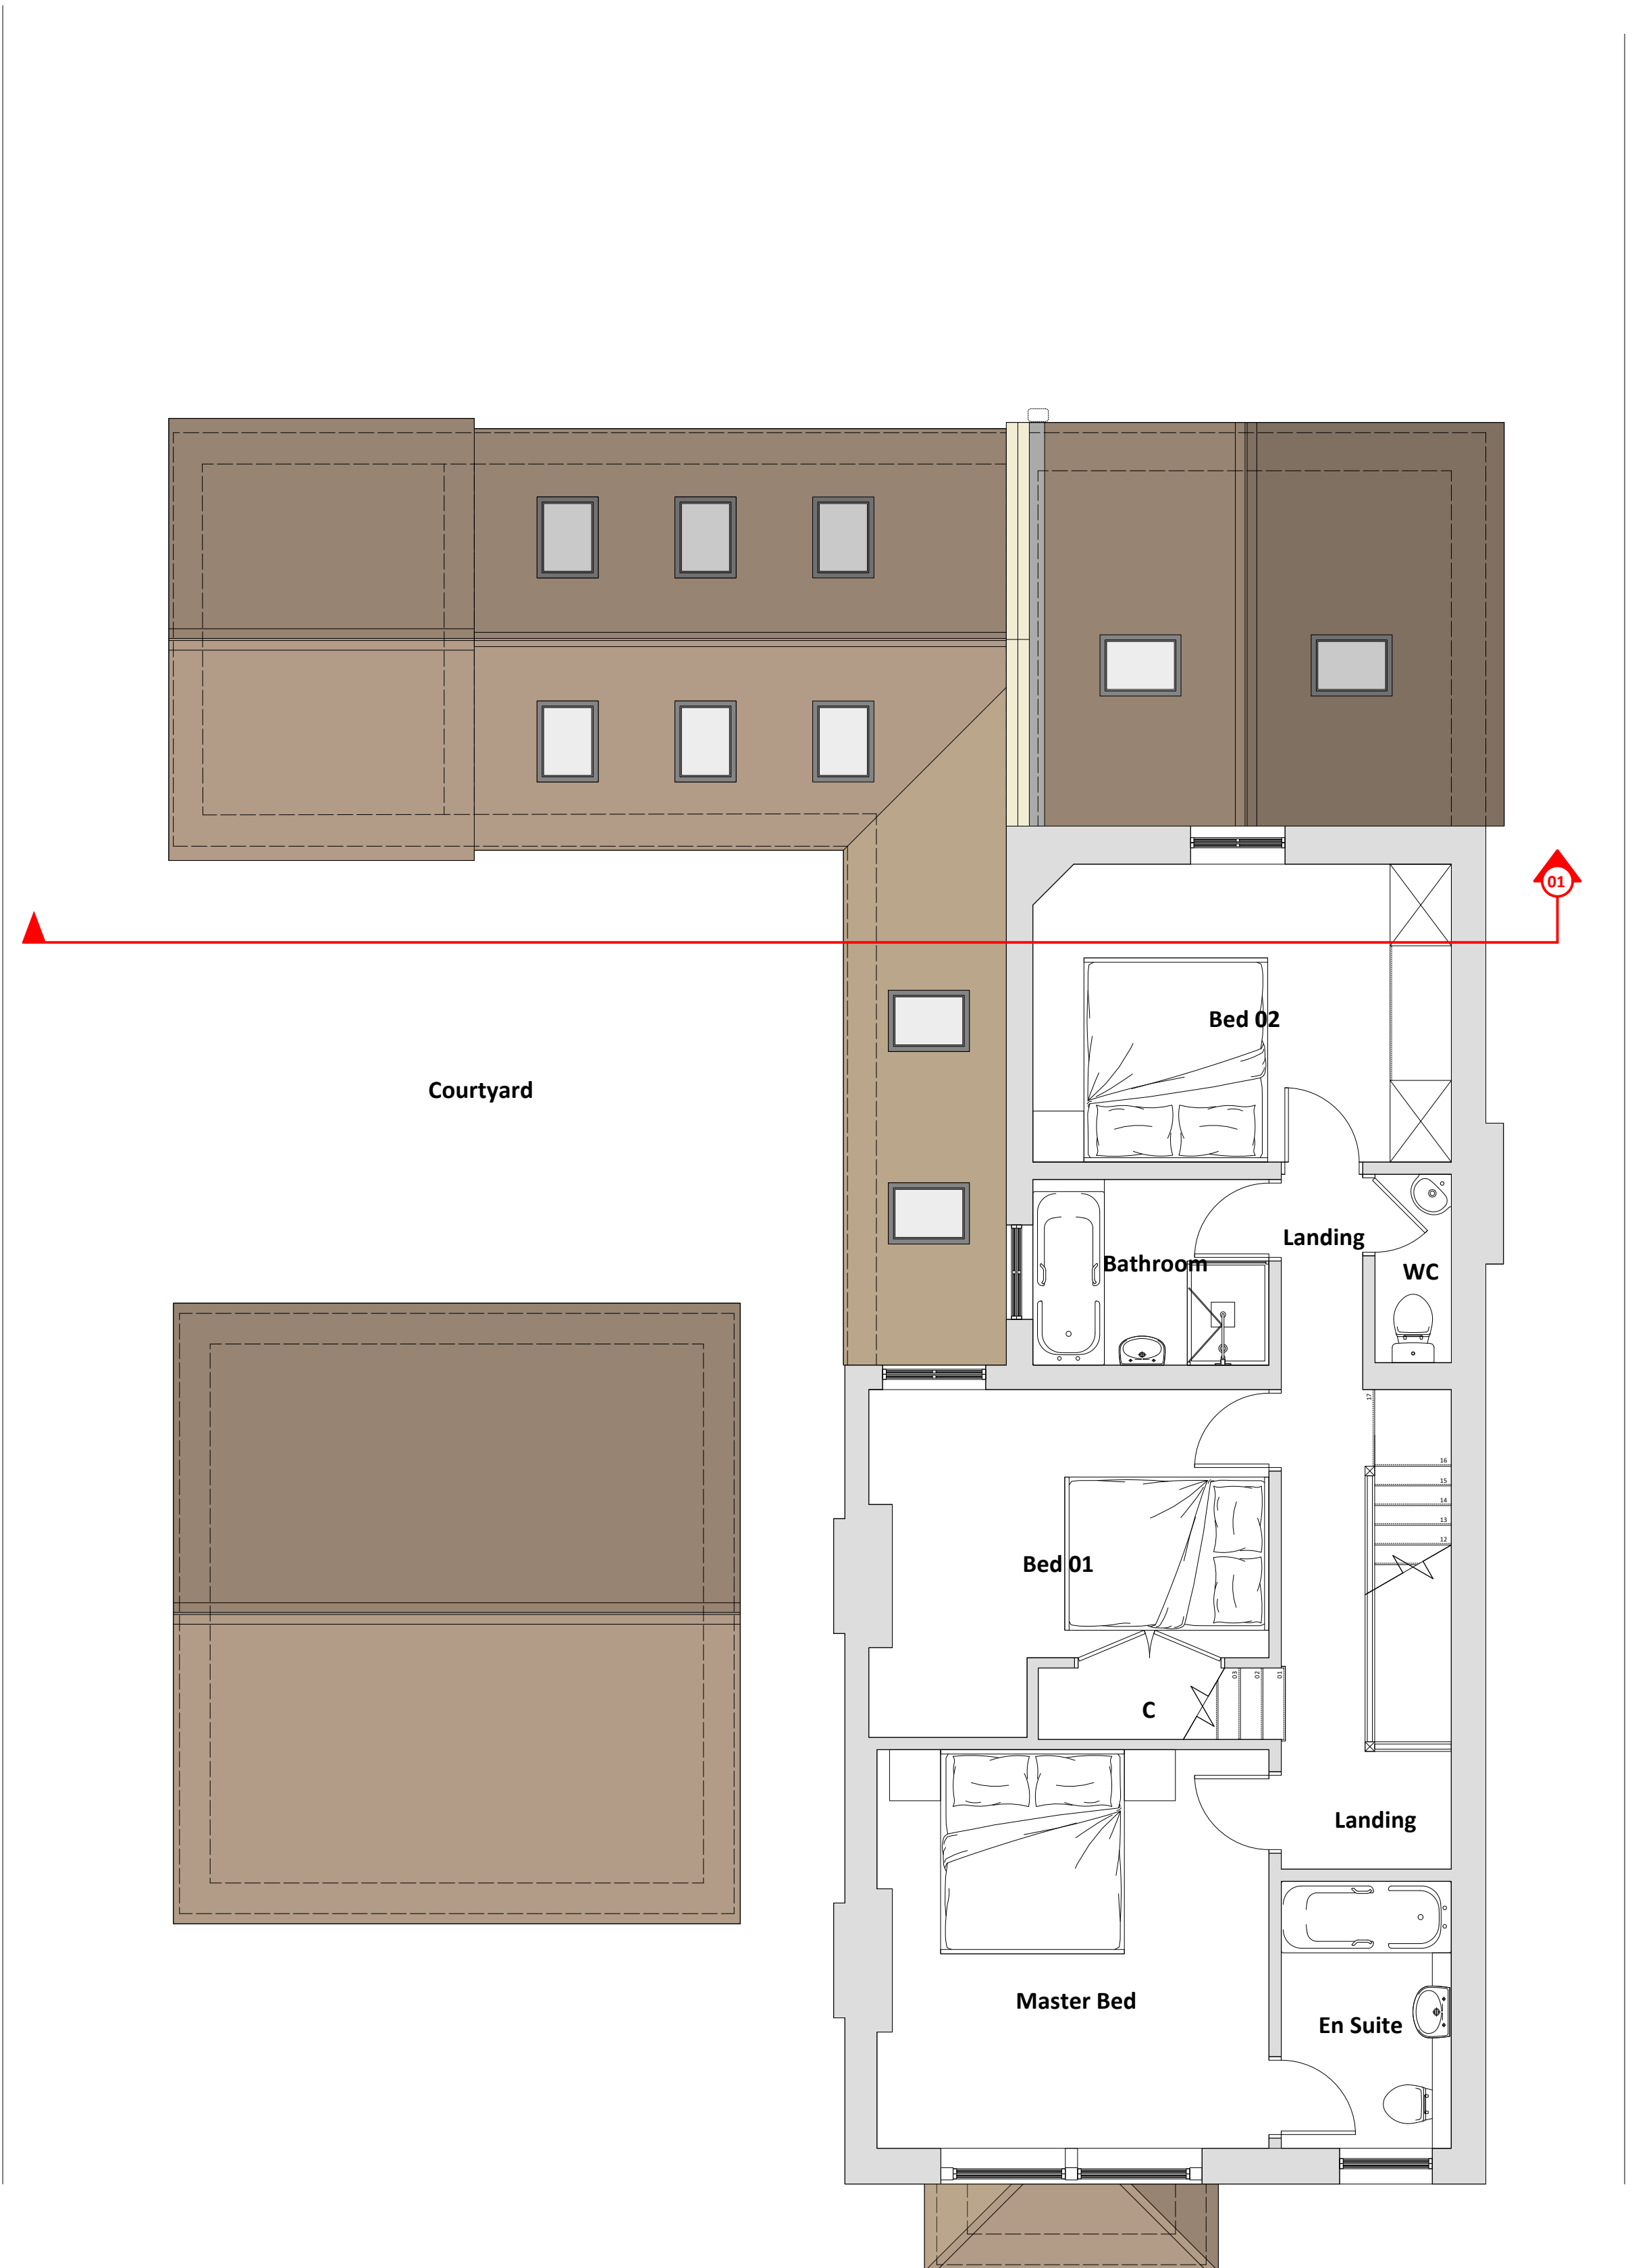


Rev A/B: Updates to elevations and rooflights following client comments (24.04.2026)
Rev C: Updates to elevations and plans following client comments (24.04.2026)
Rev D: Updates to elevations and plans following client comments (08.05.2026)
Rev E: Updates including moving the rooflight light (11.05.2026)

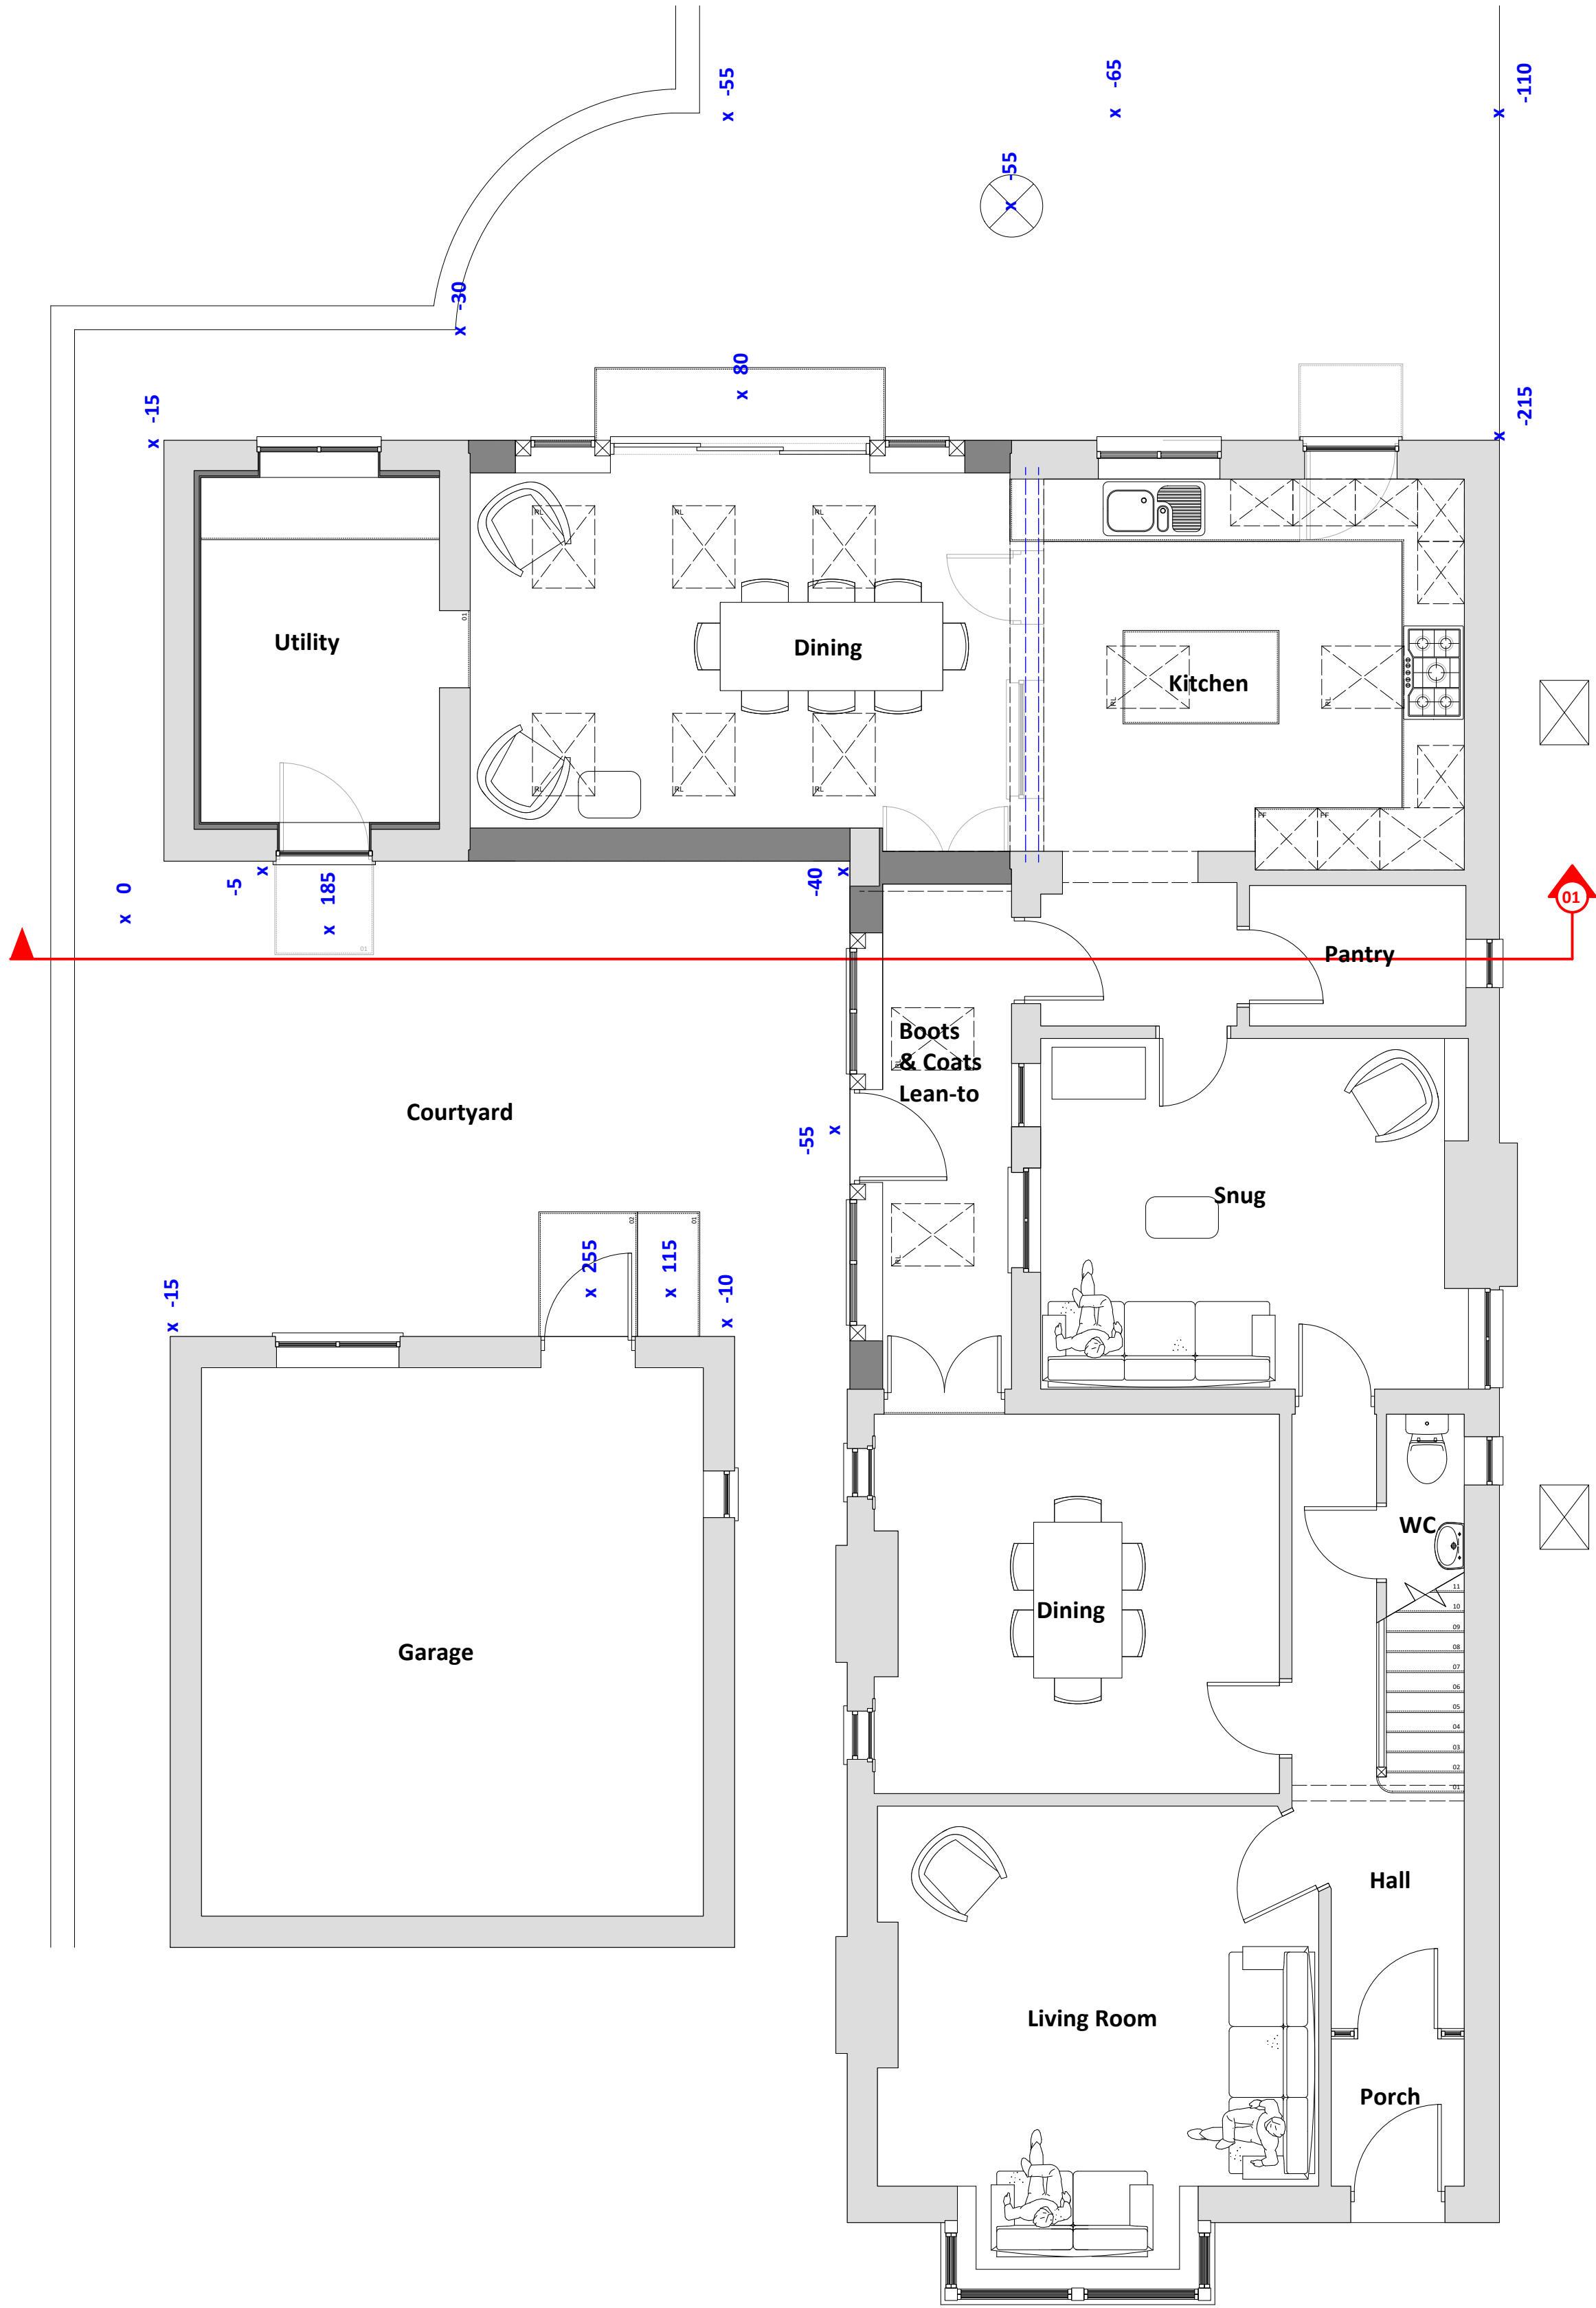

Proposed Roof Plan
1:100

PLN 03

PLANNING





PAUL STEVENS ARCHITECTURE LTD
Unit 3 Boathouse Meadow Business Park
Cherry Orchard Lane
Salisbury
Wiltshire
SP2 7LD
Tel No: 01722 349384

Project:
10 Folkestone Road
Salisbury
Wiltshire
SP2 8JP

Drawing:
PROPOSED PLANS
DWG No: 1186/03
Rev: E

Scale:
1:50 & 1:100 @ A1
Drawn by: CEB
Date: 10/04/2026

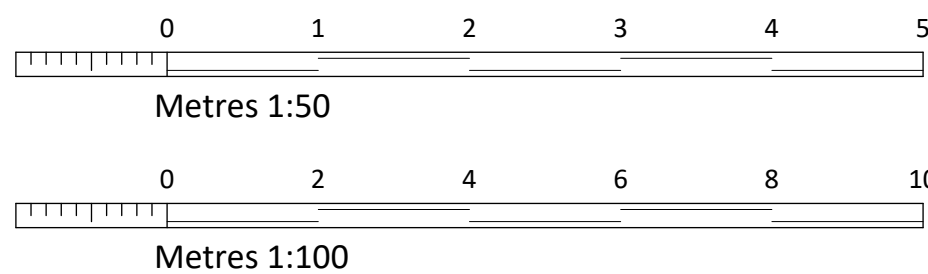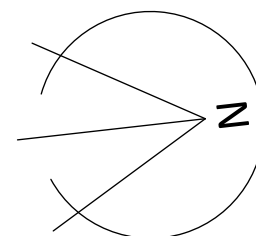

THIS DRAWING IS COPYRIGHT AND MUST NOT BE COPIED OR USED WITHOUT WRITTEN CONSENT. DO NOT SCALE FROM THIS DRAWING – FIGURED DIMENSIONS ONLY. ALL DIMENSIONS AND LEVELS TO BE VERIFIED ON SITE PRIOR TO WORKS. ANY DISCREPANCIES MUST BE REPORTED TO THE ARCHITECT IMMEDIATELY. THIS DRAWING IS FOR [PLANNING / BUILDING REGULATIONS] PURPOSES ONLY UNLESS EXPRESSLY STATED OTHERWISE. ALL STRUCTURAL ELEMENTS AND SPECIALIST INSTALLATIONS TO BE DESIGNED AND CERTIFIED BY OTHERS. CONTRACTORS ARE RESPONSIBLE FOR SAFE WORKING PRACTICES AND COMPLIANCE WITH CURRENT REGULATIONS.