




EXISTING FRONT ELEVATION 1/100.

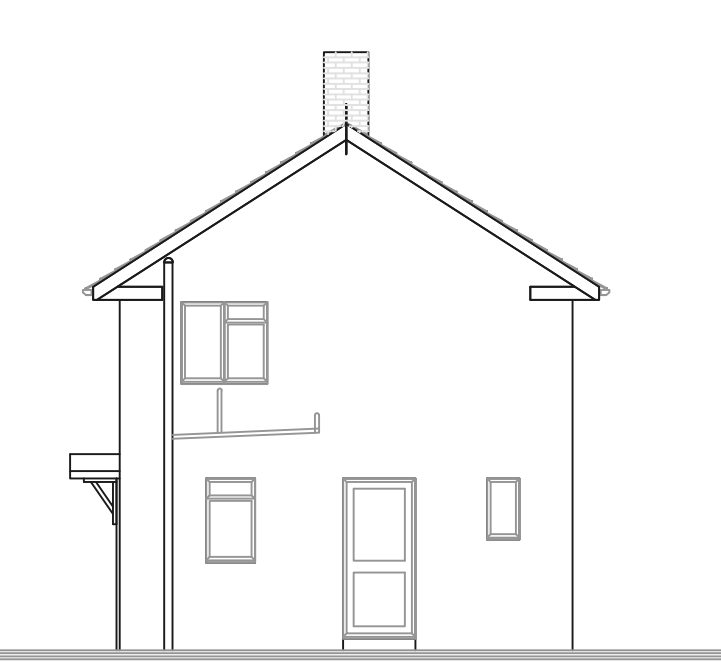


EXISTING SIDE ELEVATION 1/100.



EXISTING REAR ELEVATION 1/100.




PROPOSED FRONT ELEVATION 1/100.

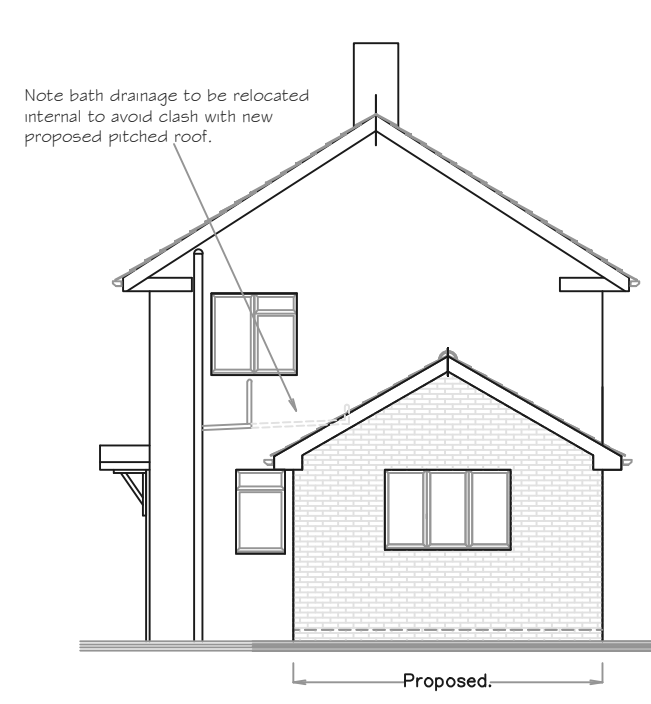


PROPOSED SIDE ELEVATION 1/100.




PROPOSED REAR ELEVATION 1/100.

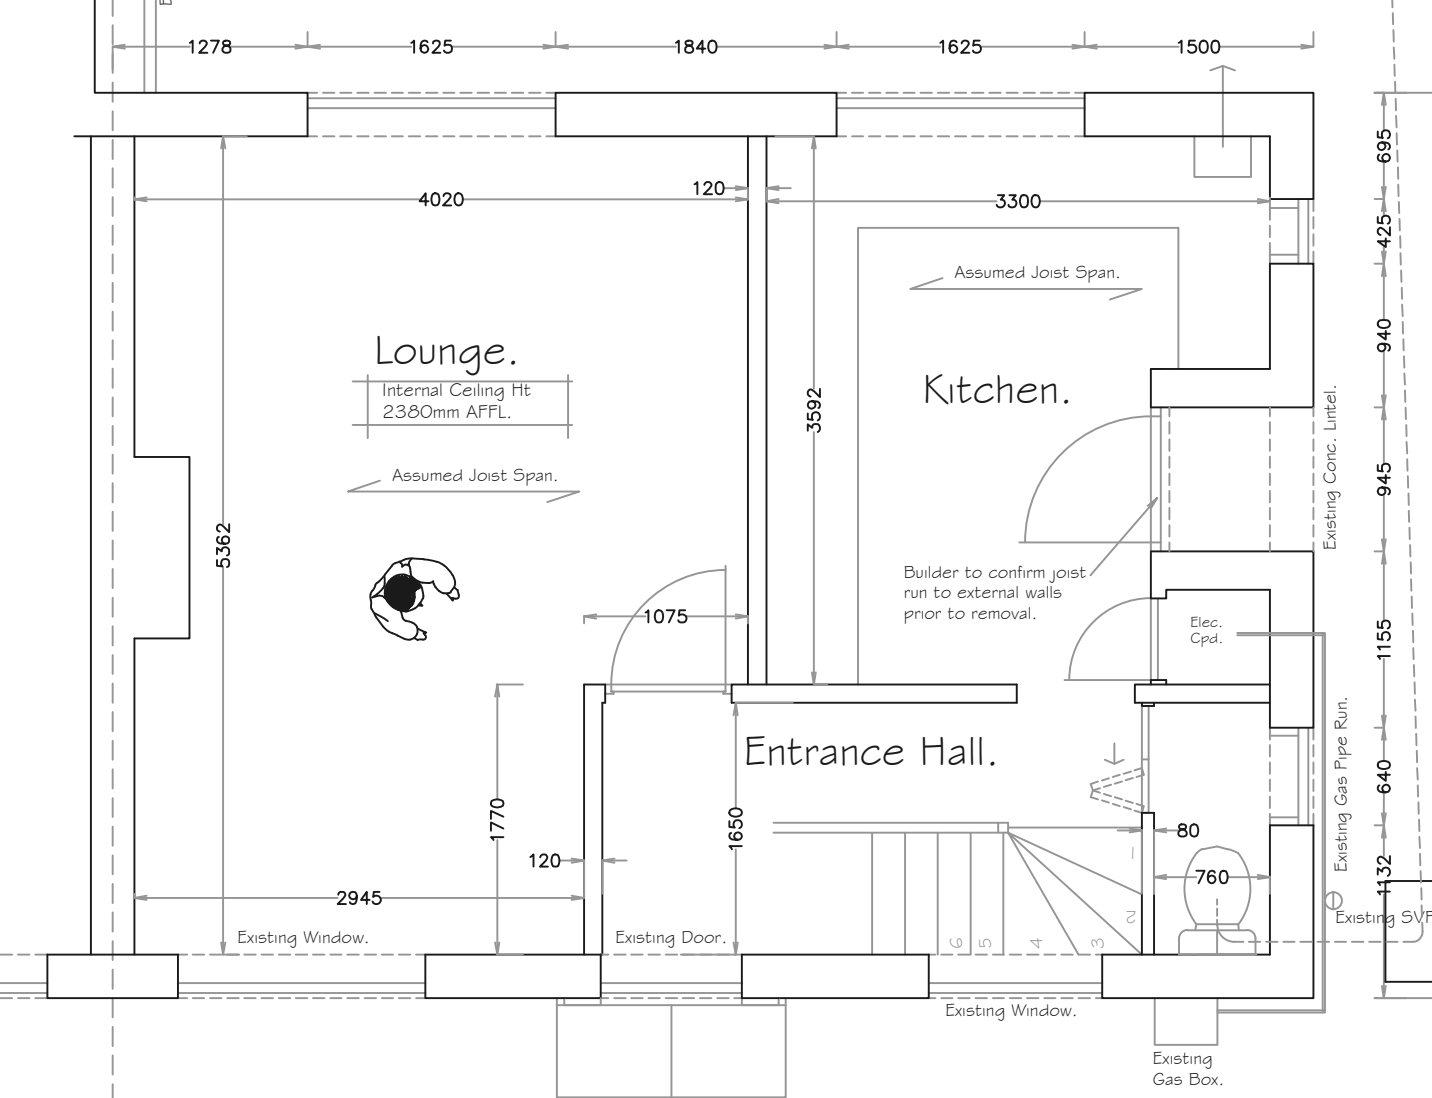



EXISTING GROUND FLOOR PLAN VIEW. 1/50.

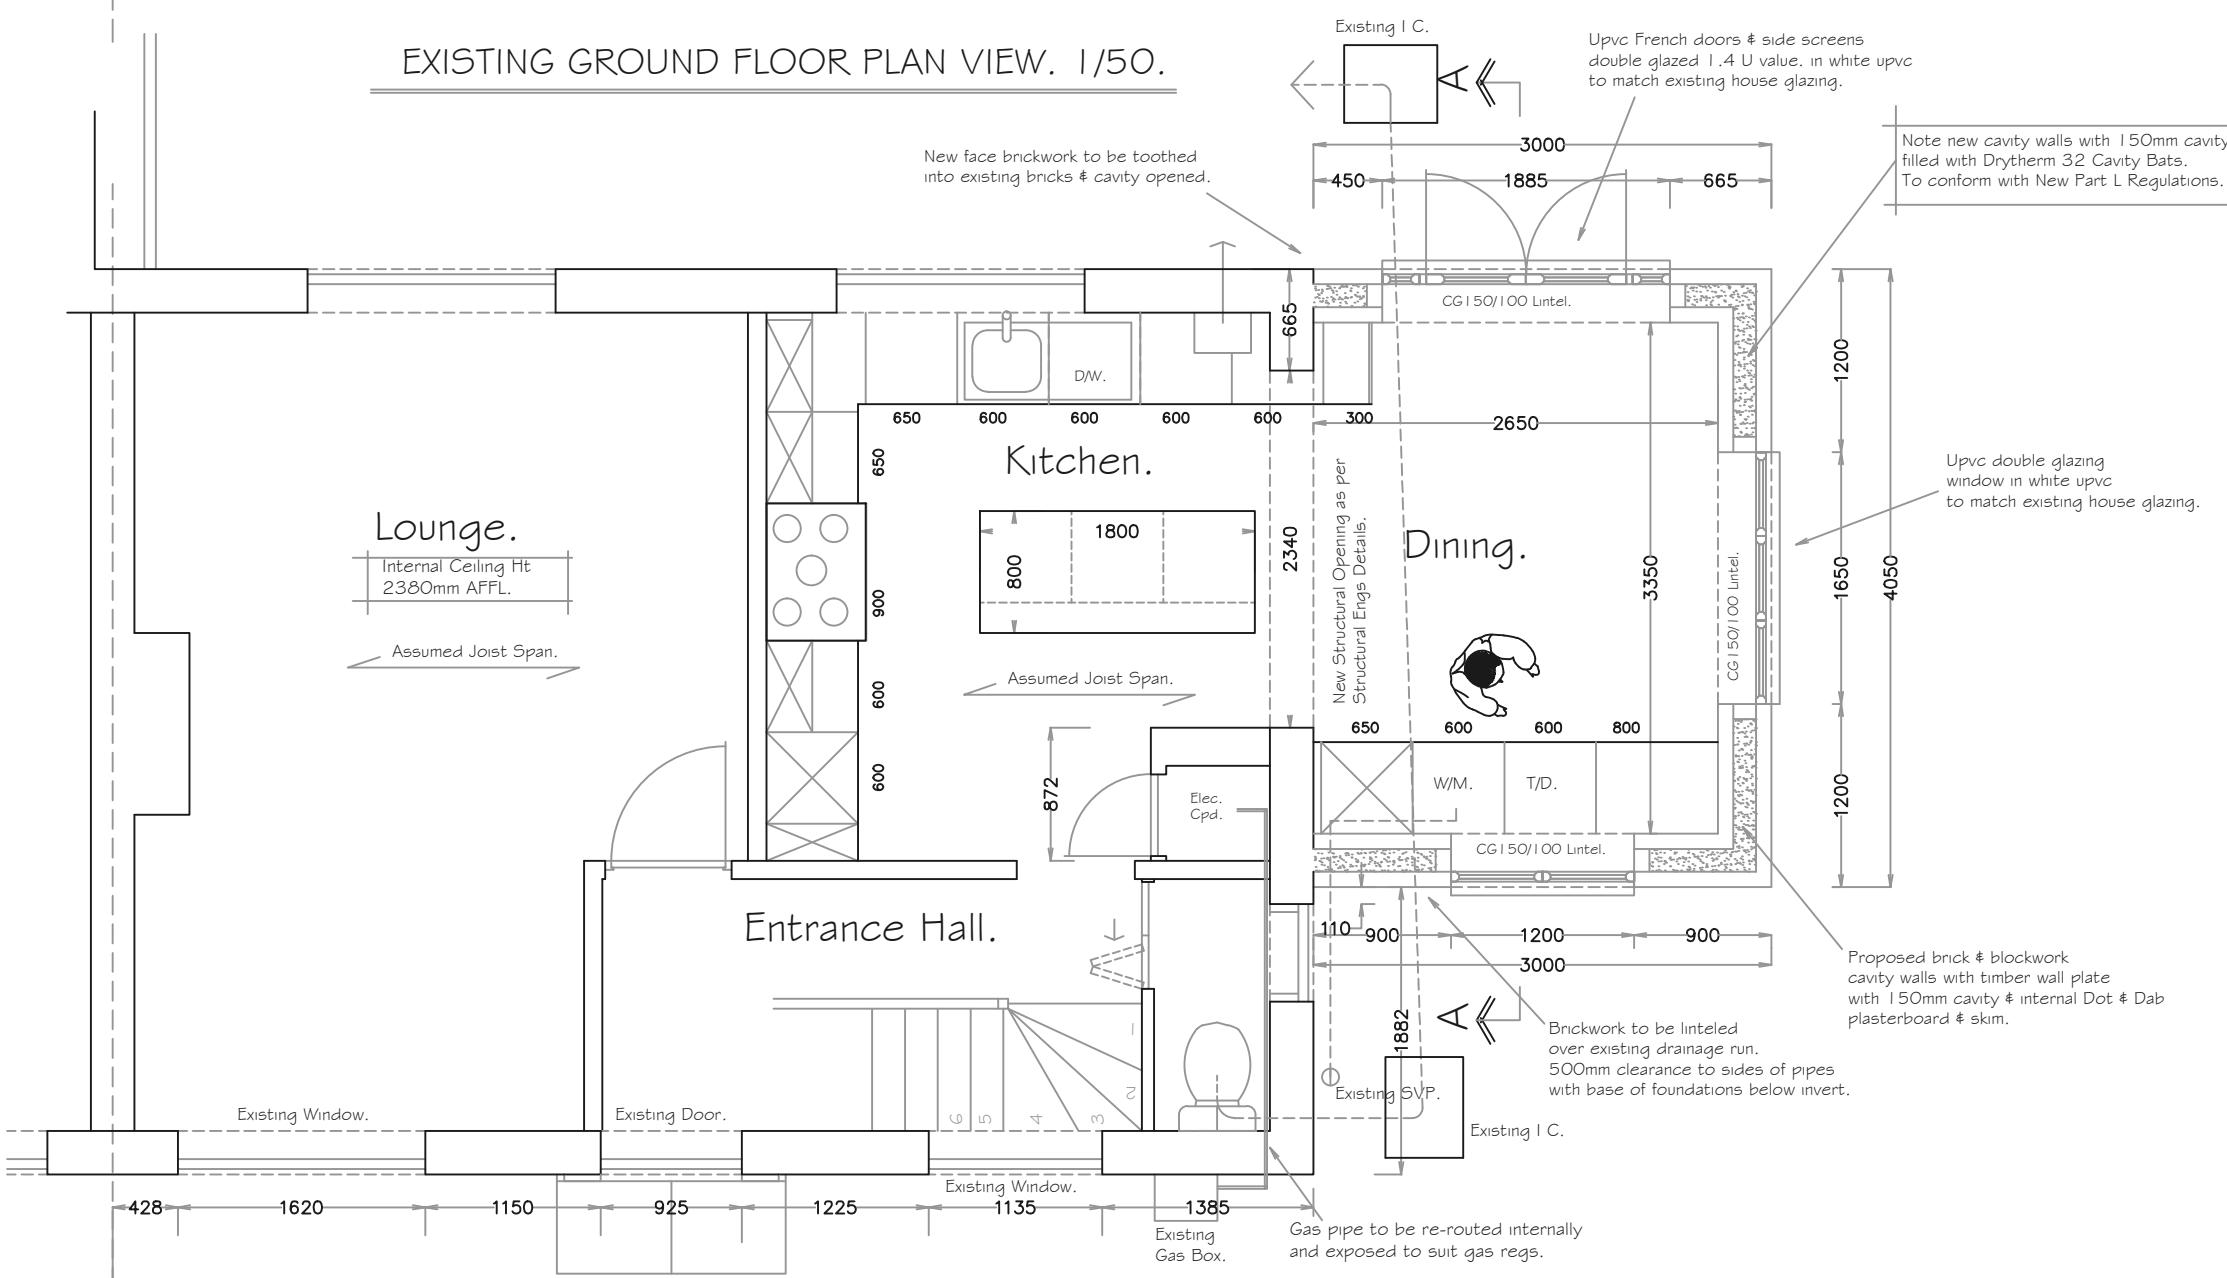


PROPOSED GROUND FLOOR PLAN VIEW. 1/50.

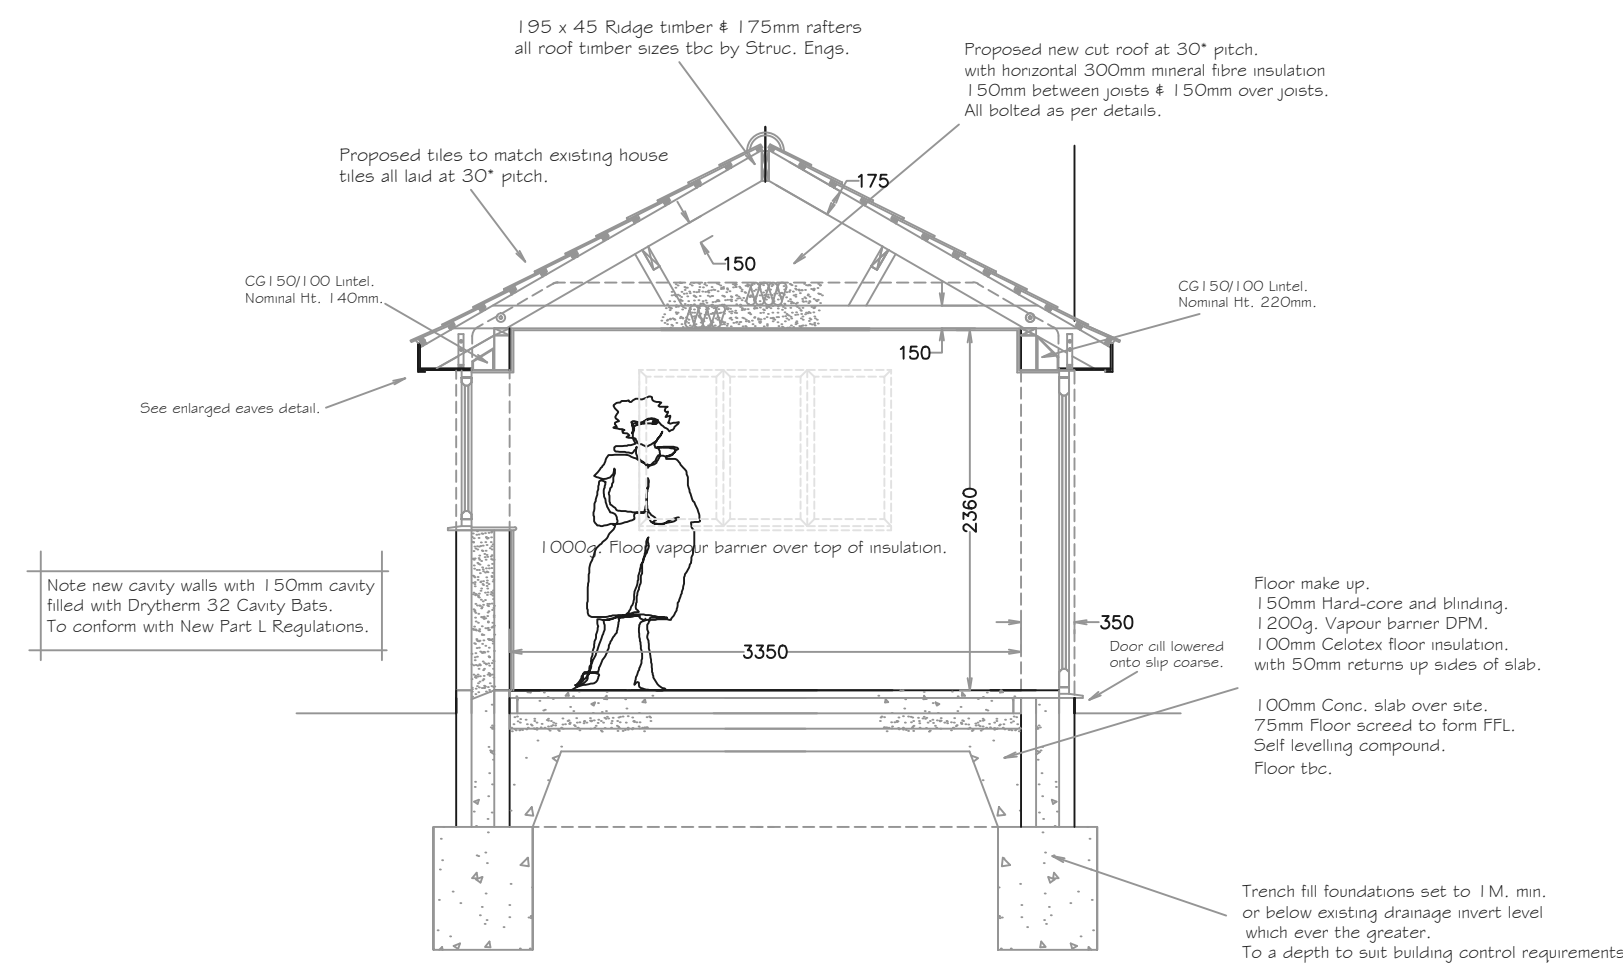

TYPICAL CROSS SECTION. A/A. 1/50.

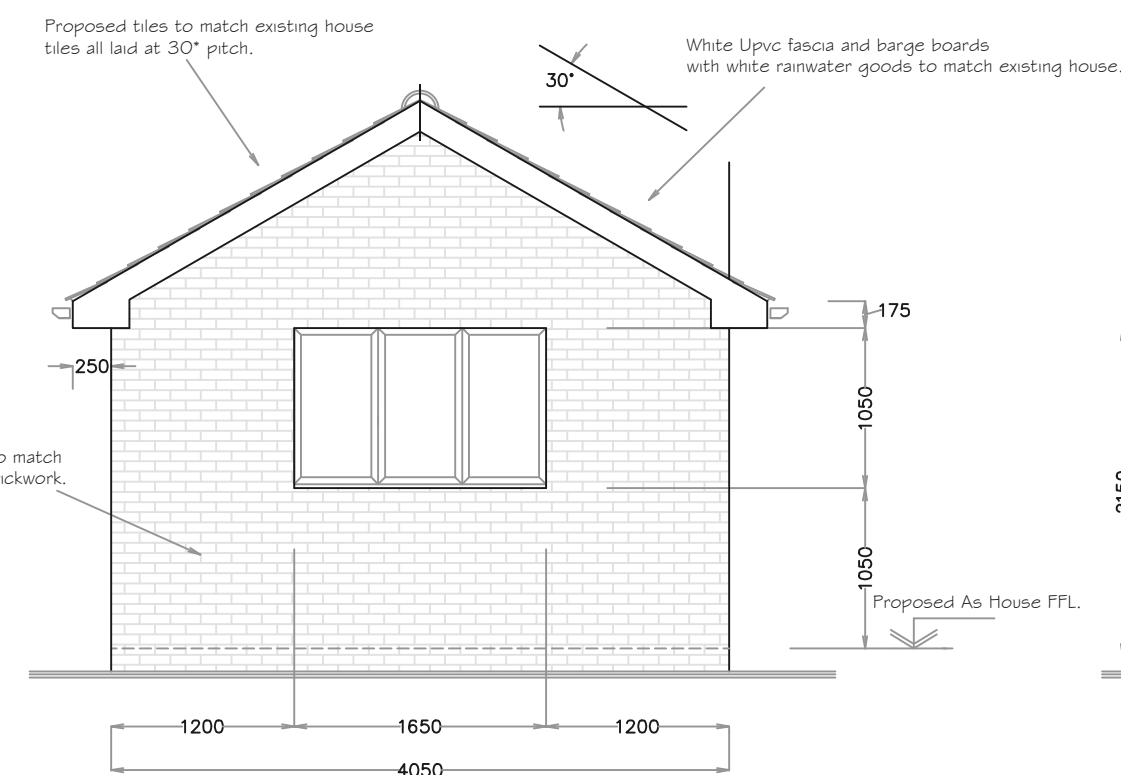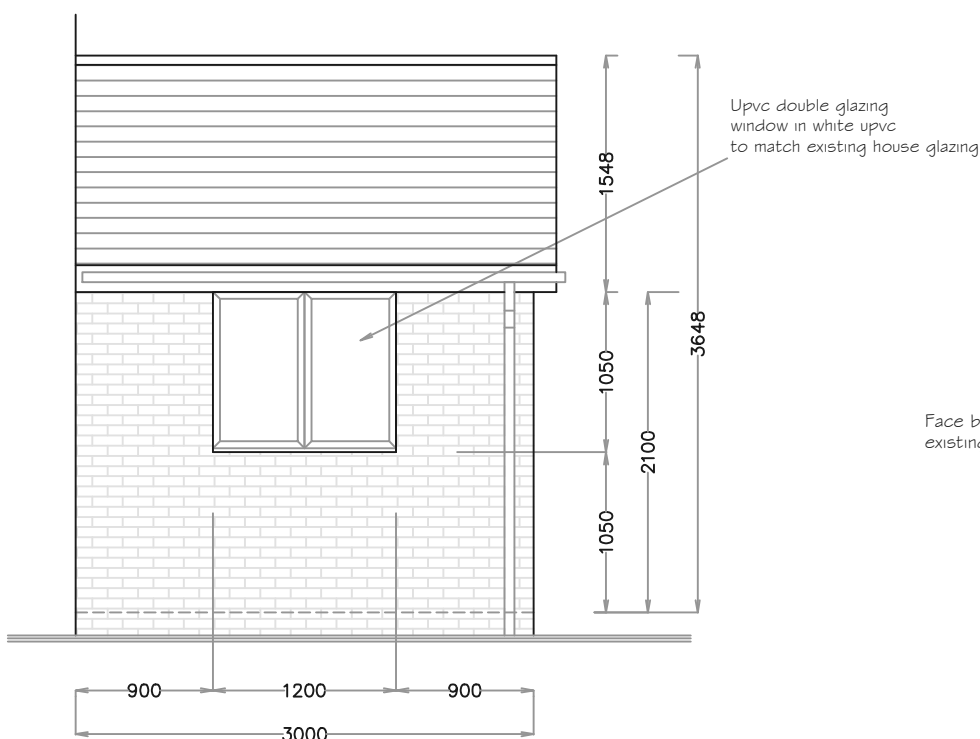


PROPOSED SIDE EXTENSION ELEVATIONS. 1/50.

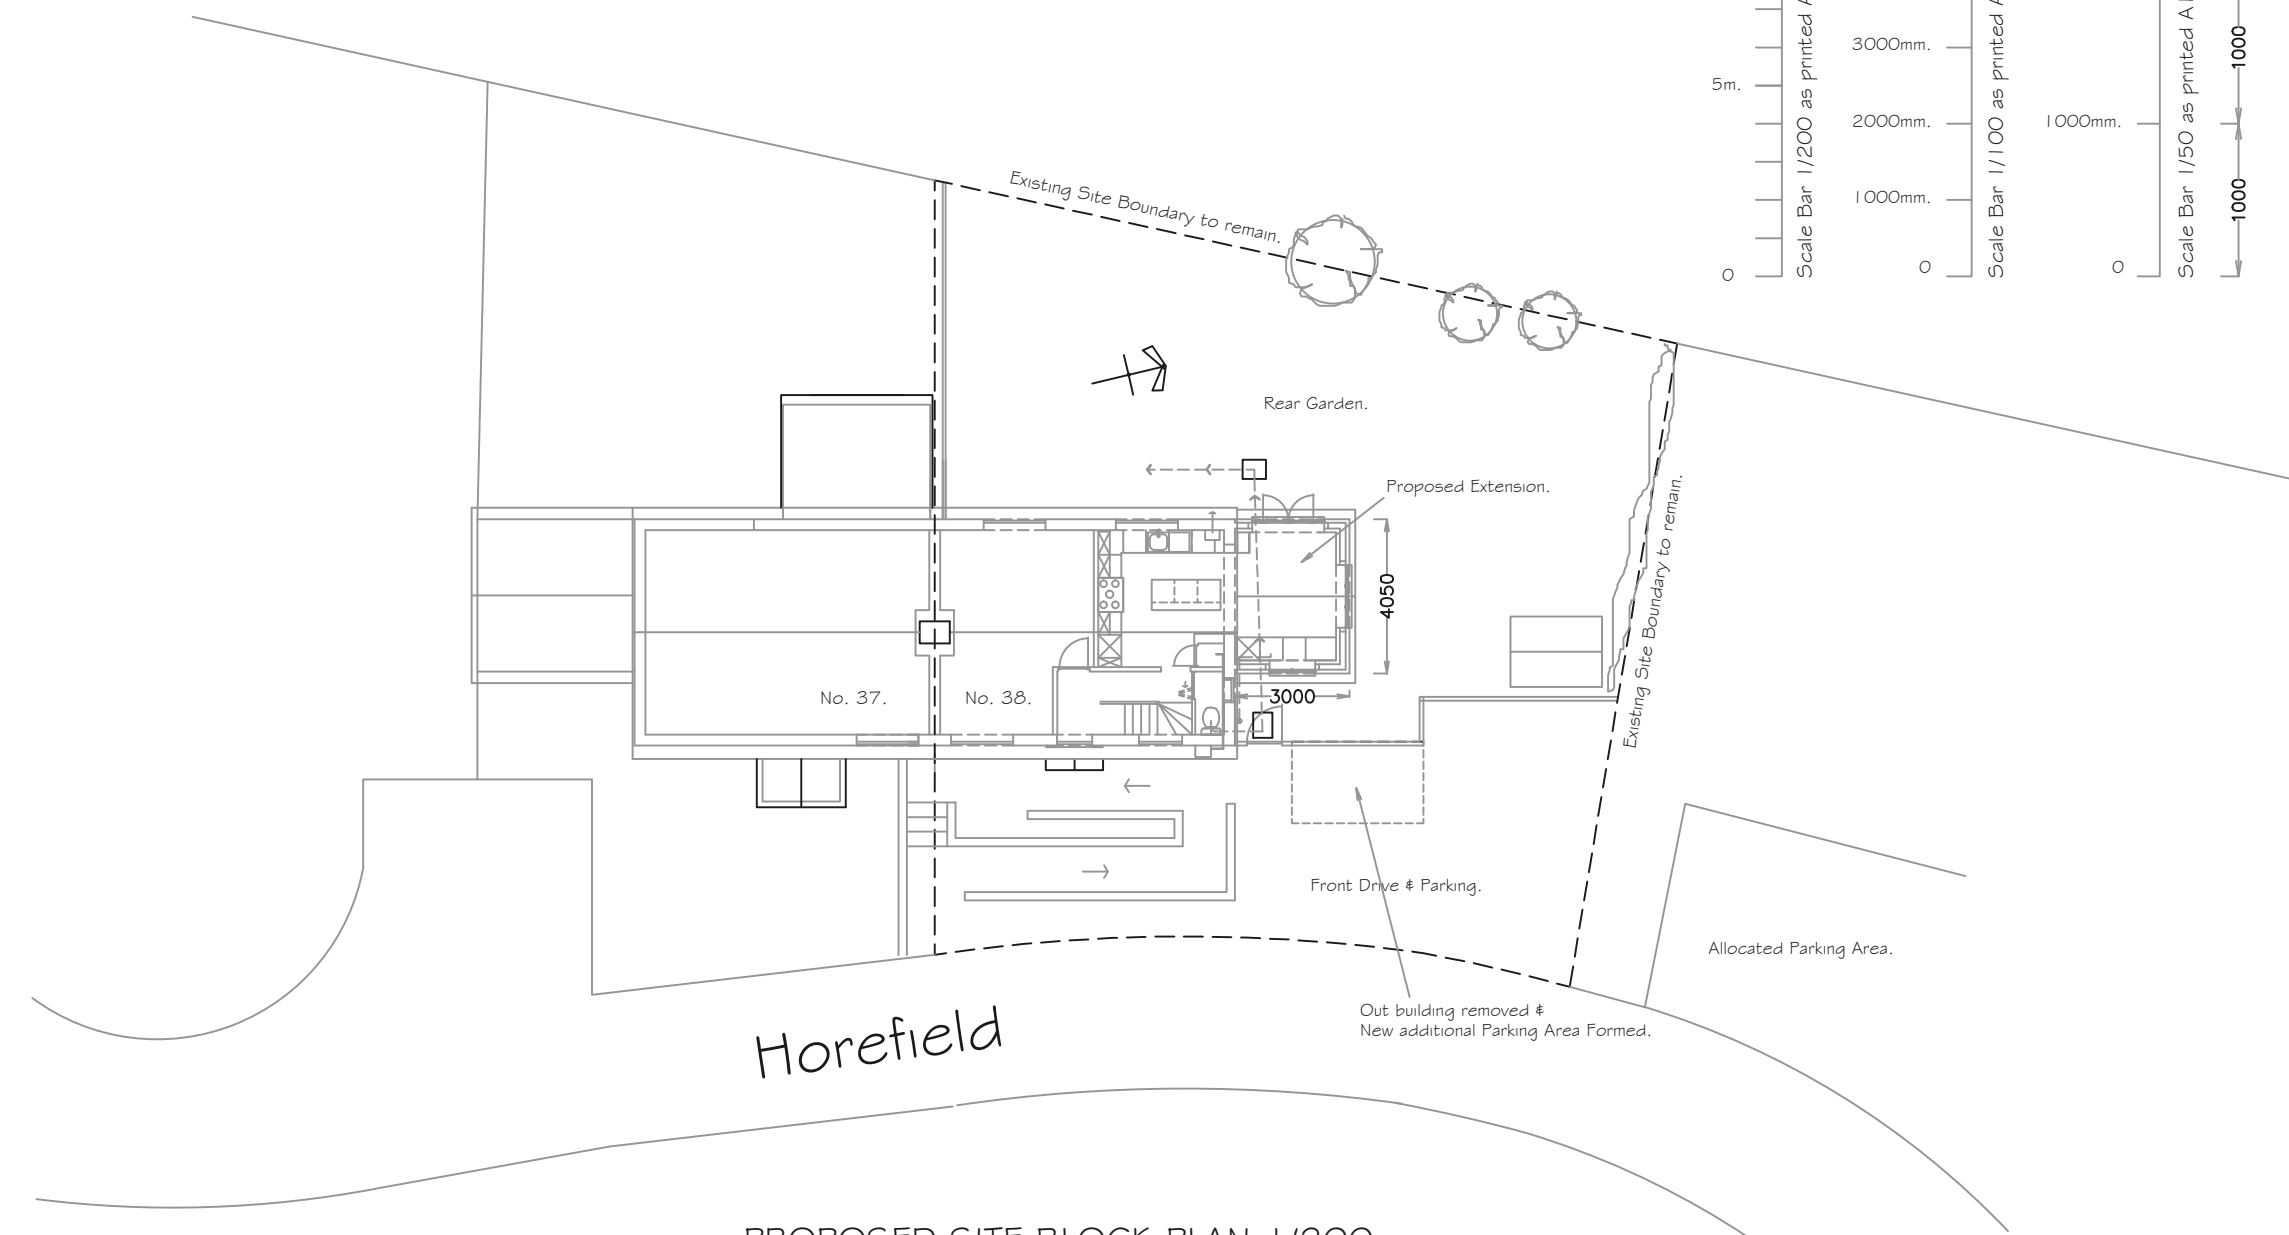

PROPOSED SITE BLOCK PLAN 1/200.

Read in conjunction with the 1/1250 Location Plan.

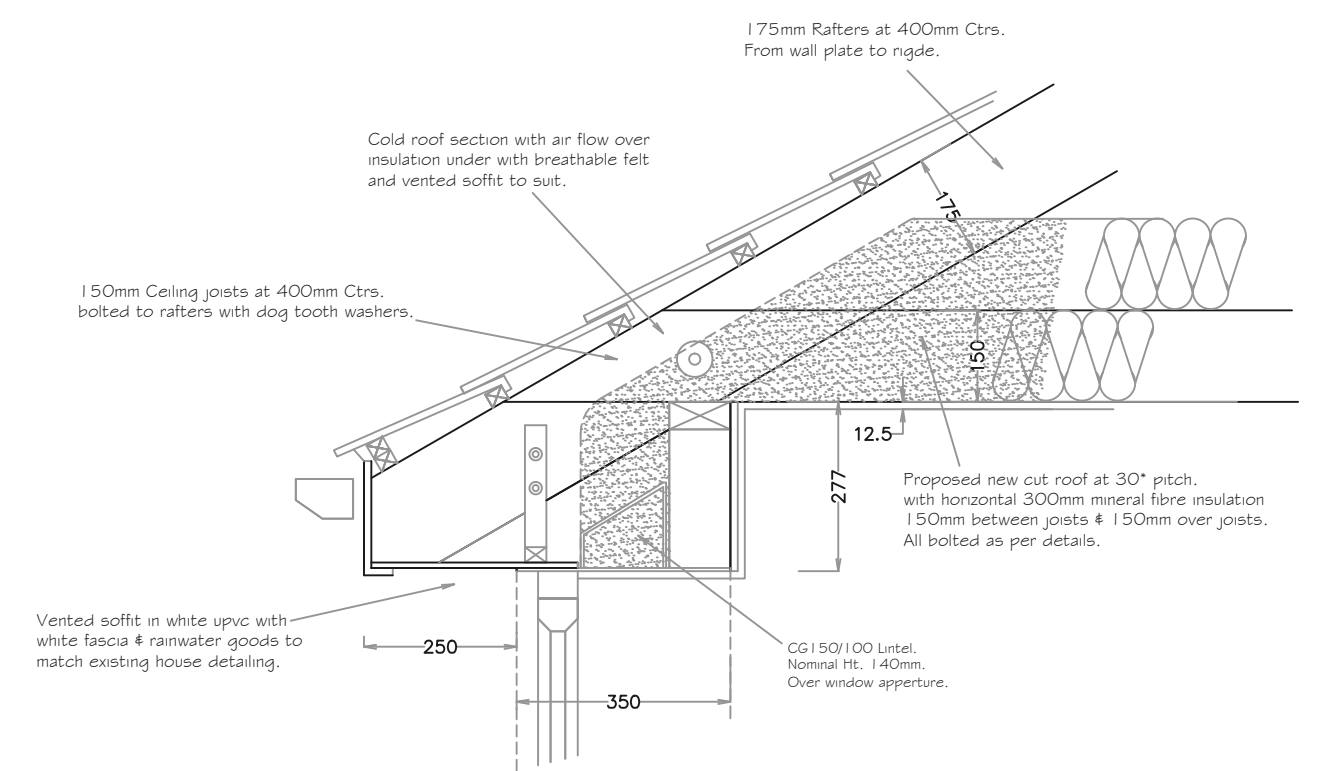

PROPOSED TYPICAL EAVES DETAIL.

C.P. Architectural Ltd.

9 Foxcote Close,
Charlton, Hants. SP10 4AS.
Web : cparchitectural.co.uk Phone : 0775 714716

REV.	DATE.	NOTES.
		Job Title.
		Proposed Single Storey extension at side of Property For Mr. & Mrs. Macey. 38 Horefield, Porton, Wilts. SP4 0LE.
		Drawing Title.
		Proposed & Existing Layout Plans & Elevations.
		Drawn by: Colin Peter Dodds.
		Scale Date.
		As Marked. 14/04/26.
		Read in conjunction with.
		Drawing Number.
		01/MACEY/26