




COPYRIGHT
This drawing is the property of Michael Goff.
The information given on it is protected by
copyright and any form of copying or
reproduction is strictly forbidden. The drawing
remains the property of Michael Goff and is
subject to recall without notice.

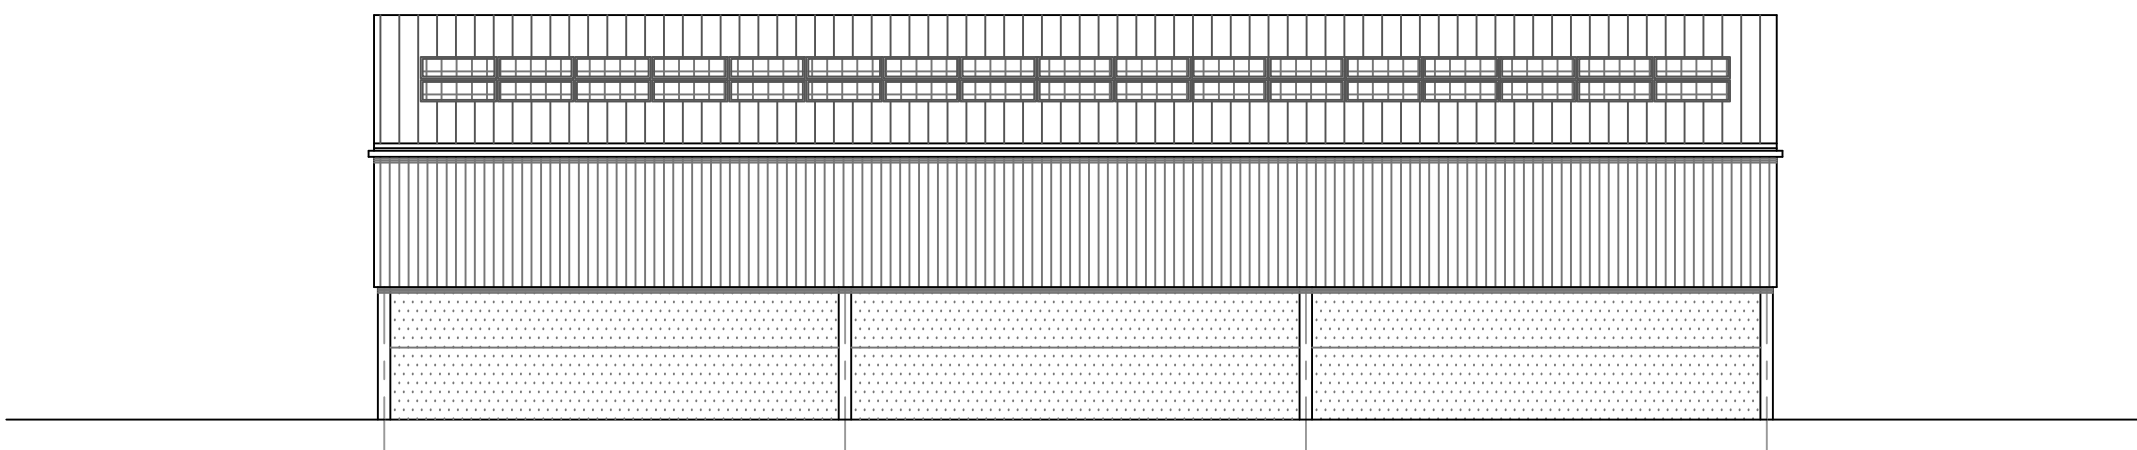


SOUTH EAST ELEVATION

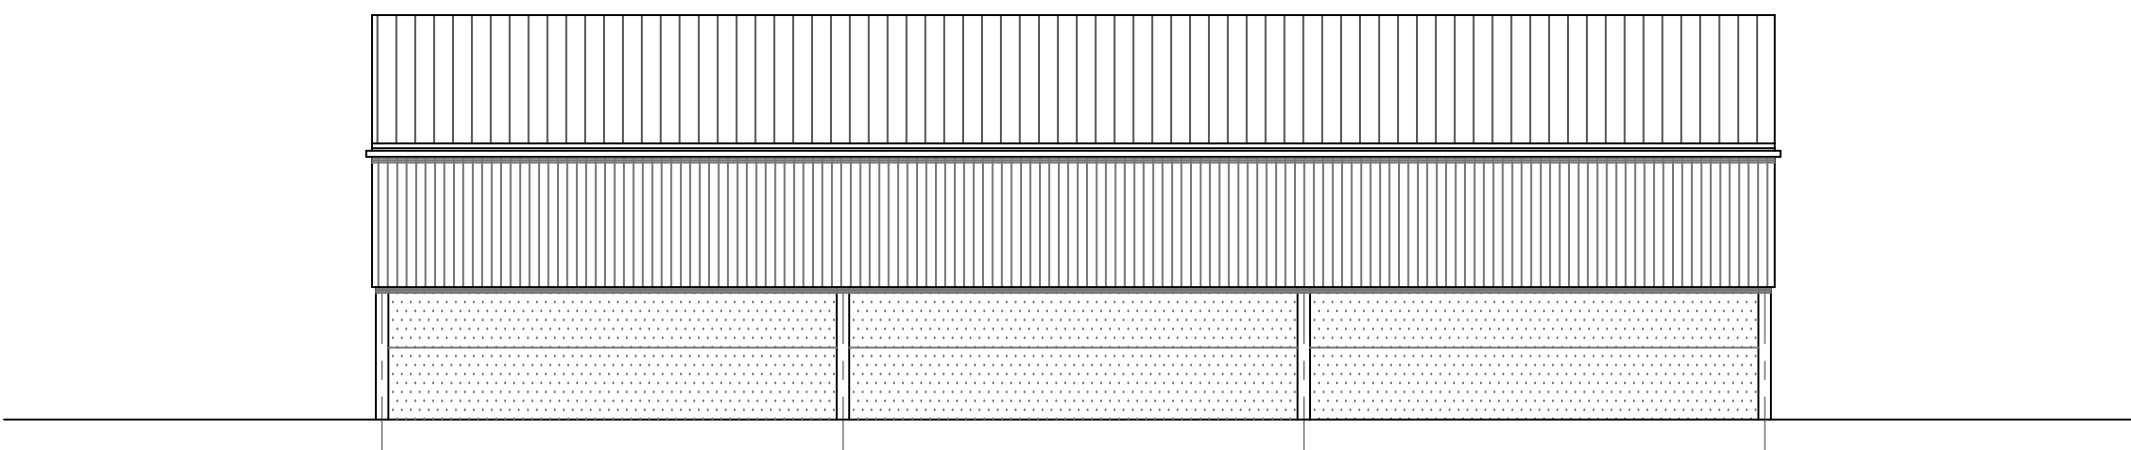


NORTH WEST ELEVATION

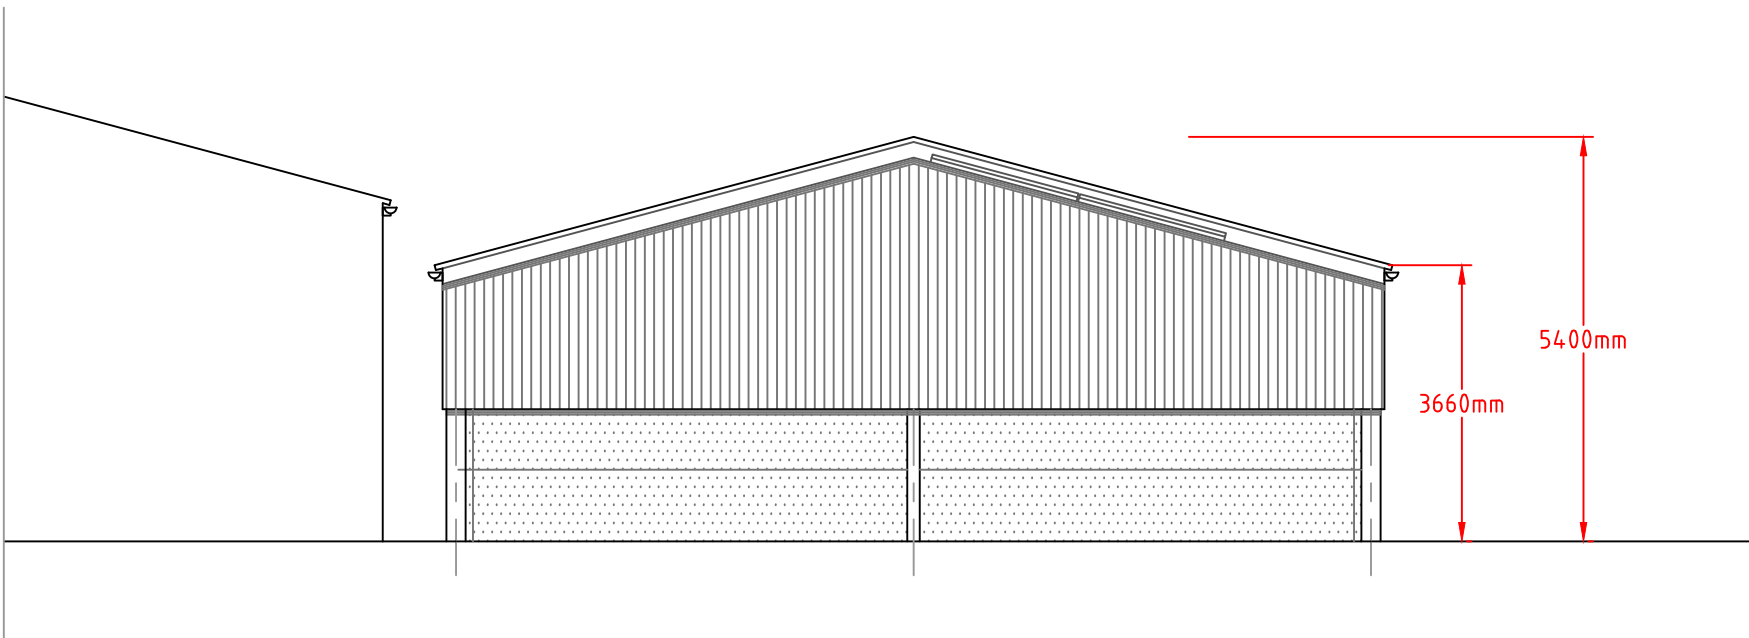

SOUTH WEST ELEVATION

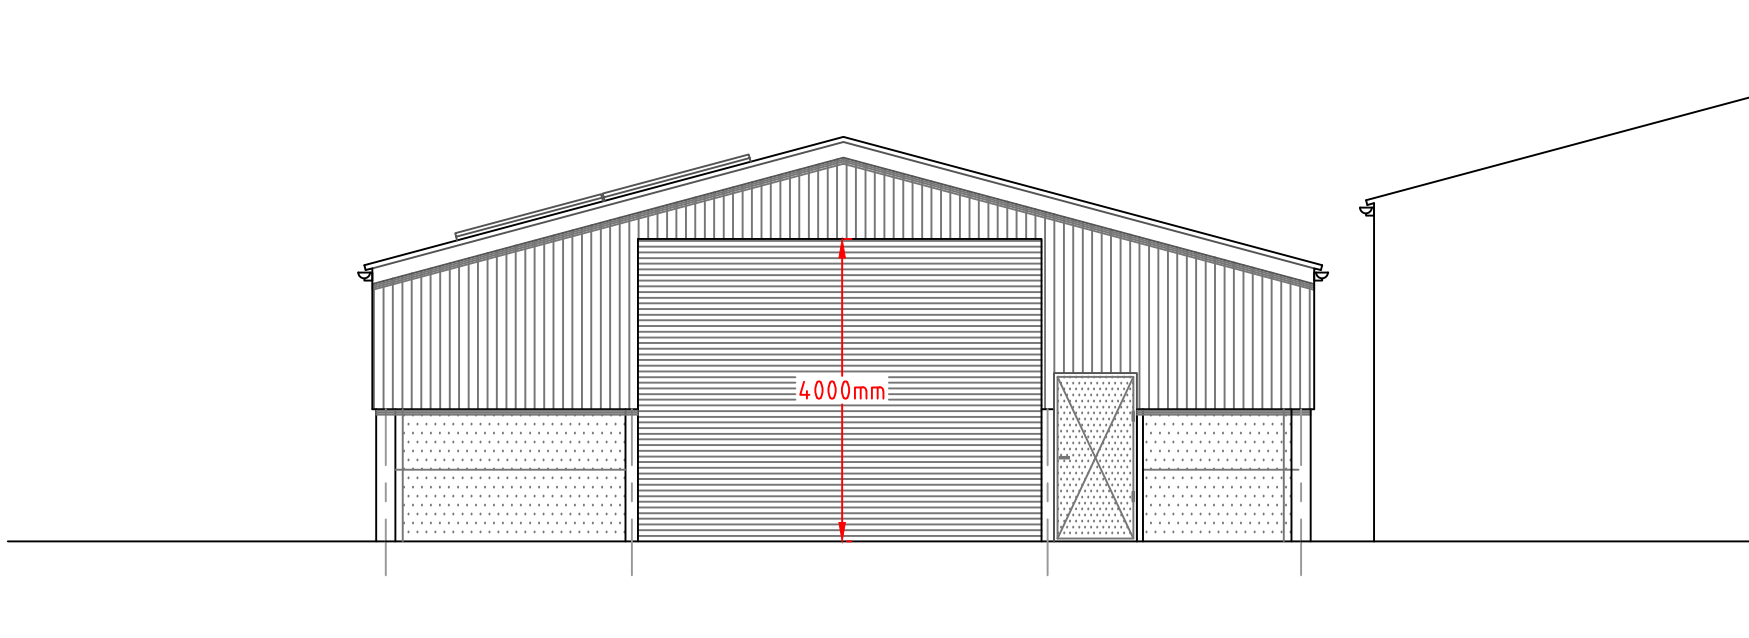

NORTH EAST ELEVATION

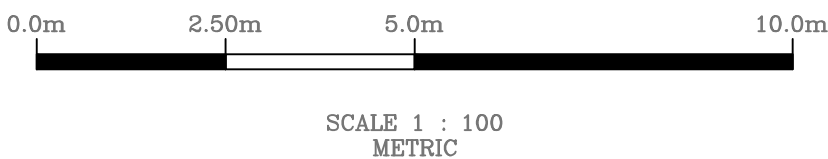

External Materials:

The roof cladding is to be P6 fibre cement, colour to be Anthracite Grey. Barge boards to be shadow line style, colour as per roof.

Solar PV panels (34 no.) to be installed to the south EAST elevation of the roof.

The lower walls are to be pre-stressed concrete panels.

High level cladding to be box profile cladding, colour to be Merlin Grey.

Rainwater goods to be black Upvc.

Doors to be ber coloured Merlin Grey.


DRAWING ISSUED FOR PLANNING PURPOSES
14/05/2026

CLIENT:

RICHARD NEVILL ESQ.
AUCKLAND FARM,
CODFORD ST MARY
WILTSHIRE,
BA12 0LY.

PROJECT:

PROPOSED AGRICULTURAL BUILDING.

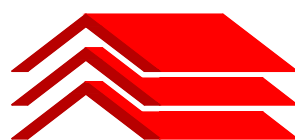

Michael Goff
Building Design
& Planning
Telephone: 07739 279042

SCALE:

1 : 100
(@ A1)

DRAWN:

M Goff

DATE:

12/04/2026

TITLE:

ELEVATIONS.

Drawing No:

NEV/PLN/003A.