


MATERIALS:
Walls: Stone Plinth
& Horizontal Weatherboard

Pitched Roof: Plain Clay Tile

Windows: Timber

Doors: Timber


Rainwater: Cast Iron

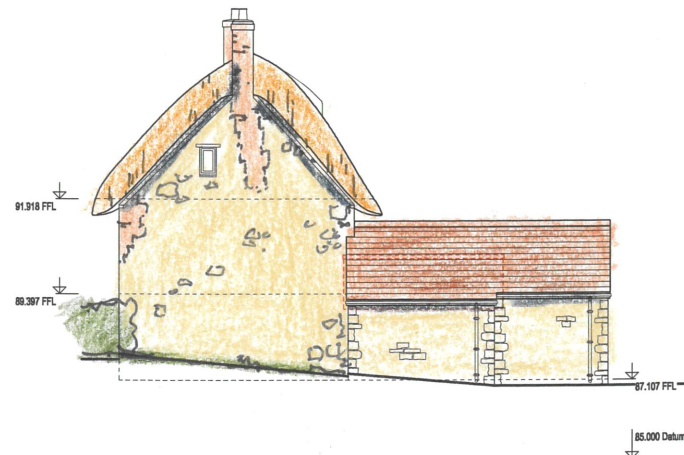


Proposed East Elevation



Proposed South Elevation

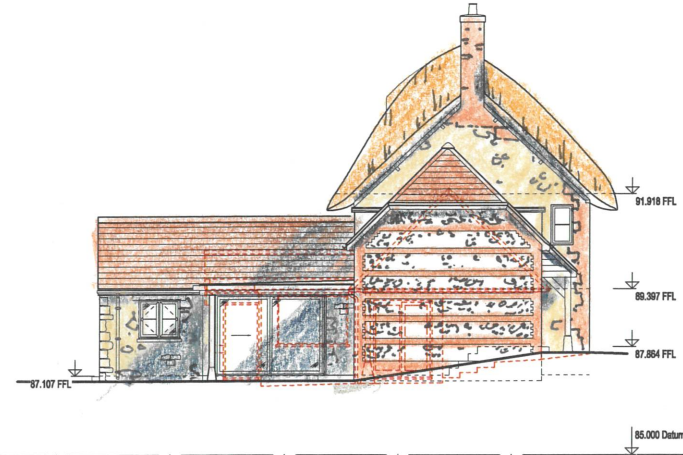


Proposed West Elevation

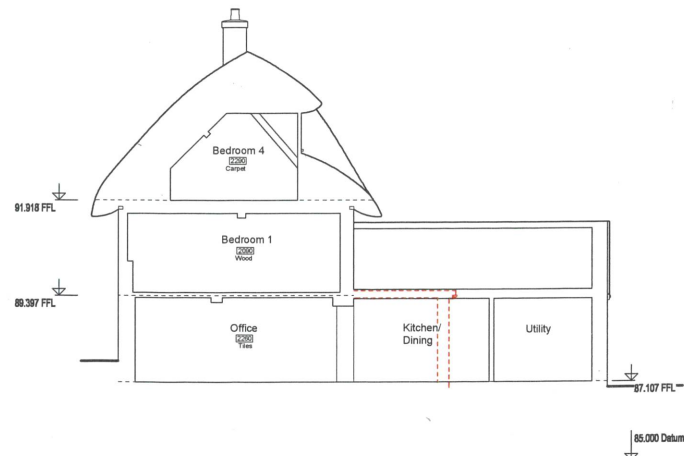


Proposed Section 01




Proposed North Elevation

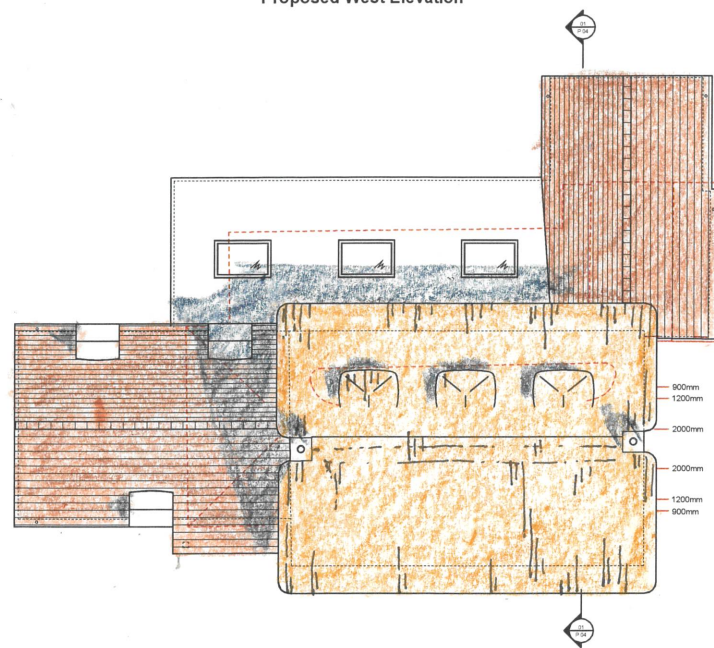


Proposed Roof Plan

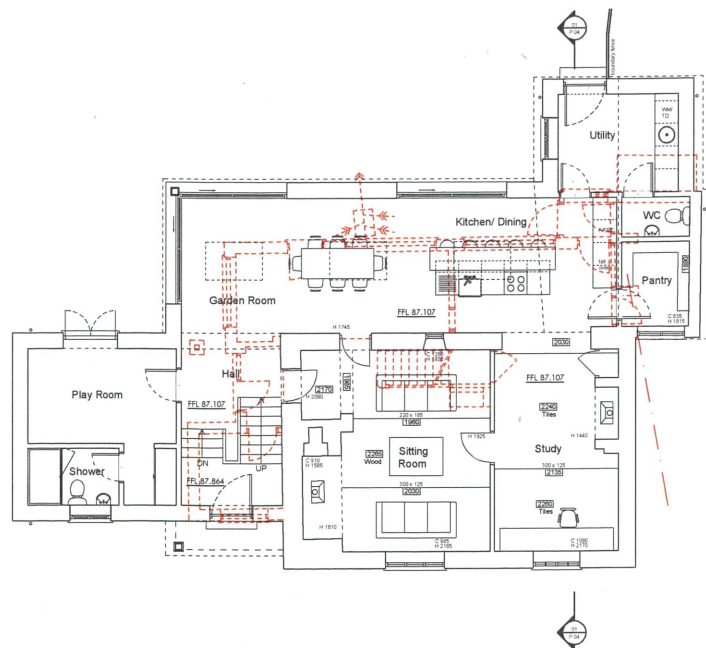

Proposed Ground Floor Plan

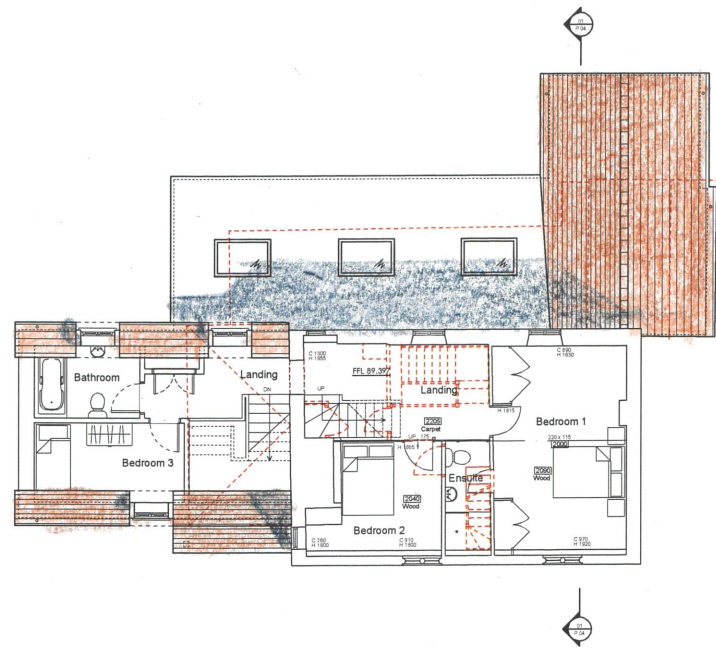

Proposed First Floor Plan

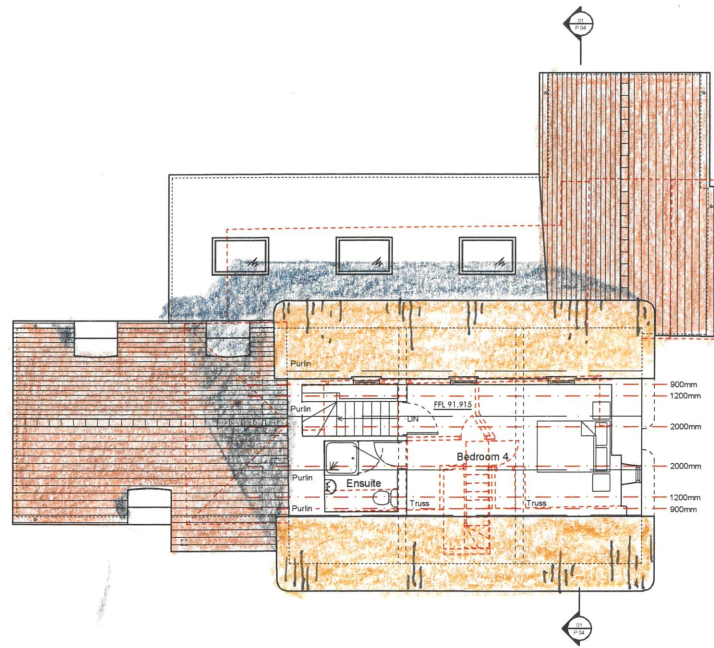

Proposed Second Floor Plan

SCALE IN METRES (1:100 @ A1 & 1:200 @ A3)
0 5 10

A June 2023 Extension materials
and windows amended

Revisions

Michael Lyons Architecture

1 Manor Farm Barns
Burcombe Lane, Burcombe
Salisbury, SP2 0EJ
Tel: 01722 743186
info@mlarchitecture.co.uk

Project:
Sorrel Cottage
South Street
Broad Chalke

Drawing:
Proposed General Arrangement

Drawing No: 486/P.04 A

Scale: 1:100 @ A1
1:200 @ A3

Origination Date: January 2023

Drawn by: AB
Issued by: AB
Approved by: ML

☒ For Approval
☐ For Information
☐ Construction
☐ For Comment
☐ Tender
☐ As Built