


COPYRIGHT
This drawing is the property of Michael Goff.
The information given on it is protected by
copyright and any form of copying or
reproduction is strictly forbidden. The drawing
remains the property of Michael Goff and is
subject to recall without notice.

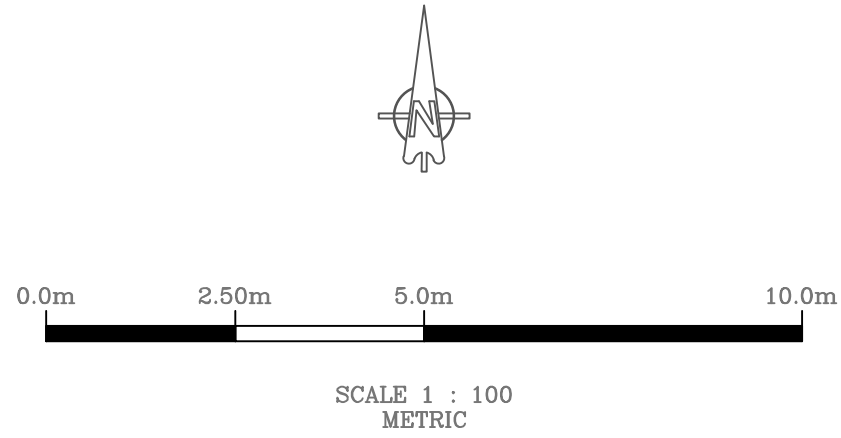

HIGHWAYS ACCESS

CHITTERNE ROAD

FARMHOUSE

27.20 metres

EXISTING CONCRETE APRON

EXISTING BUILDING

PROPOSED BUILDING


Personnel
door

Roller shutter
door

DRAWING ISSUED FOR PLANNING PURPOSES
14/05/2026

CLIENT:
RICHARD NEVILL ESQ.
AUCKLAND FARM,
CODFORD ST MARY
WILTSHIRE,
BA12 0LY.

PROJECT:
PROPOSED AGRICULTURAL BUILDING.

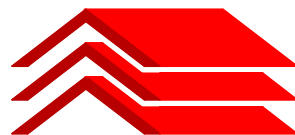 **Michael Goff**
Building Design
& Planning
Telephone: 07739 279042

SCALE: 1 : 100 (@ A1)	DRAWN: M Goff	DATE: 12/04/2026
-----------------------------	------------------	---------------------

TITLE: SITE PLAN.

Drawing No: NEV/PLN/002A.